BOARD AGENDA
BOARD OF WRIGHT COUNTY COMMISSIONERS
Tuesday, May 16, 2023

Tina Diedrick, District 1
Darek Vetsch, District 2
Jeanne Holland, District 3
Nadine Schoen, District 4
Michael Kaczmarek, District 5

I. PLEDGE OF ALLEGIANCE

II. MINUTES - DISPENSE WITH READING, APPROVE AS WRITTEN/REVISED

A. Approve County Board Minutes Submitted

1. County Board Meeting (05-02-23)

2. County Board Workshop (05-09-23)

B. Approve County Board Committee Minutes Submitted

1. Aggregate Tax Committee (05-02-23)

2. Personnel Committee of the Whole (COTW) (05-09-23)

III. REVIEW & APPROVAL OF AGENDA

IV. CONSENT AGENDA

A. FINANCE & TAXPAYER SERVICES

1. Acknowledge Warrants Issued Between April 26, 2023 and May 9, 2023.

2. Approval of New Off-Sale Liquor License for French Lake Liquor.

3. Motion to Approve the Reimbursement of the American Rescue Plan (ARP) Act Funds as Follows:
Approval of Use of ARP Funds From 01-099-493.
$79,728.00 5.11 Drinking Water Transmission & Distribution-City of Maple Lake

4. County ARP Funds:
   Approval of County Reimbursement of $259.16 From 01-099-493.6910 Transfer Out Into 01-100-493.5910 Transfer In as Follows:
   $259.16 for Administrative Expenses-Staff Costs Approval of Use of ARP Funds From 01-099-493.
   $476.76 2.34 Aid to Nonprofit Organizations- 4-H
   $5,500.00 Senior Technology

B. HEALTH & HUMAN SERVICES

1. Approve Members Removal From the Opioid Settlement Advisory Council:
   a. Jessica Dusbabek For Lack of Attendance and Response to Numerous Emails. Jessica Was Approved on 2/7/23 and Has Not Accepted Her Position Via Email or Attended a Meeting.
   b. Racheal McDaniel for Lack of Attendance and Response to Numerous Emails. Racheal Was Approved On and Attended Only the First Meeting.

C. PARKS & RECREATION

1. Confirm Commissioner District 3 - Parks and Recreation Commission Appointment Holly Fanning, of Otsego MN, Effective May 16, 2023 Term Ends On December 31, 2023 (One Year Term Due to Prior Resignation).

D. PLANNING & ZONING

1. Accept the Findings and Recommendations of the Planning Commission for the Following Request to Rezone: Paul Rumpza - (Franklin Township). With a 4-1 Vote the Commission Recommends Approval to Rezone the West 14.8-Acre Portion of the Property from General Agricultural (AG) to Agricultural/Residential (AR).

2. Authorize the Planning and Zoning Administrator to Sign the Septic Inspection Services Agreement By and Between Sherburne County and Wright County.

V. TIMED AGENDA ITEMS

A. 9:02 AM MIKE MACMILLAN, COURT SERVICES

1. Requesting Signatures for State of MN Joint Powers Agreement -Bureau of Criminal Apprehension

B. 9:07 AM LINDSEY MEYER, FINANCE AND TAXPAYER SERVICES

1. Accept the 2021 Certificate of Achievement for Excellence in Financial Reporting.

C. 9:10 AM VIRGIL HAWKINS, HIGHWAY DEPARTMENT

1. Award Contract No. 2304 For the County State Aid Highway (CSAH) 35 Four-Lane Reconstruction Project to S.M. Hentges & Sons, Inc. of Jordan, Minnesota

2. Approve Agreement No. PW 26-73-23 With Hennepin County to Provide For a 50/50 Cost Split For the CR 139 (County Line Road) RR Crossing Panel Replacement Project.

D. 9:16 AM ROSS DEMANT, PARKS & RECREATION

1. Adopt a Resolution Related to a Grant Application Through the Greater Minnesota Parks and Trails Commission for Construction of Part of the Crow River Regional Trail Segment B between Rockford and Hanover along County Road 20.

2. Adopt a Resolution Related to a Grant Application Through the Greater Minnesota Parks and Trails Commission for Construction of Phase II of the Bertram Campground.

3. Adopt a Resolution Related to a Grant Application Through the Greater Minnesota Parks and Trails Commission for Construction of a Parking Lot at the Stanley Eddy Regional Park.

E. 9:30 AM MATT DETJEN, AGRICULTURE & DRAINAGE

1. Public Hearing on the Petition for Partial Abandonment of County Ditch #20 Under Minnesota Statue 103E.806.

F. 9:45 AM BARRY RHINEBERGER, PLANNING & ZONING

1. Action on Ordinance 23-2 amending the Wright County Code of Ordinances Chapter 155 - Zoning

VI. ITEMS FOR CONSIDERATION

A. ADMINISTRATION

1. Discussion on Former Government Center Training

2. Approve Committee Recommendation

a. Aggregate Tax Committee (05-02-2023)

b. Personnel COTW (05-09-23)

VII. ADVISORY COMMITTEE / ADVISORY BOARD UPDATES

VIII. ADJOURNMENT

IX. WARRANTS ISSUED

A. Warrants Issued

WRIGHT COUNTY
MINNESOTA

Agenda Item

Destination and Workflow

Meeting Type: *
Board Meeting

Requestor Name
Lee Kelly

Requestor Title
County Administrator

Department (please use dropdown to select department) *
ADMINISTRATION

Target Meeting Date *
5/16/2023 9:00 AM - Board of Wright County Commissioners

Agenda Item Type
○ RFBA ◉ Minutes Submission ○ Warrants Submission

Target Section
◉ Consent Agenda ○ Timed Agenda
○ Item for Consideration

Originator
PAH4112

Item Details

Board Action Requested *
Approve committee minutes submitted.

Short Title (what will appear on Agenda outline - 250 character max.) *
Approve committee minutes submitted

Value Stream the request primarily aligns with:

Briefly describe how the request aligns with the selected value stream.

Describe the impact on staffing resources.

Fiscal Impact:

Background/Justification:

Route for Review and Approval

☐ Finance Review ☐ Legal Review ☐ Risk Mgmt Review ☐ Skip Workflow

Agenda Item Attachments (2)

Document Name	Attachment Type
05-02-23 Wright County Board Meeting Minutes.docx	Attachment
5-9-2023 Wright County Board Workshop Minutes.docx	Attachment

Item Properties (click to expand)

Item Created By (Real Name):
Philip A. Hodges

Created By User's Email Address
Philip.Hodges@co.wright.mn.us

Item Created By (User Name):
PAH4112

Date Stored
05/11/2023

Document Handle
12469060

Current User's Name
UNITYSCHED

Current User's Real Name
Unity Scheduler Service Account

Current User's Email Address

Agenda Item Type: *
Agenda Item Form - RFBA

Agenda Item Type
AGENDA ITEM FORM - RFBA

Meeting View Type
0

Keywords

kw Meeting Type
Board Meeting

kw Meeting Date
05/16/2023

kw Agenda Item Caption
Approve committee minutes submitted

Agenda Item Key
2849

Ownership Group
AM-ADMIN

Agenda Unique ID
05/11/2023 10:37:13

Submitter Email Address
Philip.Hodges@co.wright.mn.us

Agenda Item Att Order
1

Changes Requested

BOARD MINUTES

BOARD OF WRIGHT COUNTY COMMISSIONERS

Tuesday, May 2, 2023

DATE APPROVED: [ ]

Tina Diedrick, District 1
Darek Vetsch, District 2
Jeanne Holland, District 3
Nadine Schoen, District 4
Michael Kaczmarek, District 5

THESE MINUTES ARE IN DRAFT FORMAT AND REQUIRE APPROVAL BY THE COUNTY BOARD

The Wright County Board met in regular session at 9:00 A.M. with Diedrick, Vetsch, Holland, Schoen, and Kaczmarek present.

Present and responding to roll call were the following:

Board of Commissioners: Tina Diedrick
Jeanne Holland
Michael Kaczmarek
Nadine Schoen
Darek Vetsch

I. PLEDGE OF ALLEGIANCE

II. MINUTES - DISPENSE WITH READING, APPROVE AS WRITTEN/REVISED

A. Approve the County Board Meeting Minutes from Tuesday, April 18, 2023.

Commissioner Tina Diedrick moved to approve the Tuesday, April 18 County Board meeting minutes. The motion was seconded by Commissioner Michael Kaczmarek. The motion passed 5-0.

Aye: 5; Nay: 0; Abstain: 0; Absent: 0; Recused: 0

B. Approve the Following Committee Minutes:

1. Joint Drainage Authority of Wright, McLeod and Meeker Counties (4-17-2023)
2. Budget Forecasting Workshop (4-18-2023)

Kaczmarek moved to approve the Monday, April 17 and Tuesday, April 18 committee minutes. The motion was seconded by Commissioner Nadine Schoen. The motion passed 5-0.

Aye: 5; Nay: 0; Abstain: 0; Absent: 0; Recused: 0

III. REVIEW & APPROVAL OF AGENDA

County Administrator Lee Kelly requested to add item No. 4 to the Consent Agenda regarding scheduling a Personnel Committee of the Whole (COTW).
Commissioner Darek Vetsch requested to add item No. 5 to the Consent Agenda regarding scheduling a closed COTW for labor negotiations.

Commissioner Jeanne Holland moved to approve the Agenda. The motion was seconded by Kaczmarek. The motion passed 5-0.

Aye: 5; Nay: 0; Abstain: 0; Absent: 0; Recused: 0

IV. CONSENT AGENDA

Kaczmarek moved to approve the Consent Agenda. The motion was seconded by Schoen. The motion passed 5-0.

Aye: 5; Nay: 0; Abstain: 0; Absent: 0; Recused: 0

A. FINANCE & TAXPAYER SERVICES

1. Motion to approve the reimbursement of the American Rescue Plan Act (ARP) funds as follows:
   Approval of use of ARP funds from 01-099-493.
   $737,311.00 5.11 Drinking Water Transmission & Distribution – City of Otsego
2. Motion to approve the reimbursement of the American Rescue Plan Act (ARP) funds as follows:
   County ARP Funds:
   Approval of County Reimbursement of $568.60 from 01-099-493.6910 Transfer Out into 01-100-493.5910 Transfer In as follows:
   $568.60 for Administrative Expenses-Staff Costs
   Approval of use of ARP funds from 01-099-493.
   $2.891.05 2.34 Aid to Nonprofit Organizations – 4-H
   $18.910.21 5.11 Drinking Water Transmission & Distribution-City of Buffalo
3. Motion to approve the reimbursement of the American Rescue Plan Act (ARP) funds as follows:
   County ARP Funds:
   Approval of County Reimbursement of $146.07 from 01-099-493.6910 Transfer Out into 01-100-493.5910 Transfer In as follows:
   $146.07 for Administrative Expenses-Staff Costs
   Approval of use of ARP funds from 01-099-493-8467
   $2,181.88 2.2 Household Assistance: Rent, Mortgage, and Utility Aid
4. Approve Liquor Licenses for the Following
   Approve Renewal of Annual Club On-Sale and Sunday Liquor License For Fountain Hill Winery & Vineyard For The License Period July 1, 2022 to June 30, 2023.
   Approve Renewal of Annual Club On-Sale, Off-Sale and Sunday Liquor License For Up the Creek Grill & Bar For The License Period July 1, 2023 to June 30, 2024. (Approved Pending County Attorney Approval)

B. HIGHWAY

DRAFT

1. Authorize Final Acceptance and Final Payment in the Amount of $20,090.72 to Duininck, Inc. for Construction of the CR 118 (Fenning Ave.) Project
2. Approve Schedule for Receiving Bids for the County Road (CR) 148 (Braddock Avenue NE) Realignment Project

C. PARKS & RECREATION

1. Accept the Parks and Recreation 2022 Annual Report

D. PLANNING & ZONING

1. Accept The Findings and Recommendation Of The Planning Commission For The Following Request To Rezone: James Jurmu - (Maple Lake Township) Commission Unanimously Recommends Approval of the Rezoning of Tax Parcel #210-100-234300 from General Agriculture (AG) to Suburban Residential (R2).

V. TIMED AGENDA ITEMS

A. 9:02 AM - CHAD HAUSMANN, HIGHWAY DEPARTMENT

1. PEL Study: Authorize County Administrator and County Board Chair to sign professional services contract with Bolton-Menk

Highway Engineer Virgil Hawkins represented Chad Hausmann and said this is part of the Central Mississippi Regional Planning Partnership (CMRP). Sherburne County passed its portion the previous week and Wright County needs to approve its portion to move forward.

Diedrick moved to approve the Planning and Environmental Linkages (PEL) Study: Authorize County Administrator and County Board Chair to sign professional services contract with Bolton-Menk. The motion was seconded by Schoen. The motion passed 5-0.

Aye: 5; Nay: 0; Abstain: 0; Absent: 0; Recused: 0

B. 9:07 AM - VIRGIL HAWKINS, HIGHWAY DEPARTMENT

1. Award contract No. 2303 for the 2023 Pavement Markings to Sir Lines-A-Lot of Edina, MN

Hawkins said that the County initially received bids in March and only had one bid, which came in high. The County rejected the bid and rebid the project, again receiving the same single bid from Sir Lines-A-Lot, which has bought out its competition and now has a monopoly on the market. Hawkins said that in the future, Wright County will look at other options and consider mutual aid if the bids continue to come in high. Diedrick pointed out that the contract is over the estimate by $242,000 and asked if it was coming out of the levy fund. Hawkins said that the Highway Department would need to do a budget amendment and take funds from another project.

Schoen moved to approve awarding contract No. 2303 for the 2023 Pavement Markings to Sir Lines-A-Lot of Edina, MN. The motion was seconded by Diedrick and passed 5-0.

Aye: 5; Nay: 0; Abstain: 0; Absent: 0; Recused: 0

DRAFT

2. Approve Agreement No. 23-50 for the County State Aid Highway (CSAH) 35 reconstruction project in Saint Michael.

Hawkins said this is a cooperative agreement and the City of Saint Michael has already approved the agreement.
Diedrick moved to approve agreement No. 23-50 for the County State Aid Highway (CSAH) 35 reconstruction project in Saint Michael. The motion was seconded by Holland. The motion passed 5-0.

Aye: 5; Nay: 0; Abstain: 0; Absent: 0; Recused: 0

C. 9:17 AM - ROSS DEMANT, PARKS & RECREATION

1. Adopt Resolution Authorizing Appropriate County Officials (Director of Parks and Recreation) To Sign Grant Applications, Agreements, And Certifications In Regards To The Wright County Snowmobile Association Participation In The Grant In Aid Snowmobile Assistance Program for the 2023-2024 Season.
   Assistant County Administrator Marc Mattice represented Parks and Recreation Director Ross Demant and said this is an annual grant in which the county receives the funds and redistributes to the Snowmobile Association.

   Diedrick moved to authorize appropriate county officials (Parks and Recreation Director) to sign grant applications, agreements and certifications In regard to The Wright County Snowmobile Association participation in the grant in aid Snowmobile Assistance Program for the 2023-2024 Season. The motion was seconded by Holland. The motion passed 5-0.

   Aye: 5; Nay: 0; Abstain: 0; Absent: 0; Recused: 0

D. 9:22 AM – BRIAN JOHNSON, SHERIFF'S OFFICE

1. Resolution to accept the 2023 Federal Boating Safety Supplemental Grant

Johnson said this is an $8,500 grant used to schedule additional boat and water enforcement over the weekends and high-volume days such as holidays. The grant may be used to pay overtime or hire additional staffing.

Schoen moved to approve the resolution to accept the 2023 Federal Boating Safety Supplemental Grant. The motion was seconded by Kaczmarek. The motion passed 5-0.

Aye: 5; Nay: 0; Abstain: 0; Absent: 0; Recused: 0

E. 9:32 AM - PATRICK O'MALLEY, SHERIFF'S OFFICE

1. Approve Resolution pronouncing May 7-13 2023 as Correctional Officer and Employee Week in Wright County

DRAFT

Assistant Jail Administrator Kent Lipelt represented Patrick O'Malley requesting approval of a resolution pronouncing May 7-13, 2023 as Correctional Officer and Employee Week in Wright County. Lipelt gave the history of the National Proclamation and detailed the admirable work of the Wright County Correctional Officers and Employees.

Diedrick moved to approve the resolution pronouncing May 7-13, 2023 as Correctional Officer and Employee Week in Wright County. The motion was seconded by Holland. The motion passed 5-0.

Aye: 5; Nay: 0; Abstain: 0; Absent: 0; Recused: 0

F. 9:45 AM – HEALTH & HUMAN SERVICES BOARD

1. HEALTH & HUMAN SERVICES BOARD CONSENT AGENDA

   Holland moved to approve HHS Consent Agenda. The motion was seconded by Kaczmarek. The motion passed 5-0.

   Aye: 5; Nay: 0; Abstain: 0; Absent: 0; Recused: 0

   i. Accept Public Health Task Force Appointment Member Resignation:
      1. Bradley Hasledalen, District 4
   ii. Approve HHS Advisory Committee (HHSAC) Two-Year Term Reappointment:
      1. Tammi Dahlman, District 5 – Second Term Ends 2023-07-08
   iii. Approve Mental Health Advisory Council Appointment, Member Approval:
      1. Kaylee Knight, District 3

2. HEALTH & HUMAN SERVICES TIMED AGENDA
   i. Adopt Resolution HHS 23-04: Proclaim May as Child Foster Care Awareness Month

Case Aid Robin Dorf presented the board with an overview of the impact the county's foster care providers makes on the lives of children and families in Wright County. Dorf said that foster care plays a critical role in providing young people who have been removed from their homes a place of refuge and that providers offer a supportive, loving, and safe home environment while retaining a sense of family, cultural heritage, and community ties.

Diedrick moved to approve Resolution HHS 23-04: Proclaim May as Child Foster Care Awareness Month. The motion was seconded by Kaczmarek. The motion passed 5-0.

Aye: 5; Nay: 0; Abstain: 0; Absent: 0; Recused: 0

   ii. Recognize the HHS Employee of the Month for May

Health and Human Services (HHS) is recognizing Public Health Nurse Becky Graham and Public Health Nurse Kristie Rathmanner as its Employees of the Month for May. Both Graham and Rathmanner were nominated by a parent who brought their children to a flu clinic and received exceptional care from Graham and Rathmanner. The nominator said that they provided excellent customer service by being calm and patient and recognizing the importance of creating a positive environment.

G. 9:57 AM - BARRY RHINEBERGER, PLANNING & ZONING

1. Action on Ordinance 23-1 Amending the Wright County Code of Ordinances Chapter 155 – Zoning

2. Resolution approving summary language for publication of Ordinance Amendment 23-1

Vetsch prefaced Planning and Zoning Administrator Barry Rhineberger's presentation with information that Wright County's Mining Ordinance has not been reviewed in more than 40 years and that this was a necessary chance to review.

Rhineberger said that Wright County adopted an emergency ordinance establishing a moratorium on mining and extraction on May 31, 2022. As part of the moratorium, a work group was established to work on ordinance amendments. A public hearing was held, and 66 pages of public comment were submitted to the Planning Commission when it heard this item on April 20, 2023. The ordinance amendment as presented is 46 pages and includes five additional amendments recommended by commissioners.

Vetsch addressed public concerns regarding notification and said that even though it is not written into the ordinance, it is still directed by state statute.

Kaczmarek asked if the 10-year rule should continue to start on the date of approval or if there should be a different determining event and wondered what consideration was given. Rhineberger said that the definition if commencing activities would be left for interpretation and are best off continuing to use the date of approval. Kaczmarek also asked if the level of difficulty would be different for renewal and Rhineberger confirmed that it will not be any more or less difficult to renew, the process will depend on how companies have operated and a majority of renewals are asphalt plants. Vetsch confirmed that the 10 year rule is a good way to continue to review that mining activity is still present and that there is reclamation.

Kaczmarek asked if the county has other conditional use permits that limit operations on holidays. Chief of Civil Division Attorney Greg Kryzer said that to his recollection, mining may be the only permit that is

restricted on holidays and it is largely due to neighborhood opposition, typically on a holiday such as the 4th of July when people are outside enjoying their holiday and don't want to smell an asphalt plant. Kaczmarek asked specifically about Columbus Day and Juneteenth, two holidays where the general public typically does not have outdoor neighborhood celebrations. Kryzer said that the mining operations typically have a contract with the county, city or state that will say the companies are not able to operate on those days. Kaczmarek said it doesn't seem to be in the county's best interest to have that language in the permit and to leave that language to the contract. Vetsch said that the county opted for the simpler language. Kryzer suggested that the county could change the language to County- and State-recognized holidays, instead of Federally-recognized holidays because the county recognizes the day after Thanksgiving instead of Columbus Day, which is out of mining season.

Kaczmarek said that he would like to see clarified language relating to a complaint and if a complaint were to be made, what the policy, audit, and enforcement would be. Rhineberger confirmed that Planning and Zoning does have an adopted policy that has been approved by the Planning Commission regarding revocation of CUPs. Vetsch said he believes the process lacks transparency, people think nothing is happening and they want to know that record is being kept on complaints and if fines are being sent out. The county need to find a way that the process is more public and there is a record of complaints when they come before the board in hearings. Vetsch said that this does not have to be done in the ordinance, rather internal policy and practice.

Rhineberger said codifying a policy could be a detriment by not allowing us to take immediate action. It takes away the option to decide how to address a situation without exhausting administrative remedies.

Diedrick said that she had suggestions for consideration regarding amendments 23-1F through 23-1J. Update to 23-1F, articulating language regarding purpose.
Update to 23-1G, addition of paragraph (4) adding the amount and type of imported aggregate and imported material to the annual report. Update to 23-1H, changing language regarding the barrier type and requirement. Update to 23-1I- clarifying the notification, directing to the statue. Update to 23-1J, adding that the Planning Commission may review and require stage reclamation.

Vetsch summarized the motion to include Approval of 23-1F, approval of 23-1G, approval of 23-1H, removing the strikethrough in the last sentence and the word "any", approval of 23-1I, approval of 23-1J and approval of the definition of Holiday to mean any county holiday as of January 1, 2023.

Diedrick moved to approve summary language for publication of Ordinance Amendment 23-1. The motion was seconded by Holland. The motion passed 5-0.

DRAFT

Aye: 5; Nay: 0; Abstain: 0; Absent: 0; Recused: 0

VI. ITEMS FOR CONSIDERATION

A. ADMINISTRATION

1. Refer Items to May 9 Board Workshop
   Diedrick asked to add the Central Minnesota Emergency Medical Service (CMEMS). Kelly said that he received a letter from the Association of Minnesota Counties (AMC) regarding the National Center for Public Lands and asked to discuss a request for membership. Additional topics were to schedule meetings as necessary and the 2024 Budget Forecast.

2. Letter From Clearwater Township Regarding MN Energy Connection Project
   Vetsch said the board received a letter requesting county support regarding the large-scale power lines on the northern and western part of the county. Vetsch encouraged his fellow board members to support Clearwater Township in a letter to the Public Utilities Commission (PUC) encouraging PUC to move to alternative routes.

Diedrick moved to approve a letter of support from Clearwater Township regarding MN Energy Connection Project. The motion was seconded by Schoen. The motion passed 5-0.

Aye: 5; Nay: 0; Abstain: 0; Absent: 0; Recused: 0

3. Approve LG220 Application for Exempt Permit for Charitable Gambling Application for Church of Saint Mary of Czestochowa in Delano, MN
   Kaczmarek abstained from voting due to his involvement with the organization.

Holland moved to approve charitable gambling application for Church of Saint Mary of Czestochowa. The motion was seconded by Diedrick. The motion passed 4-0.

Aye: 4; Nay: 0; Abstain: 1; Absent: 0; Recused: 0

4. Schedule Committee of the Whole regarding ERP and Finance Organizational Chart.
COTW has been scheduled for 10:30 a.m. Tuesday, May 9.

Schoen moved to approve Scheduling a Committee of the Whole regarding ERP and the Finance Department organizational chart. The motion was seconded by Holland. The motion passed 5-0.

DRAFT

Aye: 5; Nay: 0; Abstain: 0; Absent: 0; Recused: 0

5. Schedule Committee of the Whole regarding Labor Negotiations
A closed COTW has been scheduled for 10 a.m. Monday, May 15.

Holland moved to approve scheduling a Committee of the Whole regarding labor negotiations. The motion was seconded by Schoen. The motion passed 5-0.

Aye: 5; Nay: 0; Abstain: 0; Absent: 0; Recused: 0

VII. ADVISORY COMMITTEE / ADVISORY BOARD UPDATES

County Administrator Lee Kelly
Kelly said that budget workbooks went out on Monday, May 1, a little earlier than normal.

Commissioner Michael Kaczmarek
Kaczmarek said that he attended the annual meeting for the Wright Hennepin co-op in Rockford, the Marysville Township meeting, the Dassel-Cokato Safe Schools meeting and a Wright County Fair Board meeting. There were questions about the solar amendment at the Marysville Township meeting and the Fair Board planning seems to be going fine.

Commissioner Nadine Schoen
Schoen said that she went to Rockford Township and the City of Rockford, who were dealing with flooding, and looked into funding through the Federal Emergency Management Agency (FEMA) to assist with the expenses incurred. Because of the dollar value, no funding is available at this time. Schoen also went to Safe Schools in Rockford and Saint Michael, both of which are having issues with vaping and truancy.

Commissioner Darek Vetsch
Vetsch attended the Central Mississippi River Regional Planning Partnership (CMRP) meeting with updates on moving forward with the PEL process and with discussions about initiatives for two intersections that have issues with bottlenecking in Monticello. Discussion was also had about what the organization would look like moving forward, continuing as a joint powers agreement organization or transitioning to a non-profit. At this point in time, a non-profit looks to be most suitable.

Commissioner Jeanne Holland
Holland went to the Wright County Historical Society, which added another half-time staff, who is a retired teacher that will take the Historical Society trunk to classrooms in Wright County. Holland also attended Safe Schools in Saint Michael and reported about legislation that would affect school suspensions and Wright County's wRight Choice program.

Commissioner Tina Diedrick
Diedrick gave an update on the Central Minnesota EMS, which is working on funding through the state. If Central Minnesota EMS doesn't receive state funding, it may propose that the counties in the region fund the program.

DRAFT

The meeting entered a brief recess from 9:37 a.m. - 9:45 a.m.

VIII. ADJOURNMENT

Adjourned at 11:05 a.m.
County Board Minutes submitted by Caitlin Chovan, Administration Office Manager

IX. WARRANTS ISSUED

DRAFT

BOARD WORKSHOP MINUTES

BOARD OF WRIGHT COUNTY COMMISSIONERS

MAY 9, 2023

DATE APPROVED:

Tina Diedrick	District 1
Darek Vetsch	District 2
Jeanne Holland	District 3
Nadine Schoen	District 4
Michael Kaczmarek	District 5

Members Present: Darek Vetsch, Jeanne Holland, Nadine Schoen, Michael Kaczmarek, Tina Diedrick
Others Present: Lee Kelly, Greg Kryzer, Kim Johnson, Alan Wilczek, Clay Wilfahrt, Phil Hodges, Jill Pooler, Marc Mattice, Lindsey Meyer, Heather Lemieux, James O'Dell, Marion Larson

Commissioner Darek Vetsch opened the meeting at 9:00 a.m.

I. Schedule Meetings as Needed

There was discussion about scheduling a Committee of the Whole (COTW) meeting regarding Administrator performance expectations, as there has not yet been an expectation meeting with the current board. It was decided that the meeting would be at 11:30 a.m. Monday, May 15.

There was discussion about scheduling a COTW meeting regarding the topics on the Administration project list and solidifying those items. It was decided that the meeting would be at 10:30 a.m. Tuesday, May 16 after the county board meeting.

There was discussion about rescheduling the Household Hazardous Waste Tour that originally was scheduled for 10:340 a.m. Tuesday, May 2. It was decided that the tour would be rescheduled for 1 p.m. Tuesday, May 16.

Commissioner Michael Kaczmarek asked to discuss the decisions and expectations from the committees and staff involved in workgroups. Vetsch said that he would like to take five minutes to discuss this issue instead of scheduling a meeting. Vetsch said that the board tries to set the standard for the workgroup and the expectation of the workgroup is to help guide in creating an ordinance, that then goes out for public comment. The purpose of a public hearing is so the commissioners can make modifications based on public comment and the comment of the townships. It is not voiding the process from the workgroup; it is following the process of government and public hearing. Assistant County Attorney Greg Kryzer said that one item that could have done better on is posting the amendments online before the Planning Commission. Discussion was had regarding public comment being taken up until the posting deadline and a suggestion of possible change of the public deadline to be able to accommodate the posting deadline. Vetsch said that, in the future, the board can better set the expectation of the work group in a written document.

RECOMMENDATION: Schedule a COTW Closed Session to discuss County Administrator performance expectations at 10:30 a.m. Monday, May 15. Schedule COTW to discuss Administration Project List review at 10:30 a.m. Tuesday, May 16. Reschedule the Household Hazardous Waste Tour at 1 p.m. Tuesday, May 16

II. Legislative Updates

Vetsch said that it has been an interesting past couple of weeks at the Legislature. There are two very different versions of county program aid in the House and Senate. The House is expecting to give $100 million more in county program aid and the Senate is expected to give $40 million more. The House has added inflationary increases, the Senate is proposing a one-time $40 million increase with no inflation included. Vetsch said from the county perspective, the House version has the better benefit.

DRAFT

Vetsch said that both the House and Senate made small modifications to homestead exclusions that would mainly benefit home values between $300,000 and $500,000. The Legislature spent more time on property tax rebates, which are targeted to income base threshold and do not benefit the middle and upper class.

Vetsch said that the Senate language regarding energy storage has been amended from 10-megawatt storage to 300-megawatt storage. The House does not have any language regarding storage. Vetsch sent another letter to Representative Aisha Gomez continuing to articulate Wright County's concerns. With the first letter, Gomez was able to keep the language from the House version but did not have the same luck in the Senate, which will now go to conference committee. Gomez will likely be a part of that committee and Vetsch's second letter is encouraging her to hold strong in removing the language for exemption for energy storage. Kryzer asked if Wright County should add language into an ordinance amendment regarding energy storage if the language is not removed and Vetsch said it is something the county can possibly look at once a decision is made.

Vetsch said the Solar Garden language has changed the allowable size of the solar garden from 1 megawatt to 5 megawatts in the Senate. The House has not made any changes and the bill will go into conference committee to determine adoption. The House has not passed its energy bill, but no language has been added.

Vetsch said that the drainage registry has died. It had no luck on the Senate side.

Vetsch said that there is still hope on the revisor bonding bill for the dental center and getting a general bonding bill passed. The bill has been rolled into House File 669 and Vetsch has asked to put that into another piece of legislation or into the original House file.

Kaczmarek asked about the Wright Tech Center. Vetsch said without a bonding bill being passed the Legislature will not be adding any more local projects. Wright County legislators have articulated they are voting against any bonding bills currently.

RECOMMENDATION: Informational Only

III. 2024 Budget Forecast

Finance Director Lindsey Meyer said that the budget team is looking for more guidance from the board as to where it would like the levy set so guidance can be given to department heads as they are setting their budgets for the upcoming year. Meyer said that there is major pressure on personnel costs, and she would highly discourage the board to go below a 3.37 percent levy. Meyer presented impact considerations and gave numbers of past levy increases that show the county has not been keeping up with growth plus inflation. Personnel cost updates were also presented, showing an updated cost of $3,006,000 for 2024. Based on conversations in the past few weeks, funding opportunities were presented and included fund balance use, known county programming, leftover Government Center bond funds, health insurance rate cap, and Human Services Center (HSC) sales fund, all as options to reduce the levy.

Kaczmarek asked if there would be any concept of how our fees would potentially change. Vetsch said that the fee schedule makes up less than 10 percent of the average revenue of the county and is on the Administration project list to be reviewed.

Vetsch said that he would caution anyone in the room that it would be very dangerous to go below 5.75 percent for the levy increase. It would create huge tax impact increases in two to three years. The board is trying to create a stable taxpayer impact and Vetsch's current target would be between 5.75 percent to 6.25 percent with potential to go lower, but not until the audit is done and the fund balance is known.

Kaczmarek said that he would like a 2.38 percent levy increase based upon simple math matching county growth so the taxpayers would feel the impact less. Vetsch said that he loves that methodology, but it would only work if it started 100

years ago and it was kept up, but that has not happened. There was a decade where Wright County lowered taxes and didn't capture any growth. People paid less for a long period of time and the current Board is working to become whole again. Wright County is in a better spot than it was, and the board is trying to prevent huge corrections. If a 2.38 percent levy increase is made this year, it would result in a 15 percent levy increase in four years. Kaczmarek asked for the average levy appetite of the commissioners and Assistant Finance Director Heather Lemieux confirmed the average to be 5.48 percent.

Vetsch said that he's looking to land between 5.75 percent and 6.25 percent. If the state funding goes through for county aid and the fund balance comes back high after the audit, the percentage could potentially be reduced to maybe 4.9 percent. But if things go south, the county would need to be looking closer to the 5.75 percent and 6.25 percent range, and even then, departments will need to be stagnant and find cost cuts. At 2.38 percent, it doesn't even cover personnel cost increases.

Kaczmarek asked if the board could explain to the public that 5.48 percent is the average of the five decision-makers. Vetsch said that he is trying not to base his decision on a single factor of growth. The county has a tax shift that will be seen for decades from commercial to residential and people are sensitive to that. No matter what is discussed at the board level, personal taxes will go up. Most people want to see an increase in property taxes in line with the Consumer Price Index (CPI). Vetsch said that timing is everything and questioned if we have seen the worst in the economy yet.

Vetsch asked Financial Services Manager Kim Johnson if caseloads are increasing since government cost and demand goes up when the economy goes down. Johnson said child support cases are looking to decrease across the state and that child support collections are decreasing, which is usually indicative that there may be suffering, and the economy may get worse for a little longer. Daycare assistance and SNAP benefits are going up.

Vetsch asked Social Services Manager Jill Pooler how the economy affects our aging population. Pooler said that seniors can qualify for a waiver to be serviced in their homes to avoid going to a center and that their cases are skyrocketing with an additional 12 cases per month, but they have not added staff at the same rate. Pooler said that the effects of the baby boom will be felt until 2030 and Social Services is seeing an increase in the struggle to meet needs. Vetsch thanked Johnson and Pooler for their input and said that there are a lot of things at play here and he doesn't want the board to back itself into a corner to make things worse down the road, or overburden taxpayers now.

When asked by Lemieux for guidance, Vetsch said a levy increase of 5.5 percent to 6.5 percent could be a guideline but that he wanted each ask to stand on the merit of the ask. Kaczmarek added that as soon as a number is thrown out and the number is met, the savings stop. Meyer said that no guidance results in a very high ask.

RECOMMENDATION: Use 5.75 percent as guidance for budget setting.

IV. AMC- National Center for Public Lands

County Administrator Lee Kelly said that he received a letter from the Association of Minnesota Counties (AMC) about a project that the board of directors at the National Association of Counties (NACo) is working on, creating a National Center for Public Lands. NACo's ask was to all the Minnesota counties that had been distributed local assistance and tribal consistency funds, which Wright County received a total of $100,000 over two years, for $1,000/year for the next two years. Kelly asked if there was any interest from the board.

Vetsch said to let those that it impacts fund it. Wright County does not have a lot of land in lieu of tax, federal land, or any tribal land.

RECOMMENDATION: Decline the request for funding from AMC

V. Central Minnesota EMS

Central Minnesota Emergency Medical Services (CMEMS) Coordinator Marion Larson presented to the workshop regarding Central Minnesota EMS and the services it provides. Larson said that Minnesota has eight Emergency Medical Services (EMS) Regions. The CMEMS Region supports pre-hospital EMS agencies across an 11-county member area. CMEMS serves first responders, fire departments, law enforcement agencies and ambulance services. Its mission is to promote and support a coordinated system for local Emergency Medical Services.

Larson said that the Central EMS Region is funded through an annual allocation from the state's General Fund, and the funds collected from seatbelt citations. These funding mechanisms have largely remained unchanged for more than 20 years. The organization relies on the EMS Fund and the EMS Relief Fund to sustain operational and programmatic expenditures. The annual EMS Fund allocation has remained stagnant since 2015, at only $73,125. In 2022, the State Legislature provided the EMS Regions with a one-time allocation of an additional $100,000 for each year of the 2022-2023 biennium. At this time, that additional funding will expire on June 30, 2023 and CMEMS will revert to receiving $73,125 annually.

Larson said that the funding formula has not yet been agreed upon and legislation is also still pending. Legislation is out there – it is impactful and Larson encouraged the board to weigh in. If there isn't an increase in funding, CMEMS will not be able to maintain, and its work will fall upon the local government.

RECOMMENDATION: Informational Only

VI. Metropolitan Water Supply Advisory Council Appointment

Kelly said the Metropolitan Water Supply Advisory Council has asked Wright County to make an appointment to its board. Former Commissioner Mark Daleiden sat on the Metropolitan Water Supply Advisory Council. Diedrick offered to represent Wright County.

RECOMMENDATION: Put together a letter of support from the Board.

The meeting adjourned at 10:48 a.m.
County Board Workshop Minutes submitted by Caitlin Chovan, Administration Office Manager

WRIGHT COUNTY
MINNESOTA

Agenda Item

Destination and Workflow

Meeting Type: *
Board Meeting

Requestor Name
Lee Kelly

Requestor Title
County Administrator

Department (please use dropdown to select department) *
ADMINISTRATION

Target Meeting Date *
5/16/2023 9:00 AM - Board of Wright County Commissioners

Agenda Item Type
○ RFBA ◉ Minutes Submission ○ Warrants Submission

Target Section
◉ Consent Agenda ○ Timed Agenda
○ Item for Consideration

Originator
PAH4112

Item Details

Board Action Requested *
Approve committee minutes submitted.

Short Title (what will appear on Agenda outline - 250 character max.) *
Approve committee minutes submitted

Value Stream the request primarily aligns with:

Briefly describe how the request aligns with the selected value stream.

Describe the impact on staffing resources.

Fiscal Impact:

Background/Justification:

Route for Review and Approval

☐ County Administrator
☑ Assistant County Administrator
☐ Finance Review
☐ Legal Review
☐ Risk Mgmt Review
☐ Skip Workflow

Agenda Item Attachments (2)

Document Name	Attachment Type
05-02-2023.pdf	Attachment
05-09-2023 Personnel Committee of the Whole Minutes.docx	Attachment

☐ Hide RFBA Review

RFBA Review

Assistant County Administrator Review

Assistant County Administrator Decision
Approved

Notes

MEETING MINUTES
AGGREGATE TAX COMMITTEE

DATE: MAY 2, 2023

DATE APPROVED: [ ]

Darek Vetsch	District 1
Nadine Schoen	District 2
Jeanne Holland	District 3
Tina Diedrick	District 4
Michael Kaczmarek	District 5

Members Present: Michael Kaczmarek, Tina Diedrick, Don Schmidt (Buffalo Township), Bob Hiivala, Mike Amery (Hanover), Lindsay Salo, Scott Deckert

Members Absent: Sandra Forsman (Silver Creek Township)

Others Present: Marc Mattice, Jennifer Nash (Hanover), Greg Kryzer

THESE MINUTES ARE IN DRAFT FORMAT AND REQUIRE APPROVAL BY THE WRIGHT COUNTY BOARD

I. Review the Draft Application and Process

Aggregate Tax Committee Chair Tina Diedrick called the meeting to order at 1:05 p.m. Diedrick asked for comments or questions regarding the changes made to the first three pages of the Restoration Reimbursement Application and Process document that had been discussed at the April 7 meeting. There was a discussion about word usage and definitions. Diedrick asked for consensus to move forward. Consensus was to accept the changes to Pages 1-3 and recommend approval.

Assistant County Administrator Marc Mattice walked through the 2023 draft timeline and the 2024 and beyond timeline on Pages 4-5. Diedrick said there was a consensus and the timeline was approved for recommendation.

Mattice walked through the scoring process, noting that the application has two scoring criteria to differentiate between reclamation projects and conservation projects. He said this was done to highlight that reclamation projects have the priority over conservation projects, which is apparent with the first criteria being worth up to 60 points. Aggregate Tax Committee member Mike Amery recommended moving ahead with the point structure and, after the first year, making adjustments that may be needed. Mattice said the scoring criteria would be provided to each applicant so they may understand the requirement. By consensus the reclamation scoring was approved for recommendation.

The committee discussed the wording in the application on the top of Page 3. Amery brought up the question of wording the pit address and owner more broadly to not confuse any organization applying for a conservation project that may not be attached to a pit. Consensus was reached to change the application wording and recommend for approval.

Amery asked who would score the application. Mattice said applications would be sent to Property Tax Administrator Lindsay Salo. The scoring would then be completed by Salo, Environmental Supervisor Scott Deckert, Auditor/Treasurer Bob Hiivala and himself. Salo would call a meeting for the Aggregate Tax Committee to go over the scoring for approval before presenting its findings and recommendations to the board.

The consensus was to move ahead with the document with the changes that were discussed.

Recommendation: Move forward with the Restoration Reimbursement Application and Process with changes discussed.

Meeting adjourned at 1:35 p.m.
Aggregate Tax Committee Meeting Minutes Submitted by Phil Hodges, Administrative Specialist.

COMMITTEE MEETING MINUTES

PERSONNEL COMMITTEE OF THE WHOLE

MAY 9, 2023

Tina Diedrick	District 1
Darek Vetsch	District 2
Jeanne Holland	District 3
Nadine Schoen	District 4
Michael Kaczmarek	District 5

DATE APPROVED:

Members Present: Tina Diedrick, Darek Vetsch, Jeanne Holland, Nadine Schoen, Michael Kaczmarek,

Others Present: Greg Kryzer, Matthew Fomby, Lindsey Meyer, Lee Kelly, Alan Wilczek, Elizabeth Karels, Clay Wilfahrt, Heather Lemieux, Patsy Waytashek, Kate Dahl, Jim O'Dell, Jill Pooler, Kim Johnson, Matthew Fomby, Schawn Johnson, Phil Hodges, Marc Mattice, Brian Lutes

I. Finance and Human Resources Requests

Finance Director Lindsey Meyer presented the needs of the Finance Department for five full-time employees that are in immediate need. The five positions, in priority order, are Oracle Platform Architect, Human Resources (HR) Tech, Accounting Manager – Internal Services, Budget Analyst, and Staff Accountant.

Meyer said that the Oracle Platform Architect duties include, but are not limited to, being the first point of contact to navigate tickets, coordinate and test the quarterly updates to the system and manage and monitor service requests. The total 2024 budget impact of this position would be $65,314. Currently, these duties are falling onto the senior accountant, accounting managers, and procurement analyst.

Meyer said that the Accounting Manager would oversee internal services including payroll, budget, Enterprise Resource Planning (ERP) oversight and cash management/treasury. The total 2024 budget impact of this position would be $127,302.

Human Resources Director Schawn Johnson spoke regarding the HR Technician. The HR Tech duties include, but are not limited to, assisting the HR leadership with day-to-day operations, maintenance of ERP software, and processing benefit information. The total 2024 impact of this position would be $93,394. The current structure of the HR Department is five staff members and has been since 2013, even though the county staff has almost doubled in that time. The goal of the HR Tech would be to start in this position, train from within and move into an HR Representative position eventually.

Meyer said the Budget Analyst duties include, but are not limited to, preparing budget amendments for departments and the board, preparing and coordinating the annual budget process, and analyzing monthly budgets to actual reports. The total 2024 impact of this position would be $107,481.

Meyer said the Staff Accountant duties include, but are not limited to, administering ditch accounting, supporting department billings and receivables, and general accounting support. The total 2024 impact of this position would be $88,155.

Meyer said that some of the current challenges her department is facing are that staff that is dedicated to issue resolution are now needed for tasks to keep the lights on, standard accounting work is de-prioritized, leadership is backfilling baseline services, and staff are burned out. The impacts of the challenges include concerns in budgeting, cash management is suffering, and customer service is lacking. Commissioner Tina Diedrick asked why the Oracle position is not falling under Information Technology (IT) and why IT is not helping with help desk issues. Meyer said that IT is not able to answer all Help Desk questions, because it is not always related to technology-specific issues. Assistant County Administrator Clay Wilfahrt said that it is not a new thing to have a software owner sitting in a department versus IT and gave an example of GIS (Geographic Information Systems).

DRAFT

Meyer said that her department has already paid $33,877 to the current Finance staff in overtime costs in 2023. Johnson said that HR is also not managing its current duties as well as it could be with the addition of an HR Tech.
Meyer presented staffing information on surrounding counties with similar populations and Wright County has the lowest amount of both Finance and HR staff. The forecasted staffing request for 2024 would include three additional Finance staff, 2025 would include two additional Finance staff and one additional HR staff, 2026 would include one additional HR staff and 2027 would include one additional Finance staff. Even with the addition of these staff, Wright County would still have the highest ratios for population to department full-time staff.

Diedrick asked how the county got this far behind. Commissioner Darek Vetsch said that many of these concerns have been addressed in the last three years, but previously these duties fell under the Auditor-Treasurer. There was never an ask for help or a desire to improve technology and processes. The prior board prioritized lowering taxes and allowing Finance to have needs that were not addressed, which caused the department to fall behind. Meyer said it seemed irresponsible to ask for more staff before knowing the impact of centralizing the Finance Department.

Commissioner Jeanne Holland asked when the county would be done with Sierra Cedar for ERP support. Meyer said that the support from Sierra Cedar will not end after Phase Two of ERP implementation. The county will continue to have a support contract, and a support contract is almost always standard with a software system.

Meyer said that the 2023 impact of the five Finance and HR positions is $236,000 and it will have to come from fund balance. Looking forward, the cost is approximately $782,000 and is already incorporated into the budget forecast numbers for 2024.

Commissioner Michael Kaczmarek said that looking at the Systems Architect position description, it seems like a lot of as-needed, when-needed items and it would be beneficial to see research on contract service as it seems like doubling up with a dedicated employee and a service contract with Sierra Cedar. Meyer said that the county's service contract with Sierra Cedar is approximately $336,000 annually. Meyer anticipates that this position would reduce that cost by a significant amount in support costs. Accounting Manager Kate Dahl said that before requesting support from Sierra Cedar, a Finance employee, often times a supervisor, needs to troubleshoot the issue to avoid Sierra Cedar charging to troubleshoot. Having a dedicated platform architect would free up time of the current employees' troubleshooting.

Kaczmarek asked about the Accounting Manager position and if there was need for another supervisor role or if the duties could be done by someone not in a supervisor position. Dahl and Accounting Manager Patsy Waytashek discussed their current workloads and areas of focus, detailing that they do not have the capacity to manage the internal services in addition to their current duties. Assistant Finance Director Heather Lemieux said Wright County is looking to mirror the structures of other counties and adding the Internal Services Manager position would add a level of expertise in payroll that the county currently does not have.

Kaczmarek asked about the HR Tech position and asked what is not happening now that would happen by adding this position. Johnson said the HR Department deals with confidential information and this person would have to be trained, eliminating the ability to use a front desk position. The HR reps are getting to the point where there is nothing left to give. HR reps would also have time freed up to be involved in interview meetings, recruitments, and orientations. Currently, the bare minimum is being done. Also, it would allow the opportunity to train and grow into the organization. Vetsch said that he has asked staff to vet these issues out as much as possible, and this issue is not going to solve itself any other way other than hiring

Recommendation: To approve hiring the following positions:
Oracle Platform Architect
Human Resources Tech
Accounting Manager- Internal Services
Budget Analyst
Staff Accountant

II.GIS Organizational Change
Projects Administrator Elizabeth Karels is requesting a restructuring of the GIS Division to eliminate the two current GIS Specialist positions and add one GIS Analyst position. The proposed structure moves the specialist work to the analyst

level and splits the analyst work between two full-time employees. The benefits of the proposed structure include more equitable distribution of work, a more consistent workload, leverages the GIS education and allows for the development of more applications to support the county departments. Approval was received from all board members.

Recommendation: To eliminate the two current GIS Specialist positions and add one additional GIS Analyst Position. Shift the GIS Specialist work to the GIS Analyst.

III.Contracted Waiver Provider Returning Cases/Request Additional Waiver SW Positions

Social Services Manager Jill Pooler said that the waiver population is people of all ages who have disabilities or need long-term services and support. People who will typically use services for the remainder of their life and not phase out. Wright County previously contracted out waiver services, but the contractors are no longer able to keep up with the demand. The most beneficial caseloads are 50-60 cases per employee and Wright County is currently at 70 cases. By the end of 2023, the caseloads would be up to 77. Pooler said that a Social Worker typically bills $115,000 and a Social Worker costs approximately $105,000 to employ, which would be an increase of approximately $10,000 to the budget/staff. Pooler request is to hire an additional four Social Workers immediately and contract another 100 cases to Dungarvin between 2023/2024, leaving staff cost neutral and a budget increase of $40,000. Vetsch asked for the thoughts of the board and all members were in support.

Recommendation: To hire an additional four Social Workers immediately and contract another 100 cases to Dungarvin between 2023 and 2024.

IV. End Fraud Contract and Request HHS Fraud Investigator Position

Financial Services Manager Kim Johnson is asking for a fraud investigator to be added to Health and Human Services (HHS). Johnson said that Wright County used to have two fraud investigators on staff, who were funded through a grant. Wright County lost the grant and did not decide to continue to fund the position through the county. A contracted service was used through another grant, but the ownership has since changed and the level of service has deteriorated. In July, the county will now have the opportunity to close Medical Assistance (MA) and now is the time to bring an investigator on board to help combat fraud in Wright County. Last month $160,000 in fraud overpayments were cited. Having a full-time employee on staff gives the possibility to also cover fraud control that is currently contracted out for $50,000. There are fraud control grants and having a full-time employee will allow to pull more from the grant as well. Kaczmarek asked if Johnson had requested proposals and if other companies do this sort of work. Johnson said that law enforcement does not have the time to investigate, which is why the consultant has taken on so much additional work and the service has declined. Vetsch asked for thoughts from the board members and all were in favor of the position.

Recommendation: To hire one full-time Fraud Investigator and end contract with Northwoods Fraud Investigations.

The meeting adjourned at 12:32 p.m.
Personnel Committee of the Whole Minutes submitted by Caitlin Chovan, Administration Office Manager

DRAFT

WRIGHT COUNTY
MINNESOTA

Agenda Item

Destination and Workflow

Meeting Type: *
Board Meeting

Requestor Name
Heather Lemieux

Requestor Title
Assistant Finance Director

Department (please use dropdown to select department) *
FINANCE & TAXPAYER SERVICES

Target Meeting Date *
5/16/2023 9:00 AM - Board of Wright County Commissioners

Agenda Item Type
(•) RFBA ( ) Minutes Submission ( ) Warrants Submission

Target Section
(•) Consent Agenda ( ) Timed Agenda
( ) Item for Consideration

Originator
HML7582

Item Details

Board Action Requested *
Acknowledge Warrants Issued Between April 26, 2023 And May 9, 2023.

Short Title (what will appear on Agenda outline - 250 character max.) *
Acknowledge Warrants Issued Between April 26, 2023 and May 9, 2023.

Value Stream the request primarily aligns with:
Optimize Civic Engagement

Briefly describe how the request aligns with the selected value stream.
NA

Describe the impact on staffing resources.
NA

Fiscal Impact:
Acknowledgment of Wright County's invoices/bills for payment. The expenses are approved in the 2023 Budget.

Background/Justification:

Route for Review and Approval

- [ ] County Administrator
- [x] Assistant County Administrator
- [ ] Finance Review
- [ ] Legal Review
- [ ] Risk Mgmt Review
- [ ] Skip Workflow

Agenda Item Attachments (0)

Document Name	Attachment Type

☐ Hide RFBA Review

RFBA Review

Assistant County Administrator Review

Assistant County Administrator Decision
Approved

Notes

WRIGHT COUNTY
MINNESOTA

REQUEST FOR BOARD ACTION

Board Meeting Date:	05/16/2023		**Consent Agenda**
Requester's Name:	Lindsey Meyer		**Timed**
Title:	Finance Director		**Time Required:**
Department:	Finance		**Item for Consideration**

Board Action Requested:
Approval of new Off-Sale Liquor License for French Lake Liquor - 14555 County Road 37 NW, Annandale MN 55302

Select which Value Stream the request primarily aligns with:
Shepherds Economic Growth

Briefly describe how the request aligns with the selected value stream.
This license will allow a new business to conduct business within Wright County

Describe the impact on staffing resources.
Background Check and Review of Application

Describe the impact on financial resources.
Collection of $600 for license fee and background check

Background/Justification:
New off-sale liquor store in French Lake Township

Has the request been reviewed by the Attorney's Office?	Yes
Risk Management?	
Number of original documents requiring signature	

WRIGHT COUNTY
MINNESOTA

Agenda Item

Destination and Workflow

Meeting Type: *
Board Meeting

Requestor Name
Heather Lemieux

Requestor Title
Assistant Finance Director

Department (please use dropdown to select department) *
FINANCE & TAXPAYER SERVICES

Target Meeting Date *
5/16/2023 9:00 AM - Board of Wright County Commissioners

Agenda Item Type
(●) RFBA ( ) Minutes Submission ( ) Warrants Submission

Target Section
(●) Consent Agenda ( ) Timed Agenda
( ) Item for Consideration

Originator
HML7582

Item Details

Board Action Requested *
Motion to approve the reimbursement of the American Rescue Plan Act Funds (ARP) as follows:

Approval of use of ARP funds from 01-099-493.
$79,728.00 5.11 Drinking Water Transmission & Distribution-City of Maple Lake

Short Title (what will appear on Agenda outline - 250 character max.) *
Motion to approve the reimbursement of the American Rescue Plan Act Funds (ARP) as follows:

Approval of use of ARP funds from 01-099-493.
$79,728.00 5.11 Drinking Water Transmission & Distribution-City of Maple Lake

WRIGHT COUNTY
MINNESOTA

Agenda Item

Destination and Workflow

Meeting Type: *
Board Meeting

Requestor Name
Heather Lemieux

Requestor Title
Assistant Finance Director

Department (please use dropdown to select department) *
FINANCE & TAXPAYER SERVICES

Target Meeting Date *
5/16/2023 9:00 AM - Board of Wright County Commissioners

Agenda Item Type
(●) RFBA ( ) Minutes Submission ( ) Warrants Submission

Target Section
(●) Consent Agenda ( ) Timed Agenda
( ) Item for Consideration

Originator
HML7582

Item Details

Board Action Requested *
County ARP Funds:
Approval of County Reimbursement of $259.16 from 01-099-493.6910 Transfer Out into 01-100-493.5910 Transfer In as follows:
$259.16 for Administrative Expenses-Staff Costs

Approval of use of ARP funds from 01-099-493.
$476.76 2.34 Aid to Nonprofit Organizations- 4-H
$5,500.00 2.26 Education Assistance- Senior Technology

Short Title (what will appear on Agenda outline - 250 character max.) *
County ARP Funds:
Approval of County Reimbursement of $259.16 from 01-099-493.6910 Transfer Out Into 01-100-493.5910 Transfer In as Follows:
$259.16 for Administrative Expenses-Staff Costs

Approval of use of ARP funds from 01-099-493.
$476.76

Value Stream the request primarily aligns with:
Promote Safe and Healthy Communities

Briefly describe how the request aligns with the selected value stream.
NA

Describe the impact on staffing resources.
NA

Fiscal Impact:
This is the distribution of Wright County's American Rescue Plan Act Funds.

Background/Justification:
The expenditures have been reviewed by the County's ARP Committee on May 10, 2023, for eligibility. The ARP Committee is recommending the request for reimbursement as listed above.

Route for Review and Approval

- [ ] County Administrator
- [x] Assistant County Administrator
- [ ] Finance Review
- [ ] Legal Review
- [ ] Risk Mgmt Review
- [ ] Skip Workflow

Agenda Item Attachments (0)

Document Name	Attachment Type

- [ ] Hide RFBA Review

RFBA Review

Assistant County Administrator Review

Assistant County Administrator Decision
Approved

Notes

WRIGHT COUNTY
MINNESOTA

Agenda Item

Destination and Workflow

Meeting Type: *
Board Meeting

Requestor Name
Jami Goodrum

Requestor Title
Department Head

Department (please use dropdown to select department) *
HEALTH & HUMAN SERVICES

Target Meeting Date *
5/16/2023 9:00 AM - Board of Wright County Commissioners

Agenda Item Type
(•) RFBA ( ) Minutes Submission ( ) Warrants Submission

Target Section
(•) Consent Agenda ( ) Timed Agenda
( ) Item for Consideration

Originator
NMB7429

Item Details

Board Action Requested *
Approve member removal from the Opioid Settlement Advisory Council:
1. Removal of Board approved member Jessica Dusbabek for lack of attendance and response to numerous emails. Jessica was approved on 2/7/23 and has not accepted her position via email or attended a meeting.
2. Removal of Board approved member Racheal McDaniel for lack of attendance and response to numerous emails. Racheal was approved on and attended only the first meeting.

With the removal of Jessica and Racheal we will have 23 members on OSAC.

Short Title (what will appear on Agenda outline - 250 character max.) *
Approve Member Removal from the Opioid Settlement Advisory Council:
1. Removal of Board Approved Member Jessica Dusbabek for Lack of Attendance and Response to Numerous Emails. Jessica Was Approved on 2/7/23 and Has Not Accepted her Position Via Email

Value Stream the request primarily aligns with:
Promote Safe and Healthy Communities

Briefly describe how the request aligns with the selected value stream.
The OSAC group is dedicated to ensuring the County's share of the National Opioid Settlement dollars are spent to best meet the needs of the community.

Describe the impact on staffing resources.
None

Fiscal Impact:
None

Background/Justification:
As Chief Strategist, Public Health has committed to accepting new OSAC applications and facilitating meetings. We have agreed to bring all member appointment recommendations to the Board of Commissioners for final approval.

Route for Review and Approval

- ☐ County Administrator
- ☑ Assistant County Administrator
- ☐ Finance Review
- ☐ Legal Review
- ☐ Risk Mgmt Review
- ☐ Skip Workflow

Agenda Item Attachments (0)

Document Name	Attachment Type

☐ Hide RFBA Review

RFBA Review

Assistant County Administrator Review

Assistant County Administrator Decision
Approved

Notes

WRIGHT COUNTY
MINNESOTA

Agenda Item

Destination and Workflow

Meeting Type: *
Board Meeting

Requestor Name
Ross Demant

Requestor Title
Parks and Recreation Director

Department (please use dropdown to select department) *
PARKS & RECREATION

Target Meeting Date *
5/16/2023 9:00 AM - Board of Wright County Commissioners

Agenda Item Type
(•) RFBA ( ) Minutes Submission ( ) Warrants Submission

Target Section
(•) Consent Agenda ( ) Timed Agenda
( ) Item for Consideration

Originator
RED4097

Item Details

Board Action Requested *
Confirm Commissioner District 3 - Parks and Recreation Commission Appointment Holly Fanning, of Otsego MN, Effective May 16, 2023 Term Ends On December 31, 2023 (One year term due to prior resignation).

Short Title (what will appear on Agenda outline - 250 character max.) *
Confirm Commissioner District 3 - Parks and Recreation Commission Appointment Holly Fanning, of Otsego MN, Effective May 16, 2023 Term Ends On December 31, 2023 (One Year Term Due to Prior Resignation).

Value Stream the request primarily aligns with:
Optimize Civic Engagement

Briefly describe how the request aligns with the selected value stream.
Engaging the community in the civic process.

Describe the impact on staffing resources.
N/A

Fiscal Impact:
Monthly stipend for meetings

Background/Justification:

Route for Review and Approval

- [ ] County Administrator
- [x] Assistant County Administrator
- [ ] Finance Review
- [ ] Legal Review
- [ ] Risk Mgmt Review
- [ ] Skip Workflow

Agenda Item Attachments (0)

Document Name	Attachment Type

☐ Hide RFBA Review

RFBA Review

Assistant County Administrator Review

Assistant County Administrator Decision
Approved

Notes
Moved Forward

WRIGHT COUNTY
MINNESOTA

Agenda Item

Destination and Workflow

Meeting Type: *
Board Meeting

Requestor Name
Barry Rhineberger

Requestor Title
Planning & Zoning Administrator

Department (please use dropdown to select department) *
PLANNING & ZONING

Target Meeting Date *
5/16/2023 9:00 AM - Board of Wright County Commissioners

Agenda Item Type
(•) RFBA ( ) Minutes Submission ( ) Warrants Submission

Target Section
(•) Consent Agenda ( ) Timed Agenda
( ) Item for Consideration

Originator
SLD7338

Item Details

Board Action Requested *
Accept the Findings and Recommendations of the Planning Commission for the following request to rezone: Paul Rumpza - (Franklin Township). With a 4-1 vote the Commission recommends approval to rezone the west 14.8-acre portion of the property from General Agricultural (AG) to Agricultural/Residential (AR).

Short Title (what will appear on Agenda outline - 250 character max.) *
Accept the Findings and Recommendations of the Planning Commission for the Following Request to Rezone the West 14.8-Acre Portion of the Property From General Agricultural (AG) to Agricultural/Residential (AR).

Value Stream the request primarily aligns with:
Empower Use of Land, Property, and the Environment

Briefly describe how the request aligns with the selected value stream.
Planning Commission feels rezoning of the property meets the criteria laid out in the Land Use Plan.

Describe the impact on staffing resources.
No Impact

Fiscal Impact:
No Impact

Background/Justification:

Route for Review and Approval

- [ ] County Administrator
- [x] Assistant County Administrator
- [ ] Finance Review
- [ ] Legal Review
- [ ] Risk Mgmt Review
- [ ] Skip Workflow

Agenda Item Attachments (2)

Document Name	Attachment Type
Rumpza Township Response.pdf	Attachment
Rumpza Minutes.pdf	Attachment

☐ Hide RFBA Review

RFBA Review

Assistant County Administrator Review

Assistant County Administrator Decision
Approved

Notes
Moved forward

NOTICE OF PUBLIC HEARING WRIGHT COUNTY PLANNING COMMISSION

TOWNSHIP RESPONSE FORM

TOWNSHIP: Franklin Twp. HEARING DATE: Thursday, May 4, 2023 at 7:30 p.m.

PAUL RUMPZA
(612) 708-4795

LOCATION: 4019 115th St SE – Part of the W 1/2 of NW 1/4 of the SW 1/4, Section 35, Township 118, Range 25, Wright County, Minnesota. (Franklin Twp.) Tax # 208-200-353200 Property Owners: PATRICIA RUMPZA REVOCABLE TR & MATR UNDER CLYDE M RUMPZA REVTR

Petitions to rezone the west 14.8-acre portion of the property, as seen on the concept plan, from General Agricultural (AG) to Agricultural/Residential (AR) as regulated in Section 155.028, 155.047 & 155.048, Title XV, Land Usage & Zoning of the Wright County Code of Ordinances.

STAFF NOTES: Request may be deemed appropriate by the Planning Commission with the Land Use Plan's designation as "Rural Residential."

* *

THE TOWN BOARD SHOULD COMPLETE THE FOLLOWING AT A TOWN BOARD MEETING. IF THE TOWNSHIP IS RECOMMENDING ACTION WHICH CONFLICTS WITH THE COMPREHENSIVE PLAN, PLEASE STATE THE REASONS. IF NO WRITTEN RESPONSE IS RECEIVED FROM THE TOWNSHIP BEFORE THE HEARING, THE WRIGHT COUNTY PLANNING COMMISSION WILL HAVE TO CONTINUE THE HEARING OR ASSUME THAT THE TOWN BOARD PREFERS TO LEAVE THE MATTER UP TO THE COUNTY.

X TOWNSHIP APPROVES OF THE REQUEST BECAUSE:

it works with the land use plan

_TOWNSHIP DISAPPROVES OF THE REQUEST BECAUSE: _____

TOWNSHIP COMMENTS OR PROPOSED CONDITIONS: _____

[signature] 4/17/2023

WRIGHT COUNTY PLANNING COMMISSION
Meeting of: May 4, 2023
MINUTES

The Wright County Planning Commission will meet on Thursday, May 4, 2023, in the County Commissioners Board Room at the Wright County Government Center, Buffalo, Minnesota. Chairman, Dan Mol, called the meeting to order at 7:30 p.m. with members present: Pat Mahlberg, Ken Felger, Sandy Greninger, Jeanne Holland, Jan Thompson & Dan Bravinder. Barry Rhineberger, Planning & Zoning Administrator, represented the Planning & Zoning office; Greg Kryzer, Assistant County Attorney, was legal counsel present.

PUBLIC HEARINGS:

PAUL RUMPZA – New Item

LOCATION: 4019 115th St SE – Part of the W 1/2 of NW 1/4 of the SW 1/4, Section 35, Township 118, Range 25, Wright County, Minnesota. (Franklin Twp.) Tax # 208-200-353200 Property Owners: PATRICIA RUMPZA REVOCABLE TR & MATR UNDER CLYDE M RUMPZA REVTR

Petitions to rezone the west 14.8-acre portion of the property, as seen on the concept plan, from General Agricultural (AG) to Agricultural/Residential (AR) as regulated in Section 155.028, 155.047 & 155.048, Title XV, Land Usage & Zoning of the Wright County Code of Ordinances.

Present: Paul Otto with Otto Associates

A. Rhineberger – the request is to rezone the property from General Agriculture (AG) to Agricultural/Residential (AR). The proposed division drawing was displayed and reviewed. Request is for rezoning of Parcel A, as Parcel B has already been rezoned. When Parcel B was rezoned and subdivided an added condition was that the 9.8 acres was not a buildable lot and must stay attached to the acreage to west until a time when rezoning is approved. Recently a 5 acre division of the existing farmstead, in the NW corner on 115th St and Eaken Ave, was approved by Planning & Zoning through Deed Restriction. The remaining acreage is restricted unless rezoned, which is the request before the Commission. The property is in the Land Use Plan as Rural Residential, which is suitable as Agricultural/Residential (AR). The development around the property does show some AG zoned parcels but majority of the properties have already been rezoned. Franklin Township did approve.

B. No comment from Otto or public.

C. Felger questioned if there is drain tile. Otto – tile runs through the property. It is on the chimney of Parcel A and goes around the woods where it eventually goes under the road to a property to the northeast of this property.

D. Thompson stated historically this Commission has visited a site when the request is to rezone.

E. Thompson motioned to continue the hearing to the for a site inspection.

Mol called for a second three times and hearing no response the MOTION FAILED.

F. Bravinder moved to recommend approval to the County Board of Commissioners to rezone the property from General Agriculture to Agricultural/Residential. Motion seconded by Holland.

DISCUSSION: Thompson stated she will not vote until she has a chance to visit the site. She will visit the site on her own but does not want to make a formal decision without viewing the site. She objects to the motion.

VOTE: Bravinder, Greninger, Mol, Felger, Holland and Mahlberg. NAY: Thompson.

MOTION CARRIED

Respectfully submitted,



Barry Rhineberger
Planning & Zoning Administrator

BR:sd

WRIGHT COUNTY
MINNESOTA

Agenda Item

Destination and Workflow

Meeting Type: *
Board Meeting

Requestor Name
Barry Rhineberger

Requestor Title
Planning and Zoning Administrator

Department (please use dropdown to select department) *
PLANNING & ZONING

Target Meeting Date *
5/16/2023 9:00 AM - Board of Wright County Commissioners

Agenda Item Type
(•) RFBA ( ) Minutes Submission ( ) Warrants Submission

Target Section
(•) Consent Agenda ( ) Timed Agenda
( ) Item for Consideration

Originator
BJR8947

Item Details

Board Action Requested *
Authorize the Planning and Zoning Administrator to sign the Septic Inspection Services Agreement By and Between Sherburne and Wright County.

Short Title (what will appear on Agenda outline - 250 character max.) *
Authorize the Planning and Zoning Administrator to sign

Value Stream the request primarily aligns with:
Promote Safe and Healthy Communities

Briefly describe how the request aligns with the selected value stream.
Provides a cooperative agreement with Sherburne for the performance of advanced septic system review and inspection.

Describe the impact on staffing resources.
Minimal - Based on the number of advanced septic systems permitted in Sherburne County, Wright County staff has concluded the additional workload would be attainable and acceptable.

Fiscal Impact:
County employee time and mileage will be reimbursed at a rate of $60/hr and federal mileage reimbursement.

Background/Justification:
Sherburne County has sought cooperation with Wright County for the review and inspection of advanced, Type IV and V, septic systems in Sherburne County. In reviewing the number of permits issued in the last 10-15 years, Wright County staff have concluded that the amount of services that will be need is at a level where Wright County can provide said service without having a negative impact on Wright County residences or services. The attached agreement is a result of the communication and cooperation between both counties.

Route for Review and Approval

- [ ] County Administrator
- [x] Assistant County Administrator
- [ ] Finance Review
- [x] Legal Review
- [ ] Risk Mgmt Review
- [ ] Skip Workflow

Agenda Item Attachments (1)

Document Name	Attachment Type
Agreement signed by Sherburne.pdf	Attachment

- [ ] Hide RFBA Review

RFBA Review

Assistant County Administrator Review

Assistant County Administrator Decision
Approved

Notes

Legal Review

Legal Decision

Notes

SEPTIC INSPECTION SERVICES AGREEMENT
BY AND BETWEEN
SHERBURNE COUNTY
AND
WRIGHT COUNTY

THIS AGREEMENT is made as of the 2nd day of May, 2023 (the "Effective Date"), by and between the County of Sherburne, Minnesota and the County of Wright, Minnesota, each a political subdivision of the State of Minnesota.

WHEREAS, Sherburne County is in need of septic design review and inspection services in connection with applications to the County for septic permits for Type IV and V systems.

WHEREAS, Wright County employs personnel certified/licensed to review and inspect Type IV and V systems.

WHEREAS, Sherburne County wishes to retain Wright County to provide advanced system design review and inspection services pursuant to the terms of this Agreement.

NOW, THEREFORE, in consideration of the mutual undertakings and agreements hereinafter set forth, the parties hereby agree as follows:

1. TERM. Notwithstanding the date of the signatures of the parties to this Agreement, the term of this Agreement shall commence on the Effective Date and shall continue until terminated pursuant to this Agreement.

2. SERVICES TO BE PROVIDED. Wright County will provide septic design review and inspections services as requested from time-to-time by Sherburne County (the "Services"). The Services shall include infield soil verification, design plan review, and new construction inspection services for Type I-V systems with design flows of greater than 2,500 gallons per day and Type IV-V systems less than 2500 gpd. Inspection services shall ensure that systems are installed in accordance with the approved design, Minnesota Rules Chapter 7080 – 7083, and Sherburne County Zoning Ordinance, Section 17.5. Wright County's personnel shall be trained and certified/licensed with respect to performing the Services. Services will be provided within reasonable time frames as requested by Sherburne County

3. FEES AND PAYMENT. Wright County will provide the Services as requested by Sherburne County at a rate of $60 per hour. Wright County may modify its hourly rate once annually by providing Sherburne County at least 30 days written notice before the effective date of the rate increase. In addition, Wright County will be reimbursed for mileage expenses at the rates and in the same manner as provided for in Wright County's mileage reimbursement policy. Wright County will provide invoices to Sherburne County no more often than on a quarterly basis. Sherburne County shall pay the invoice in full for all services satisfactorily performed within thirty-five (35) days from the date the invoice is received.

4. AUTHORIZED REPRESENTATIVES. Notification required to be provided pursuant to this Agreement shall be provided to the following named persons and addresses:

To Sherburne County:	To Wright County:
Lynn Waytashek Zoning Administrator 13880 Business Center Drive Elk River, MN 55330	Barry Rhineberger Zoning Administrator 3650 Braddock Avenue NE Buffalo, MN 55313

5. INDEMNIFICATION. Each party shall be liable for its own acts to the extent provided by law and hereby agrees to indemnify, hold harmless and defend the other, its officers and employees against any and all liability, loss, costs, damages, expenses claims or actions, including attorney's fees which the other, its officers and employees may hereafter sustain, incur or be required to pay, arising out of or by reason of any act or omission of the party, its agents, servants or employees, in execution, performance, or failure to adequately perform its obligations pursuant to this Agreement. Each County's liability shall be limited by the provisions of Minnesota Statute, Chapter 466 and other applicable law. This section shall survive termination of this Agreement.

6. INDEPENDENT CONTRACTOR. Nothing in this Agreement shall be construed as creating the relationship of co-partners, joint ventures, or an association, nor shall Wright County, its employees, representatives, or subcontractors be considered employees, agents or representatives of Sherburne County. Wright County is to be and shall remain an independent contractor with respect to all services performed under this Agreement.

7. ASSIGNMENT. Wright County shall not enter into any subcontract for the performance of the services contemplated under this Agreement, nor assign any interest in the Agreement without the prior written approval of Sherburne County.

8. RECORDS. Any reports, records and other documentation relating to the Services shall be provided to Sherburne County. Wright County may retain a copy of such reports, records and documentation as required for its own record keeping purposes.

9. AUDITS. The parties' books, records, documents, papers, accounting procedures and practices, and other evidence relevant to this Agreement are subject to the examination, duplication, transcription and audit by the parties and either the Legislative or State Auditor, as appropriate, pursuant to Minn. Stat. § 16C.05, subd. 5. The parties will maintain such evidences for a period of six (6) years from the date services or payment were last provided or made, or longer if any audit in progress requires a longer retention period.

10. DATA PRACTICES. All data collected, created, received, maintained, or disseminated, or used for any purpose in the parties' performance of the Agreement are governed by the Minnesota Government Data Practices Act, the rules adopted to implement the Act, and other state statutes and federal regulations on data privacy. The parties agree to abide by these statutes, rules and regulations and as they may be amended.

12 TERMINATION. Either party may terminate this Agreement without cause by giving at least 30 days written notice to the other party. In the event Sherburne County terminates this Agreement without cause, Wright County shall be entitled to payment for all work satisfactorily performed.

13. GOVERNING LAW. The parties shall abide by all Federal, State or local laws; statutes, ordinances, rules and regulations pertaining to this Agreement and this Agreement shall be construed in accordance with the substantive and procedural laws of the State of Minnesota.

14. ENTIRE AGREEMENT. It is understood and agreed that the entire Agreement between the Parties is contained herein and that this Agreement supersedes all oral agreements and negotiations between the Parties relating to the services to be provided.

IN WITNESS WHEREOF, the parties hereto have executed this Agreement to be effective as of the Effective Date set forth above.

SHERBURNE COUNTY	WRIGHT COUNTY
By: Lynn Waytashek	By: _____
Its: Planning + Zoning Administrator	Its: _____
Dated: May 2, 2023	Dated: _____

WRIGHT COUNTY
MINNESOTA

Agenda Item

Destination and Workflow

Meeting Type: *
Board Meeting

Requestor Name
Mike MacMillan

Requestor Title
Director

Department (please use dropdown to select department) *
COURT SERVICES

Target Meeting Date *
5/16/2023 9:00 AM - Board of Wright County Commissioners

Agenda Item Type
(•) RFBA ( ) Minutes Submission ( ) Warrants Submission

Target Section
( ) Consent Agenda (•) Timed Agenda
( ) Item for Consideration

Time Required:
5 minutes

Originator
JLM7301

Item Details

Board Action Requested *
Requesting Signatures for State of MN Joint Powers Agreement - Bureau of Criminal Apprehension

Short Title (what will appear on Agenda outline - 250 character max.) *
Requesting Signatures for State of MN Joint Powers Agreement

Value Stream the request primarily aligns with:
Promote Safe and Healthy Communities

Briefly describe how the request aligns with the selected value stream.
Promote Safe and Healthy Communities

Describe the impact on staffing resources.
No Impact

Fiscal Impact:
No Impact

Background/Justification:
No Impact

Route for Review and Approval

- [ ] County Administrator
- [x] Assistant County Administrator
- [ ] Finance Review
- [ ] Legal Review
- [ ] Risk Mgmt Review
- [ ] Skip Workflow

Agenda Item Attachments (3)

Document Name	Attachment Type
Wright County Court Svcs Court Amendment.doc	Attachment
Wright Co Court Services Master JPA.docx	Attachment
Resolution State of MN JPA f Wright Court Services - 2023.pdf	Attachment

☐ Hide RFBA Review

RFBA Review

Assistant County Administrator Review

Assistant County Administrator Decision
Approved

Notes

COURT DATA SERVICES SUBSCRIBER AMENDMENT TO CJDN SUBSCRIBER AGREEMENT

This Court Data Services Subscriber Amendment ("Subscriber Amendment") is entered into by the State of Minnesota, acting through its Department of Public Safety, Bureau of Criminal Apprehension, ("BCA") and the County of Wright on behalf of its Court Services Department ("Agency"), and by and for the benefit of the State of Minnesota acting through its State Court Administrator's Office ("Court") who shall be entitled to enforce any provisions hereof through any legal action against any party.

Recitals

This Subscriber Amendment modifies and supplements the Agreement between the BCA and Agency, SWIFT Contract number 224937, of even or prior date, for Agency use of BCA systems and tools (referred to herein as "the CJDN Subscriber Agreement"). Certain BCA systems and tools that include access to and/or submission of Court Records may only be utilized by the Agency if the Agency completes this Subscriber Amendment. The Agency desires to use one or more BCA systems and tools to access and/or submit Court Records to assist the Agency in the efficient performance of its duties as required or authorized by law or court rule. Court desires to permit such access and/or submission. This Subscriber Amendment is intended to add Court as a party to the CJDN Subscriber Agreement and to create obligations by the Agency to the Court that can be enforced by the Court. It is also understood that, pursuant to the Master Joint Powers Agreement for Delivery of Court Data Services to CJDN Subscribers ("Master Authorization Agreement") between the Court and the BCA, the BCA is authorized to sign this Subscriber Amendment on behalf of Court. Upon execution the Subscriber Amendment will be incorporated into the CJDN Subscriber Agreement by reference. The BCA, the Agency and the Court desire to amend the CJDN Subscriber Agreement as stated below.

The CJDN Subscriber Agreement is amended by the addition of the following provisions:

1. **TERM; TERMINATION; ONGOING OBLIGATIONS.** This Subscriber Amendment shall be effective on the date finally executed by all parties and shall remain in effect until expiration or termination of the CJDN Subscriber Agreement unless terminated earlier as provided in this Subscriber Amendment. Any party may terminate this Subscriber Amendment with or without cause by giving written notice to all other parties. The effective date of the termination shall be thirty days after the other party's receipt of the notice of termination, unless a later date is specified in the notice. The provisions of sections 5 through 9, 12.b., 12.c., and 15 through 24 shall survive any termination of this Subscriber Amendment as shall any other provisions which by their nature are intended or expected to survive such termination. Upon termination, the Subscriber shall perform the responsibilities set forth in paragraph 7(f) hereof.

2. **Definitions**. Unless otherwise specifically defined, each term used herein shall have the meaning assigned to such term in the CJDN Subscriber Agreement.

a. **"Authorized Court Data Services"** means Court Data Services that have been authorized for delivery to CJDN Subscribers via BCA systems and tools pursuant to an Authorization Amendment to the Joint Powers Agreement for Delivery of Court Data Services to CJDN Subscribers ("Master Authorization Agreement") between the Court and the BCA.

b. **"Court Data Services"** means one or more of the services set forth on the Justice Agency Resource webpage of the Minnesota Judicial Branch website (for which the current address is www.courts.state.mn.us) or other location designated by the Court, as the same may be amended from time to time by the Court.

c. "**Court Records**" means all information in any form made available by the Court to Subscriber through the BCA for the purposes of carrying out this Subscriber Amendment, including:

i. "**Court Case Information**" means any information in the Court Records that conveys information about a particular case or controversy, including without limitation Court Confidential Case Information, as defined herein.

ii. "**Court Confidential Case Information**" means any information in the Court Records that is inaccessible to the public pursuant to the Rules of Public Access and that conveys information about a particular case or controversy.

iii. "**Court Confidential Security and Activation Information"** means any information in the Court Records that is inaccessible to the public pursuant to the Rules of Public Access and that explains how to use or gain access to Court Data Services, including but not limited to login account names, passwords, TCP/IP addresses, Court Data Services user manuals, Court Data Services Programs, Court Data Services Databases, and other technical information.

iv. "**Court Confidential Information**" means any information in the Court Records that is inaccessible to the public pursuant to the Rules of Public Access, including without limitation both i) Court Confidential Case Information; and ii) Court Confidential Security and Activation Information.

d. "**DCA**" shall mean the district courts of the state of Minnesota and their respective staff.

e. "**Policies & Notices**" means the policies and notices published by the Court in connection with each of its Court Data Services, on a website or other location designated by the Court, as the same may be amended from time to time by the Court. Policies & Notices for each Authorized Court Data Service identified in an approved request form under section 3, below, are hereby made part of this Subscriber Amendment by this reference and provide additional terms and conditions that govern Subscriber's use of Court Records accessed through such services, including but not limited to provisions on access and use limitations.

f. "**Rules of Public Access**" means the Rules of Public Access to Records of the Judicial Branch promulgated by the Minnesota Supreme Court, as the same may be amended from time to time, including without limitation lists or tables published from time to time by the Court entitled *Limits on Public Access to Case Records or Limits on Public Access to Administrative Records*, all of which by this reference are made a part of this Subscriber Amendment. It is the obligation of Subscriber to check from time to time for updated rules, lists, and tables and be familiar with the contents thereof. It is contemplated that such rules, lists, and tables will be posted on the Minnesota Judicial Branch website, for which the current address is www.courts.state.mn.us.

g. "**Court**" shall mean the State of Minnesota, State Court Administrator's Office.

h. **"Subscriber"** shall mean the Agency.

i. "**Subscriber Records**" means any information in any form made available by the Subscriber to the Court for the purposes of carrying out this Subscriber Amendment.

3. REQUESTS FOR AUTHORIZED COURT DATA SERVICES. Following execution of this Subscriber Amendment by all parties, Subscriber may submit to the BCA one or more separate requests for Authorized Court Data Services. The BCA is authorized in the Master Authorization Agreement to process, credential and approve such requests on behalf of Court and all such requests approved by the BCA are adopted and incorporated herein by this reference the same as if set forth verbatim herein.

a. **Activation**. Activation of the requested Authorized Court Data Service(s) shall occur promptly following approval.

b. **Rejection**. Requests may be rejected for any reason, at the discretion of the BCA and/or the Court.

c. **Requests for Termination of One or More Authorized Court Data Services**. The Subscriber may request the termination of an Authorized Court Data Services previously requested by submitting a notice to Court with a copy to the BCA. Promptly upon receipt of a request for termination of an Authorized Court Data Service, the BCA will deactivate the service requested. The termination of one or more Authorized Court Data Services does not terminate this Subscriber Amendment. Provisions for termination of this Subscriber Amendment are set forth in section 1. Upon termination of Authorized Court Data Services, the Subscriber shall perform the responsibilities set forth in paragraph 7(f) hereof.

4. SCOPE OF ACCESS TO COURT RECORDS LIMITED. Subscriber's access to and/or submission of the Court Records shall be limited to Authorized Court Data Services identified in an approved request form under section 3, above, and other Court Records necessary for Subscriber to use Authorized Court Data Services. Authorized Court Data Services shall only be used according to the instructions provided in corresponding Policies & Notices or other materials and only as necessary to assist Subscriber in the efficient performance of Subscriber's duties

required or authorized by law or court rule in connection with any civil, criminal, administrative, or arbitral proceeding in any Federal, State, or local court or agency or before any self-regulatory body. Subscriber's access to the Court Records for personal or non-official use is prohibited. Subscriber will not use or attempt to use Authorized Court Data Services in any manner not set forth in this Subscriber Amendment, Policies & Notices, or other Authorized Court Data Services documentation, and upon any such unauthorized use or attempted use the Court may immediately terminate this Subscriber Amendment without prior notice to Subscriber.

5. GUARANTEES OF CONFIDENTIALITY. Subscriber agrees:

a. To not disclose Court Confidential Information to any third party except where necessary to carry out the Subscriber's duties as required or authorized by law or court rule in connection with any civil, criminal, administrative, or arbitral proceeding in any Federal, State, or local court or agency or before any self-regulatory body.

b. To take all appropriate action, whether by instruction, agreement, or otherwise, to insure the protection, confidentiality and security of Court Confidential Information and to satisfy Subscriber's obligations under this Subscriber Amendment.

c. To limit the use of and access to Court Confidential Information to Subscriber's bona fide personnel whose use or access is necessary to effect the purposes of this Subscriber Amendment, and to advise each individual who is permitted use of and/or access to any Court Confidential Information of the restrictions upon disclosure and use contained in this Subscriber Amendment, requiring each individual who is permitted use of and/or access to Court Confidential Information to acknowledge in writing that the individual has read and understands such restrictions. Subscriber shall keep such acknowledgements on file for one year following termination of the Subscriber Amendment and/or CJDN Subscriber Agreement, whichever is longer, and shall provide the Court with access to, and copies of, such acknowledgements upon request. For purposes of this Subscriber Amendment, Subscriber's bona fide personnel shall mean individuals who are employees of Subscriber or provide services to Subscriber either on a voluntary basis or as independent contractors with Subscriber.

d. That, without limiting section 1 of this Subscriber Amendment, the obligations of Subscriber and its bona fide personnel with respect to the confidentiality and security of Court Confidential Information shall survive the termination of this Subscriber Amendment and the CJDN Subscriber Agreement and the termination of their relationship with Subscriber.

e. That, notwithstanding any federal or state law applicable to the nondisclosure obligations of Subscriber and Subscriber's bona fide personnel under this Subscriber Amendment, such obligations of Subscriber and Subscriber's bona fide personnel are founded independently on the provisions of this Subscriber Amendment.

6. APPLICABILITY TO PREVIOUSLY DISCLOSED COURT RECORDS. Subscriber acknowledges and agrees that all Authorized Court Data Services and related Court Records disclosed to Subscriber prior to the effective date of this Subscriber Amendment shall be subject to the provisions of this Subscriber Amendment.

7. LICENSE AND PROTECTION OF PROPRIETARY RIGHTS. During the term of this Subscriber Amendment, subject to the terms and conditions hereof, the Court hereby grants to Subscriber a nonexclusive, nontransferable, limited license to use Court Data Services Programs and Court Data Services Databases to access or receive the Authorized Court Data Services identified in an approved request form under section 3, above, and related Court Records. Court reserves the right to make modifications to the Authorized Court Data Services, Court Data Services Programs, and Court Data Services Databases, and related materials without notice to Subscriber. These modifications shall be treated in all respects as their previous counterparts.

a. Court Data Services Programs. Court is the copyright owner and licensor of the Court Data Services Programs. The combination of ideas, procedures, processes, systems, logic, coherence and methods of operation embodied within the Court Data Services Programs, and all information contained in documentation pertaining to the Court Data Services Programs, including but not limited to manuals, user documentation, and passwords, are trade secret information of Court and its licensors.

b. Court Data Services Databases. Court is the copyright owner and licensor of the Court Data Services Databases and of all copyrightable aspects and components thereof. All specifications and information pertaining to the Court Data Services Databases and their structure, sequence and organization, including without limitation data schemas such as the Court XML Schema, are trade secret information of Court and its licensors.

c. Marks. Subscriber shall neither have nor claim any right, title, or interest in or use of any trademark used in connection with Authorized Court Data Services, including but not limited to the marks “MNCIS” and “Odyssey.”

d. Restrictions on Duplication, Disclosure, and Use. Trade secret information of Court and its licensors will be treated by Subscriber in the same manner as Court Confidential Information. In addition, Subscriber will not copy any part of the Court Data Services Programs or Court Data Services Databases, or reverse engineer or otherwise attempt to discern the source code of the Court Data Services Programs or Court Data Services Databases, or use any trademark of Court or its licensors, in any way or for any purpose not specifically and expressly authorized by this Subscriber Amendment. As used herein, "trade secret information of Court and its licensors" means any information possessed by Court which derives independent economic value from not being generally known to, and not being readily ascertainable by proper means by, other persons who can obtain economic value from its disclosure or use. "Trade secret information of Court and its licensors" does not, however, include information which was known to Subscriber prior to Subscriber’s receipt thereof, either directly or indirectly, from Court or its licensors, information which is independently developed by Subscriber without reference to or use of information received from Court or its licensors, or information which would not qualify as a trade secret under Minnesota law. It will not be a violation of this section 7, sub-section d, for Subscriber to make up to one copy of training materials and configuration documentation, if any, for each individual authorized to access, use, or configure Authorized Court Data Services, solely for its own use in connection with this Subscriber Amendment. Subscriber will take all steps reasonably necessary to protect the copyright, trade secret, and trademark rights of Court and its licensors and Subscriber will advise its bona fide personnel who are permitted access to any of the Court Data Services Programs and Court Data Services Databases, and trade secret information of Court and its licensors, of the restrictions upon duplication, disclosure and use contained in this Subscriber Amendment.

e. Proprietary Notices. Subscriber will not remove any copyright or proprietary notices included in and/or on the Court Data Services Programs or Court Data Services Databases, related documentation, or trade secret information of Court and its licensors, or any part thereof, made available by Court directly or through the BCA, if any, and Subscriber will include in and/or on any copy of the Court Data Services Programs or Court Data Services Databases, or trade secret information of Court and its licensors and any documents pertaining thereto, the same copyright and other proprietary notices as appear on the copies made available to Subscriber by Court directly or through the BCA, except that copyright notices shall be updated and other proprietary notices added as may be appropriate.

f. Title; Return. The Court Data Services Programs and Court Data Services Databases, and related documentation, including but not limited to training and configuration material, if any, and logon account information and passwords, if any, made available by the Court to Subscriber directly or through the BCA and all copies, including partial copies, thereof are and remain the property of the respective licensor. Except as expressly provided in section 12.b., within ten days of the effective date of termination of this Subscriber Amendment or the CJDN Subscriber Agreement or within ten days of a request for termination of Authorized Court Data Service as described in section 4, Subscriber shall either: (i) uninstall and return any and all copies of the applicable Court Data Services Programs and Court Data Services Databases, and related documentation, including but not limited to training and configuration materials, if any, and logon account information, if any; or (2) destroy the same and certify in writing to the Court that the same have been destroyed.

8. INJUNCTIVE RELIEF. Subscriber acknowledges that the Court, Court's licensors, and DCA will be irreparably harmed if Subscriber's obligations under this Subscriber Amendment are not specifically enforced and that the Court, Court's licensors, and DCA would not have an adequate remedy at law in the event of an actual or threatened violation by Subscriber of its obligations. Therefore, Subscriber agrees that the Court, Court's licensors, and DCA shall be entitled to an injunction or any appropriate decree of specific performance for any actual or threatened violations or breaches by Subscriber or its bona fide personnel without the necessity of the Court, Court's licensors, or DCA showing actual damages or that monetary damages would not afford an adequate remedy. Unless Subscriber is an office, officer, agency, department, division, or bureau of the state of Minnesota, Subscriber shall be liable to the Court, Court's licensors, and DCA for reasonable attorneys fees incurred by the Court, Court's licensors, and DCA in obtaining any relief pursuant to this Subscriber Amendment.

9. LIABILITY. Subscriber and the Court agree that, except as otherwise expressly provided herein, each party will be responsible for its own acts and the results thereof to the extent authorized by law and shall not be responsible for the acts of any others and the results thereof. Liability shall be governed by applicable law. Without limiting the foregoing, liability of the Court and any Subscriber that is an office, officer, agency, department, division, or bureau of the state of Minnesota shall be governed by the provisions of the Minnesota Tort Claims Act, Minnesota Statutes, section 3.376, and other applicable law. Without limiting the foregoing, if Subscriber is a political subdivision of the state of Minnesota, liability of the Subscriber shall be governed by the provisions of Minn. Stat. Ch. 466 (Tort Liability, Political Subdivisions) or other applicable law. Subscriber and Court further acknowledge that the liability, if any, of the BCA is governed by a separate agreement between the Court and the BCA dated December 13, 2010 with DPS-M -0958.

10. AVAILABILITY. Specific terms of availability shall be established by the Court and communicated to Subscriber by the Court and/or the BCA. The Court reserves the right to terminate this Subscriber Amendment immediately and/or temporarily suspend Subscriber's Authorized Court Data Services in the event the capacity of any host computer system or legislative appropriation of funds is determined solely by the Court to be insufficient to meet the computer needs of the courts served by the host computer system.

11. [reserved]

12. ADDITIONAL USER OBLIGATIONS. The obligations of the Subscriber set forth in this section are in addition to the other obligations of the Subscriber set forth elsewhere in this Subscriber Amendment.

a. Judicial Policy Statement. Subscriber agrees to comply with all policies identified in Policies & Notices applicable to Court Records accessed by Subscriber using Authorized Court Data Services. Upon failure of the Subscriber to comply with such policies, the Court shall have the option of immediately suspending the Subscriber's Authorized Court Data Services on a temporary basis and/or immediately terminating this Subscriber Amendment.

b. Access and Use; Log. Subscriber shall be responsible for all access to and use of Authorized Court Data Services and Court Records by Subscriber's bona fide personnel or by means of Subscriber's equipment or passwords, whether or not Subscriber has knowledge of or authorizes such access and use. Subscriber shall also maintain a log identifying all persons to whom Subscriber has disclosed its Court Confidential Security and Activation Information, such as user ID(s) and password(s), including the date of such disclosure. Subscriber shall maintain such logs for a minimum period of six years from the date of disclosure, and shall provide the Court with access to, and copies of, such logs upon request. The Court may conduct audits of Subscriber's logs and use of Authorized Court Data Services and Court Records from time to time. Upon Subscriber's failure to maintain such logs, to maintain accurate logs, or to promptly provide access by the Court to such logs, the Court may terminate this Subscriber Amendment without prior notice to Subscriber.

c. Personnel. Subscriber agrees to investigate, at the request of the Court and/or the BCA, allegations of misconduct pertaining to Subscriber's bona fide personnel having access to or use of Authorized Court Data Services, Court Confidential Information, or trade secret information of the Court and its licensors where such persons are alleged to have violated the provisions of this Subscriber Amendment, Policies & Notices, Judicial Branch policies, or other security requirements or laws regulating access to the Court Records.

d. Minnesota Data Practices Act Applicability. If Subscriber is a Minnesota Government entity that is subject to the Minnesota Government Data Practices Act, Minn. Stat. Ch. 13, Subscriber acknowledges and agrees that: (1) the Court is not subject to Minn. Stat. Ch. 13 (see section 13.90) but is subject to the Rules of Public Access and other rules promulgated by the Minnesota Supreme Court; (2) Minn. Stat. section 13.03, subdivision 4(e) requires that Subscriber comply with the Rules of Public Access and other rules promulgated by the Minnesota Supreme Court for access to Court Records provided via the

BCA systems and tools under this Subscriber Amendment; (3) the use of and access to Court Records may be restricted by rules promulgated by the Minnesota Supreme Court, applicable state statute or federal law; and (4) these applicable restrictions must be followed in the appropriate circumstances.

13. FEES; INVOICES. Unless the Subscriber is an office, officer, department, division, agency, or bureau of the state of Minnesota, Subscriber shall pay the fees, if any, set forth in applicable Policies & Notices, together with applicable sales, use or other taxes. Applicable monthly fees commence ten (10) days after notice of approval of the request pursuant to section 3 of this Subscriber Amendment or upon the initial Subscriber transaction as defined in the Policies & Notices, whichever occurs earlier. When fees apply, the Court shall invoice Subscriber on a monthly basis for charges incurred in the preceding month and applicable taxes, if any, and payment of all amounts shall be due upon receipt of invoice. If all amounts are not paid within 30 days of the date of the invoice, the Court may immediately cancel this Subscriber Amendment without notice to Subscriber and pursue all available legal remedies. Subscriber certifies that funds have been appropriated for the payment of charges under this Subscriber Amendment for the current fiscal year, if applicable.

14. MODIFICATION OF FEES. Court may modify the fees by amending the Policies & Notices as provided herein, and the modified fees shall be effective on the date specified in the Policies & Notices, which shall not be less than thirty days from the publication of the Policies & Notices. Subscriber shall have the option of accepting such changes or terminating this Subscriber Amendment as provided in section 1 hereof.

15. WARRANTY DISCLAIMERS.

a. WARRANTY EXCLUSIONS. EXCEPT AS SPECIFICALLY AND EXPRESSLY PROVIDED HEREIN, COURT, COURT'S LICENSORS, AND DCA MAKE NO REPRESENTATIONS OR WARRANTIES OF ANY KIND, INCLUDING BUT NOT LIMITED TO THE WARRANTIES OF FITNESS FOR A PARTICULAR PURPOSE OR MERCHANTABILITY, NOR ARE ANY WARRANTIES TO BE IMPLIED, WITH RESPECT TO THE INFORMATION, SERVICES OR COMPUTER PROGRAMS MADE AVAILABLE UNDER THIS AGREEMENT.

b. ACCURACY AND COMPLETENESS OF INFORMATION. WITHOUT LIMITING THE GENERALITY OF THE PRECEDING PARAGRAPH, COURT, COURT'S LICENSORS, AND DCA MAKE NO WARRANTIES AS TO THE ACCURACY OR COMPLETENESS OF THE INFORMATION CONTAINED IN THE COURT RECORDS.

16. RELATIONSHIP OF THE PARTIES. Subscriber is an independent contractor and shall not be deemed for any purpose to be an employee, partner, agent or franchisee of the Court, Court's licensors, or DCA. Neither Subscriber nor the Court, Court's licensors, or DCA shall have the right nor the authority to assume, create or incur any liability or obligation of any kind, express or implied, against or in the name of or on behalf of the other.

17. NOTICE. Except as provided in section 2 regarding notices of or modifications to Authorized Court Data Services and Policies & Notices, any notice to Court or Subscriber

hereunder shall be deemed to have been received when personally delivered in writing or seventy-two (72) hours after it has been deposited in the United States mail, first class, proper postage prepaid, addressed to the party to whom it is intended at the address set forth on page one of this Agreement or at such other address of which notice has been given in accordance herewith.

18. NON-WAIVER. The failure by any party at any time to enforce any of the provisions of this Subscriber Amendment or any right or remedy available hereunder or at law or in equity, or to exercise any option herein provided, shall not constitute a waiver of such provision, remedy or option or in any way affect the validity of this Subscriber Amendment. The waiver of any default by either Party shall not be deemed a continuing waiver, but shall apply solely to the instance to which such waiver is directed.

19. FORCE MAJEURE. Neither Subscriber nor Court shall be responsible for failure or delay in the performance of their respective obligations hereunder caused by acts beyond their reasonable control.

20. SEVERABILITY. Every provision of this Subscriber Amendment shall be construed, to the extent possible, so as to be valid and enforceable. If any provision of this Subscriber Amendment so construed is held by a court of competent jurisdiction to be invalid, illegal or otherwise unenforceable, such provision shall be deemed severed from this Subscriber Amendment, and all other provisions shall remain in full force and effect.

21. ASSIGNMENT AND BINDING EFFECT. Except as otherwise expressly permitted herein, neither Subscriber nor Court may assign, delegate and/or otherwise transfer this Subscriber Amendment or any of its rights or obligations hereunder without the prior written consent of the other. This Subscriber Amendment shall be binding upon and inure to the benefit of the Parties hereto and their respective successors and assigns, including any other legal entity into, by or with which Subscriber may be merged, acquired or consolidated.

22. GOVERNING LAW. This Subscriber Amendment shall in all respects be governed by and interpreted, construed and enforced in accordance with the laws of the United States and of the State of Minnesota.

23. VENUE AND JURISDICTION. Any action arising out of or relating to this Subscriber Amendment, its performance, enforcement or breach will be venued in a state or federal court situated within the State of Minnesota. Subscriber hereby irrevocably consents and submits itself to the personal jurisdiction of said courts for that purpose.

24. INTEGRATION. This Subscriber Amendment contains all negotiations and agreements between the parties. No other understanding regarding this Subscriber Amendment, whether written or oral, may be used to bind either party, provided that all terms and conditions of the CJDN Subscriber Agreement and all previous amendments remain in full force and effect except as supplemented or modified by this Subscriber Amendment.

IN WITNESS WHEREOF, the Parties have, by their duly authorized officers, executed this Subscriber Amendment in duplicate, intending to be bound thereby.

1. SUBSCRIBER (AGENCY)

Subscriber must attach written verification of authority to sign on behalf of and bind the entity, such as an opinion of counsel or resolution.

Name: _____
(PRINTED)

Signed: _____

Title: _____
(with delegated authority)

Date: _____

Name: _____
(PRINTED)

Signed: _____

Title: _____
(with delegated authority)

Date: _____

2. DEPARTMENT OF PUBLIC SAFETY, BUREAU OF CRIMINAL APPREHENSION

Name: _____
(PRINTED)

Signed: _____

Title: _____
(with delegated authority)

Date: _____

3. COMMISSIONER OF ADMINISTRATION

delegated to Materials Management Division

By: _____

Date: _____

4. COURTS

Authority granted to Bureau of Criminal Apprehension

Name: _____
(PRINTED)

Signed: _____

Title: _____
(with authorized authority)

Date: _____

SWIFT Contract # 224937
MN086013G

State of Minnesota
Joint Powers Agreement

This Agreement is between the State of Minnesota, acting through its Department of Public Safety on behalf of the Bureau of Criminal Apprehension ("BCA"), and the County of Wright on behalf of its Court Services Department ("Governmental Unit"). The BCA and the Governmental Unit may be referred to jointly as "Parties."

Recitals

Under Minn. Stat. § 471.59, the BCA and the Governmental Unit are empowered to engage in agreements that are necessary to exercise their powers. Under Minn. Stat. § 299C.46, the BCA must provide a criminal justice data communications network to benefit political subdivisions as defined under Minn. Stat. § 299C.46, subd. 2 and subd. 2(a). The Governmental Unit is authorized by law to utilize the criminal justice data communications network pursuant to the terms set out in this Agreement. In addition, BCA either maintains repositories of data or has access to repositories of data that benefit authorized political subdivisions in performing their duties. The Governmental Unit wants to access data in support of its official duties.

The purpose of this Agreement is to create a method by which the Governmental Unit has access to those systems and tools for which it has eligibility, and to memorialize the requirements to obtain access and the limitations on the access.

Agreement

1 Term of Agreement

1.1 Effective Date. This Agreement is effective on the date the BCA obtains all required signatures under Minn. Stat. § 16C.05, subdivision 2.

1.2 Expiration Date. This Agreement expires five years from the date it is effective.

2 Agreement Between the Parties

2.1 General Access. BCA agrees to provide Governmental Unit with access to the Minnesota Criminal Justice Data Communications Network (CJDN) and those systems and tools which the Governmental Unit is authorized by law to access via the CJDN for the purposes outlined in Minn. Stat. § 299C.46.

2.2 Methods of Access.

The BCA offers three (3) methods of access to its systems and tools. The methods of access are:

A. **Direct access** occurs when individual users at the Governmental Unit use the Governmental Unit's equipment to access the BCA's systems and tools. This is generally accomplished by an individual user entering a query into one of BCA's systems or tools.

B. **Indirect Access** occurs when individual users at the Governmental Unit go to another Governmental Unit to obtain data and information from BCA's systems and tools. This method of access generally results in the Governmental Unit with indirect access obtaining the needed data and information in a physical format like a paper report.

C. **Computer-to-Computer System Interface** occurs when the Governmental Unit's computer exchanges data and information with BCA's computer systems and tools using an interface. Without limitation, interface types include: state message switch, web services, enterprise service bus and message queuing.

For purposes of this Agreement, Governmental Unit employees or contractors may use any of these methods to use BCA's systems and tools as described in this Agreement. Governmental Unit will select a

method of access and can change the methodology following the process in Clause 2.10.

2.3 Federal Systems Access. In addition, pursuant to 28 CFR §20.30-38 and Minn. Stat. §299C.58, BCA may provide Governmental Unit with access to the Federal Bureau of Investigation (FBI) National Crime Information Center.

2.4 Governmental Unit Policies. Both the BCA and the FBI's Criminal Justice Information Systems (FBI-CJIS) have policies, regulations and laws on access, use, audit, dissemination, hit confirmation, logging, quality assurance, screening (pre-employment), security, timeliness, training, use of the system**,** and validation. Governmental Unit has created its own policies to ensure that Governmental Unit's employees and contractors comply with all applicable requirements. Governmental Unit ensures this compliance through appropriate enforcement. These BCA and FBI-CJIS policies and regulations, as amended and updated from time to time, are incorporated into this Agreement by reference. The policies are available at https://bcanextest.x.state.mn.us/launchpad/.

2.5 Governmental Unit Resources. To assist Governmental Unit in complying with the federal and state requirements on access to and use of the various systems and tools, information is available at https://sps.x.state.mn.us/sites/bcaservicecatalog/default.aspx. Additional information on appropriate use is found in the Minnesota Bureau of Criminal Apprehension Policy on Appropriate Use of Systems and Data available at https://bcanextest.x.state.mn.us/launchpad/cjisdocs/docs.cgi?cmd=FS&ID=795&TYPE=DOCS.

2.6 Access Granted.

A. Governmental Unit is granted permission to use all current and future BCA systems and tools for which Governmental Unit is eligible. Eligibility is dependent on Governmental Unit (i) satisfying all applicable federal or state statutory requirements; (ii) complying with the terms of this Agreement; and (iii) acceptance by BCA of Governmental Unit's written request for use of a specific system or tool.

B. To facilitate changes in systems and tools, Governmental Unit grants its Authorized Representative authority to make written requests for those systems and tools provided by BCA that the Governmental Unit needs to meet its criminal justice obligations and for which Governmental Unit is eligible.

2.7 Future Access. On written request from the Governmental Unit, BCA also may provide Governmental Unit with access to those systems or tools which may become available after the signing of this Agreement, to the extent that the access is authorized by applicable state and federal law. Governmental Unit agrees to be bound by the terms and conditions contained in this Agreement that when utilizing new systems or tools provided under this Agreement.

2.8 Limitations on Access. BCA agrees that it will comply with applicable state and federal laws when making information accessible. Governmental Unit agrees that it will comply with applicable state and federal laws when accessing, entering, using, disseminating, and storing data. Each party is responsible for its own compliance with the most current applicable state and federal laws.

2.9 Supersedes Prior Agreements. This Agreement supersedes any and all prior agreements between the BCA and the Governmental Unit regarding access to and use of systems and tools provided by BCA.

2.10 Requirement to Update Information. The parties agree that if there is a change to any of the information whether required by law or this Agreement, the party will send the new information to the other party in writing within 30 days of the change. This clause does not apply to changes in systems or tools provided under this Agreement.

This requirement to give notice additionally applies to changes in the individual or organization serving the Governmental Unit as its prosecutor. Any change in performance of the prosecutorial function must be provided to the BCA in writing by giving notice to the Service Desk, BCA.ServiceDesk@state.mn.us.

2.11 Transaction Record. The BCA creates and maintains a transaction record for each exchange of data utilizing its systems and tools. In order to meet FBI-CJIS requirements and to perform the audits described in Clause 7, there must be a method of identifying which individual users at the Governmental Unit conducted a

particular transaction.

If Governmental Unit uses either direct access as described in Clause 2.2A or indirect access as described in Clause 2.2B, BCA's transaction record meets FBI-CJIS requirements.

When Governmental Unit's method of access is a computer-to-computer interface as described in Clause 2.2C, the Governmental Unit must keep a transaction record sufficient to satisfy FBI-CJIS requirements and permit the audits described in Clause 7 to occur.

If a Governmental Unit accesses data from the Driver and Vehicle Services Division in the Minnesota Department of Public Safety and keeps a copy of the data, Governmental Unit must have a transaction record of all subsequent access to the data that are kept by the Governmental Unit. The transaction record must include the individual user who requested access, and the date, time and content of the request. The transaction record must also include the date, time and content of the response along with the destination to which the data were sent. The transaction record must be maintained for a minimum of six (6) years from the date the transaction occurred and must be made available to the BCA within one (1) business day of the BCA's request.

2.12 Court Information Access. Certain BCA systems and tools that include access to and/or submission of Court Records may only be utilized by the Governmental Unit if the Governmental Unit completes the Court Data Services Subscriber Amendment, which upon execution will be incorporated into this Agreement by reference. These BCA systems and tools are identified in the written request made by the Governmental Unit under Clause 2.6 above. The Court Data Services Subscriber Amendment provides important additional terms, including but not limited to privacy (see Clause 8.2, below), fees (see Clause 3 below), and transaction records or logs, that govern Governmental Unit's access to and/or submission of the Court Records delivered through the BCA systems and tools.

2.13 Vendor Personnel Screening. The BCA will conduct all vendor personnel screening on behalf of Governmental Unit as is required by the FBI CJIS Security Policy. The BCA will maintain records of the federal, fingerprint-based background check on each vendor employee as well as records of the completion of the security awareness training that may be relied on by the Governmental Unit.

3 Payment

The Governmental Unit currently accesses the criminal justice data communications network described in Minn. Stat. §299C.46. The bills are sent annually for a total annual cost of Six Hundred Dollars ($600.00).

The Governmental Unit will identify its contact person for billing purposes, and will provide updated information to BCA's Authorized Representative within ten business days when this information changes.

If Governmental Unit chooses to execute the Court Data Services Subscriber Amendment referred to in Clause 2.12 in order to access and/or submit Court Records via BCA's systems, additional fees, if any, are addressed in that amendment.

4 Authorized Representatives

The BCA's Authorized Representative is the person below, or her successor:

Name:	Dana Gotz, Deputy Superintendent
Address:	Minnesota Department of Public Safety; Bureau of Criminal Apprehension 1430 Maryland Avenue Saint Paul, MN 55106
Telephone:	651.793.1007

Email Address: Dana.Gotz@state.mn.us

The Governmental Unit's Authorized Representative is the person below, or his/her successor:

Name: Michael MacMillan, Director
Address: 3700 Braddock Ave NE, Suite 1300
Buffalo, MN 55313
Telephone: 763.682.7308
Email Address: mike.macmillan@co.wright.mn.us

5 Assignment, Amendments, Waiver, and Agreement Complete

5.1 Assignment. Neither party may assign nor transfer any rights or obligations under this Agreement.

5.2 Amendments. Any amendment to this Agreement, except those described in Clauses 2.6 and 2.7 above must be in writing and will not be effective until it has been signed and approved by the same parties who signed and approved the original agreement, their successors in office, or another individual duly authorized.

5.3 Waiver. If either party fails to enforce any provision of this Agreement, that failure does not waive the provision or the right to enforce it.

5.4 Agreement Complete. This Agreement contains all negotiations and agreements between the BCA and the Governmental Unit. No other understanding regarding this Agreement, whether written or oral, may be used to bind either party.

6 Liability

Each party will be responsible for its own acts and behavior and the results thereof and shall not be responsible or liable for the other party's actions and consequences of those actions. The Minnesota Torts Claims Act, Minn. Stat. § 3.736 and other applicable laws govern the BCA's liability. The Minnesota Municipal Tort Claims Act, Minn. Stat. Ch. 466 and other applicable laws, governs the Governmental Unit's liability.

7 Audits

7.1 Under Minn. Stat. § 16C.05, subd. 5, the Governmental Unit's books, records, documents, internal policies and accounting procedures and practices relevant to this Agreement are subject to examination by the BCA, the State Auditor or Legislative Auditor, as appropriate, for a minimum of six years from the end of this Agreement.

Under Minn. Stat. § 6.551, the State Auditor may examine the books, records, documents, and accounting procedures and practices of BCA. The examination shall be limited to the books, records, documents, and accounting procedures and practices that are relevant to this Agreement.

7.2 Under applicable state and federal law, the Governmental Unit's records are subject to examination by the BCA to ensure compliance with laws, regulations and policies about access, use, and dissemination of data.

7.3 If the Governmental Unit accesses federal databases, the Governmental Unit's records are subject to examination by the FBI and BCA; the Governmental Unit will cooperate with FBI and BCA auditors and make any requested data available for review and audit.

7.4 If the Governmental Unit accesses state databases, the Governmental Unit's records are subject to examination by the BCA: the Governmental Unit will cooperate with the BCA auditors and make any requested data available for review and audit.

7.5 To facilitate the audits required by state and federal law, Governmental Unit is required to have an inventory of the equipment used to access the data covered by this Agreement and the physical location of each.

8 Government Data Practices

8.1 BCA and Governmental Unit. The Governmental Unit and BCA must comply with the Minnesota Government Data Practices Act, Minn. Stat. Ch. 13, as it applies to all data accessible under this Agreement, and as it applies to all data created, collected, received, stored, used, maintained, or disseminated by the Governmental Unit under this Agreement. The remedies of Minn. Stat. §§ 13.08 and 13.09 apply to the release of the data referred to in this clause by either the Governmental Unit or the BCA.

8.2 Court Records. If Governmental Unit chooses to execute the Court Data Services Subscriber Amendment referred to in Clause 2.12 in order to access and/or submit Court Records via BCA's systems, the following provisions regarding data practices also apply. The Court is not subject to Minn. Stat. Ch. 13 but is subject to the *Rules of Public Access to Records of the Judicial Branch* promulgated by the Minnesota Supreme Court. All parties acknowledge and agree that Minn. Stat. § 13.03, subdivision 4(e) requires that the BCA and the Governmental Unit comply with the *Rules of Public Access* for those data received from Court under the Court Data Services Subscriber Amendment. All parties also acknowledge and agree that the use of, access to or submission of Court Records, as that term is defined in the Court Data Services Subscriber Amendment, may be restricted by rules promulgated by the Minnesota Supreme Court, applicable state statute or federal law. All parties acknowledge and agree that these applicable restrictions must be followed in the appropriate circumstances.

9 Investigation of Alleged Violations; Sanctions

For purposes of this clause, "Individual User" means an employee or contractor of Governmental Unit.

9.1 Investigation. The Governmental Unit and BCA agree to cooperate in the investigation and possible prosecution of suspected violations of federal and state law referenced in this Agreement. Governmental Unit and BCA agree to cooperate in the investigation of suspected violations of the policies and procedures referenced in this Agreement. When BCA becomes aware that a violation may have occurred, BCA will inform Governmental Unit of the suspected violation, subject to any restrictions in applicable law. When Governmental Unit becomes aware that a violation has occurred, Governmental Unit will inform BCA subject to any restrictions in applicable law.

9.2 Sanctions Involving Only BCA Systems and Tools.

The following provisions apply to BCA systems and tools not covered by the Court Data Services Subscriber Amendment. None of these provisions alter the Governmental Unit internal discipline processes, including those governed by a collective bargaining agreement.

9.2.1 For BCA systems and tools that are not covered by the Court Data Services Subscriber Amendment, Governmental Unit must determine if and when an involved Individual User's access to systems or tools is to be temporarily or permanently eliminated. The decision to suspend or terminate access may be made as soon as alleged violation is discovered, after notice of an alleged violation is received, or after an investigation has occurred. Governmental Unit must report the status of the Individual User's access to BCA without delay. BCA reserves the right to make a different determination concerning an Individual User's access to systems or tools than that made by Governmental Unit and BCA's determination controls.

9.2.2 If BCA determines that Governmental Unit has jeopardized the integrity of the systems or tools covered in this Clause 9.2, BCA may temporarily stop providing some or all the systems or tools under this Agreement until the failure is remedied to the BCA's satisfaction. If Governmental Unit's failure is continuing or repeated, Clause 11.1 does not apply and BCA may terminate this Agreement immediately.

9.3 Sanctions Involving Only Court Data Services

The following provisions apply to those systems and tools covered by the Court Data Services Subscriber Amendment, if it has been signed by Governmental Unit. As part of the agreement between the Court and the BCA for the delivery of the systems and tools that are covered by the Court Data Services Subscriber

Amendment, BCA is required to suspend or terminate access to or use of the systems and tools either on its own initiative or when directed by the Court. The decision to suspend or terminate access may be made as soon as an alleged violation is discovered, after notice of an alleged violation is received, or after an investigation has occurred. The decision to suspend or terminate may also be made based on a request from the Authorized Representative of Governmental Unit. The agreement further provides that only the Court has the authority to reinstate access and use.

9.3.1 Governmental Unit understands that if it has signed the Court Data Services Subscriber Amendment and if Governmental Unit's Individual Users violate the provisions of that Amendment, access and use will be suspended by BCA or Court. Governmental Unit also understands that reinstatement is only at the direction of the Court.

9.3.2 Governmental Unit further agrees that if Governmental Unit believes that one or more of its Individual Users have violated the terms of the Amendment, it will notify BCA and Court so that an investigation as described in Clause 9.1 may occur.

10 Venue

Venue for all legal proceedings involving this Agreement, or its breach, must be in the appropriate state or federal court with competent jurisdiction in Ramsey County, Minnesota.

11 Termination

11.1 Termination. The BCA or the Governmental Unit may terminate this Agreement at any time, with or without cause, upon 30 days' written notice to the other party's Authorized Representative.

11.2 Termination for Insufficient Funding. Either party may immediately terminate this Agreement if it does not obtain funding from the Minnesota Legislature, or other funding source; or if funding cannot be continued at a level sufficient to allow for the payment of the services covered here. Termination must be by written notice to the other party's authorized representative. The Governmental Unit is not obligated to pay for any services that are provided after notice and effective date of termination. However, the BCA will be entitled to payment, determined on a pro rata basis, for services satisfactorily performed to the extent that funds are available. Neither party will be assessed any penalty if the agreement is terminated because of the decision of the Minnesota Legislature, or other funding source, not to appropriate funds. Notice of the lack of funding must be provided within a reasonable time of the affected party receiving that notice.

12 Continuing Obligations

The following clauses survive the expiration or cancellation of this Agreement: Liability; Audits; Government Data Practices; 9. Investigation of Alleged Violations; Sanctions; and Venue.

THE BALANCE OF THIS PAGE INTENTIONALLY LEFT BLANK

SWIFT Contract # 224937
MN086013G

The Parties indicate their agreement and authority to execute this Agreement by signing below.

1. GOVERNMENTAL UNIT

Name: _____
(PRINTED)

Signed: _____

Title: _____
(with delegated authority)

Date: _____

Name: _____
(PRINTED)

Signed: _____

Title: _____
(with delegated authority)

Date: _____

2. DEPARTMENT OF PUBLIC SAFETY, BUREAU OF CRIMINAL APPREHENSION

Name: _____
(PRINTED)

Signed: _____

Title: _____
(with delegated authority)

Date: _____

3. COMMISSIONER OF ADMINISTRATION
As delegated to the Office of State Procurement

By: _____

Date: _____

RESOLUTION ##
BOARD OF WRIGHT COUNTY COMMISSIONERS

DATE ADOPTED:
May 16, 2023

Tina Diedrick	District 1
Darek Vetsch	District 2
Jeanne Holland	District 3
Nadine Schoen	District 4
Michael Kaczmarek	District 5

RESOLUTION

Page01of 1 Add Page

APPROVING STATE OF MINNESOTA JOINT POWERS AGREEMENTS WITH THE COUNTY OF WRIGHT ON BEHALF OF COURT SERVICES DEPARTMENT
(see attached)

Motion by Commissioner _____ **Seconded by Commissioner** _____

Roll Call Vote:

	YES	ABSENT	NO	ABSTAIN
DIEDRICK				
VETSCH				
HOLLAND				
SCHOEN				
KACZMAREK				

STATE OF MINNESOTA)
ss.
County of Wright)

16th day of May, 2020, now on file in my office, and have found the same to be a true and correct copy thereof.

Witness my hand and official seal at Buffalo, Minnesota, this 16th day of May, 2020.

Select Signer

WRIGHT COUNTY
MINNESOTA

Agenda Item

Destination and Workflow

Meeting Type: *
Board Meeting

Requestor Name
Lindsey Meyer

Requestor Title
Finance Director

Department (please use dropdown to select department) *
FINANCE & TAXPAYER SERVICES

Target Meeting Date *
5/16/2023 9:00 AM - Board of Wright County Commissioners

Agenda Item Type
(•) RFBA ( ) Minutes Submission ( ) Warrants Submission

Target Section
( ) Consent Agenda (•) Timed Agenda
( ) Item for Consideration

Time Required:
2

Originator
LMM8602

Item Details

Board Action Requested *
Accept the 2021 Certificate of Achievement for Excellence in Financial Reporting.

Short Title (what will appear on Agenda outline - 250 character max.) *
Accept the 2021 Certificate of Achievement for Excellence in Financial Reporting.

Value Stream the request primarily aligns with:
Optimize Civic Engagement

Briefly describe how the request aligns with the selected value stream.
Financial statements are prepared in with transparency and full disclosure.

Describe the impact on staffing resources.

Fiscal Impact:

Background/Justification:
2021 is the 7th year in a row that Wright County has achieved this award, with only 10 counties in MN receiving this award. This award is the highest form of recognition that can be achieved for financial reporting.

Route for Review and Approval

- [ ] County Administrator
- [x] Assistant County Administrator
- [ ] Finance Review
- [ ] Legal Review
- [ ] Risk Mgmt Review
- [ ] Skip Workflow

Agenda Item Attachments (1)

Document Name	Attachment Type
Agenda 5-16 Timed- COA award.pdf	Attachment

☐ Hide RFBA Review

RFBA Review

Assistant County Administrator Review

Assistant County Administrator Decision
Approved

Notes



Government Finance Officers Association

Certificate of Achievement for Excellence in Financial Reporting

Presented to

Wright County
Minnesota

For its Annual Comprehensive
Financial Report
For the Fiscal Year Ended

December 31, 2021

Christopher P. Morrill

Executive Director/CEO

WRIGHT COUNTY
MINNESOTA

Agenda Item

Destination and Workflow

Meeting Type: *
Board Meeting

Requestor Name
Virgil Hawkins

Requestor Title
Highway Engineer

Department (please use dropdown to select department) *
HIGHWAY

Target Meeting Date *
5/16/2023 9:00 AM - Board of Wright County Commissioners

Agenda Item Type
(•) RFBA ( ) Minutes Submission ( ) Warrants Submission

Target Section
( ) Consent Agenda (•) Timed Agenda
( ) Item for Consideration

Time Required:
3 minutes

Originator
VGH7388

Item Details

Board Action Requested *
Award Contract No. 2304 for the County State Aid Highway (CSAH) 35 four-lane reconstruction project to S.M. Hentges & Sons, Inc. of Jordan, Minnesota

Short Title (what will appear on Agenda outline - 250 character max.) *
Award Contract No. 2304 for the County State Aid Highway (CSAH) 35 Four-Lane Reconstruction Project to S.M. Hentges & Sons, Inc. of Jordan, Minnesota

Value Stream the request primarily aligns with:
Develop County Infrastructure

Briefly describe how the request aligns with the selected value stream.
The CSAH 35 four-lane reconstruction project will provide capacity and safety improvements to meet both current and future traffic volumes

Describe the impact on staffing resources.
Engineering Division staff is in charge of overseeing/performing construction staking, inspection, testing and contract administration tasks for this project

Fiscal Impact:
$12,183,785.76 in Local Option Sales Tax (LOST) funds for the county's share of construction cost

Background/Justification:
We received 11 bids on Tuesday, May 9, 2023 at 11:00 a.m. and a copy of the bid summary is attached. We recommend award of contract 2304 to S.M. Hentges & Sons, Inc. of Jordan, Minnesota in the amount of $13,486,693.51.

The City of St. Michael staff concurs with awarding the project.
Project funding:
$12,183,785.76 County LOST funds
$ 1,302,907.75 City of St. Michael

Route for Review and Approval

County Administrator	Assistant County Administrator	Finance Review	Legal Review	Risk Mgmt Review	Skip Workflow
☐	☑	☐	☐	☐	☐

Agenda Item Attachments (1)

Document Name	Attachment Type
05.16.2023.BidSummary.CSAH.35.May.9.2023.pdf	Attachment

☐ Hide RFBA Review

RFBA Review

Assistant County Administrator Review

Assistant County Administrator Decision
Approved

Notes
Moved Forward

WRIGHT COUNTY
MINNESOTA

Wright County Contract Bid Summary
Project No. CP 086-035-211/SAP 086-635-042
Project Name: CSAH 35 Four-lane Reconstruction Project
Contract Number: 23-04
Bids Received: Date/Time: May 9, 2023, 11 AM

	Bidder Name	Total Bid Amount	**Percent Over/Under Estimate**
	Engineer's Estimate	**$11,730,537.65**	
1	S.M. Hentges & Sons, Inc.	$13,486,693.51	15.0% OVER ESTIMATE
2	Park Construction Company	$13,578,764.25	15.8% OVER ESTIMATE
3	Eureka Construction, Inc.	$13,640,703.11	16.3% OVER ESTIMATE
4	New Look Contracting, Inc.	$14,116,009.00	20.3% OVER ESTIMATE
5	Veit & Company, Inc.	$14,310,565.62	22.0% OVER ESTIMATE
6	Shafer Contracting, Inc.	$14,618,772.26	24.6% OVER ESTIMATE
7	C & L Excavating, Inc.	$14,961,996.05	27.5% OVER ESTIMATE
8	Northern Lines Contracting	$14,980,739.40	27.7% OVER ESTIMATE
9	Meyer Contracting, Inc.	$15,158,298.99	29.2% OVER ESTIMATE
10	Michels Road & Stone, Inc.	$15,678,814.90	33.7% OVER ESTIMATE
11	Duininck, Inc.	$15,960,276.59	36.1% OVER ESTIMATE

WRIGHT COUNTY
MINNESOTA

Agenda Item

Destination and Workflow

Meeting Type: *
Board Meeting

Requestor Name
Virgil Hawkins

Requestor Title
Highway Engineer

Department (please use dropdown to select department) *
HIGHWAY

Target Meeting Date *
5/16/2023 9:00 AM - Board of Wright County Commissioners

Agenda Item Type
(•) RFBA ( ) Minutes Submission ( ) Warrants Submission

Target Section
( ) Consent Agenda (•) Timed Agenda
( ) Item for Consideration

Time Required:
3 minutes

Originator
VGH7388

Item Details

Board Action Requested *
Approve Agreement No. PW 26-73-23 with Hennepin County to provide for a 50/50 cost split for the CR 139 (County Line Road) RR crossing panel replacement project.

Short Title (what will appear on Agenda outline - 250 character max.) *
Approve Agreement No. PW 26-73-23 with Hennepin County to Provide for a 50/50 Cost Split for the CR 139 (County Line Road) RR Crossing Panel Replacement Project.

Value Stream the request primarily aligns with:
Develop County Infrastructure

Briefly describe how the request aligns with the selected value stream.
The replacement of the RR crossing panels will provide a safe and smooth ride across the RR tracks on CR 139 (County Line Road) in Delano.

Describe the impact on staffing resources.
Highway Department staff will provide traffic control for the work and placement of bituminous mix/patching. BNSF Railway crews will complete the replacement of the concrete crossing panels.

Fiscal Impact:
The total estimated cost of the work is $79,000 ($64,000 in crossing work by BNSF & $15,000 work by Wright County). The total cost will be split equally between Wright County and Hennepin County.

Background/Justification:
The Agreement with Hennepin County provides for reimbursement of costs to Wright County for 1/2 the cost of the RR crossing panel replacement along CR 139 in Delano. The RR crossing panel replacement work will be completed by BNSF Railway crews, and Wright County staff will have associated work (traffic control and bituminous patching).

Agreement and Resolution attached.

Route for Review and Approval

☐ County Administrator	☑ Assistant County Administrator	☐ Finance Review	☐ Legal Review	☐ Risk Mgmt Review	☐ Skip Workflow

Agenda Item Attachments (2)

Document Name	Attachment Type
05.16.2023.Henn.Co.Agmt PW 26-73-23.pdf	Attachment
05.16.2023.Resolution - Henn.Co.Agreement PW267323.pdf	Attachment

☐ Hide RFBA Review

RFBA Review

Assistant County Administrator Review

Assistant County Administrator Decision
Approved

Notes
Moved Forward

Agreement No. PW 26-73-23
Hennepin County Project No. 2183556
Hennepin/Wright County Road No. 139
County of Wright
County of Hennepin

CONSTRUCTION COOPERATIVE AGREEMENT

This Agreement is made between the **County of Hennepin**, a body politic and corporate under the laws of the State of Minnesota, hereinafter referred to as "Hennepin", and the **County of Wright**, a body politic and corporate under the laws of the State of Minnesota, hereinafter referred to as "Wright". Hennepin and Wright are collectively referred to as the "Parties."

Recitals

The following recitals are incorporated into this Agreement.

1. Wright County has entered into an agreement with Burlington Northern Santa Fe Railway ("BNSF") for the replacement of the concrete railroad crossing panels on County Road 139 approximately 1,500 feet north of Trunk Highway 12, in Delano, Minnesota (the "Project").

2. Wright and Hennepin, in accordance with Cooperative Maintenance Agreement No. PW 27-73-19 (the "Cooperative Maintenance Agreement"), are equally responsible for the shared county line road (Wright County Road 139 and Hennepin County Road 139) by virtue of half of the physical roadway being located in each county.

3. The Cooperative Maintenance Agreement allows for reimbursement by Hennepin to Wright for routine maintenance of the shared county line road and requires the Parties to enter into a separate construction cooperative agreement for cost sharing for extraordinary maintenance or construction work beyond the routine maintenance, and this Agreement is intended to specify such cost sharing.

4. Wright will be the lead agency in obtaining or providing Project designs, engineering, and construction administration, and will be responsible for acquiring all necessary access rights and permits needed for the Project.

5. The Project will be carried out by the Parties under the provisions of Minnesota Statutes, Section 471.59.

Agreement

NOW, THEREFORE, the Parties agree as follows:

1. Term of Agreement, Survival of Terms, and Exhibits.

1.1. Effective Date. This Agreement is effective as of the date of the final signature.

1.2. Expiration Date. This Agreement will expire after the date in which all obligations have been satisfactorily fulfilled.

1.3. Survival of Terms. Provisions that by their nature are intended to survive the term, cancellation or termination of this Agreement do survive such term, cancellation or termination. Such provisions include but are not limited to: Maintenance Responsibilities, Records/Audits, Indemnification, Insurance, Worker Compensation Claims, Cancellation, Termination, and Minnesota Laws Govern.

2. Project Construction.

2.1. Project Administration. Wright shall secure all necessary plans, specifications, and permits and will enter into a contract with BNSF to complete the Project. Subject to the cost participation provisions set forth in Par. 3 of this Agreement, Wright shall be responsible for any and all payments to BNSF related to the Project.

2.2. Construction Supervision and Inspection. Wright or its agents will administer the contract with BNSF. Wright or its agents will perform all necessary engineering, inspection and testing of the portion of the work located in Wright County. The Hennepin County engineer or a designated representative shall have the right, as the work progresses, to enter upon the job site to make any inspections deemed necessary for the portion of the work located in Hennepin County and shall cooperate with the Wright County engineer and staff to the extent necessary, but will have no responsibility for the supervision of the Project work. Notwithstanding the prior provision to the contrary, the Parties understand and agree that Wright will be responsible for all necessary engineering, inspection and testing of the Project as a whole.

3. Cost Participation. Hennepin shall participate in the Project costs as provided herein.

Wright and Hennepin agree to split equally (50/50) the cost of contracting with BNSF to remove and replace the concrete railroad crossing panels that cross County Road (CR) 139 approximately 1,500 feet north of Trunk Highway 12 in the City of Delano ("BNSF Work"). The estimated total cost for the BNSF Work is $64,000. Wright and Hennepin County further agree to split equally (50/50) the cost of traffic control and bituminous patching which will be completed by Wright County Highway Department staff for an estimated total cost of $15,000 ("Wright Work"). The BNSF Work and the Wright

Work shall be collectively referred to as the "Project Costs".

4. Payment.

4.1. Amount Due. Hennepin agrees to pay Wright 50% of the Project Costs as described herein

4.2. When to Invoice. Following Project completion, Wright will invoice Hennepin for one hundred percent (100%) of Hennepin's share of the Project Costs, which is currently estimated to be $39,500 ($32,000 for BNSF Work and $7,500 for Wright Work).

4.3. Where to Send Invoice. Invoices and supporting documentation should be sent by email to obf.internet@hennepin.us or by mail to: Hennepin County Accounts Payable, P.O. Box 1388, Minneapolis, MN 55440-1388. An electronic copy of all invoices and project documentation should also be submitted to transp.invoices@hennepin.us

4.4. Pay to the Order of. Payments shall be made to Wright County, in the name of the Wright County Highway Department, by Hennepin for the full amount due stated on the invoices within forty five (45) days of the invoice date.

4.5. Where to Send Payment. The payment from Hennepin should include the date, the name of the Hennepin's project manager (Kristy Morter) project name and Hennepin project number (C.P. 2183556). Payment and supporting documentation should be mailed to the following address:

Wright County Highway Department
3600 Braddock Avenue NE; Buffalo, MN 55313

5. Authorized Representatives. In order to coordinate the services of the Parties so as to accomplish the purposes of this Agreement, the Hennepin County Transportation Operations Engineer or designated representative and the Wright County Highway Engineer or designated representatives shall manage this Agreement on behalf of Hennepin and Wright.

County of Hennepin:
Kristy Morter
Transportation Operations Department, Assistant Director
Hennepin County Public Works
1600 Prairie Drive, Medina, MN 55340
Office: 612-596-0384
kristy.morter@hennepin.us

County of Wright:
Virgil Hawkins or his successor
County Highway Engineer
Wright County Highway Department

3600 Braddock Ave NE
Buffalo, MN 55313
Office: 763-682-7388
Virgil.hawkins@co.wright.mn.us

6. Amendments, Default, Waiver, Agreement Complete, Cancellation or Termination.

6.1. Amendments. Any alterations, variations, modifications or waivers of provisions of this Agreement shall only be valid when they have been reduced to writing as an amendment to this Agreement and signed by the Parties hereto.

6.2. Default. If Wright fails to perform any of the provisions of this Agreement or so fails to administer the work as to endanger the performance of the Agreement, this shall constitute a default. Unless Wright's default is excused by Hennepin, Hennepin may upon written notice immediately cancel this Agreement in its entirety.

6.3. Waiver. A Party's failure to insist upon strict performance of any provision or to exercise any right under this Agreement shall not be deemed a relinquishment or waiver of the same, unless consented to in writing. Such consent shall not constitute a general waiver or relinquishment throughout the entire term of the Agreement.

6.4. Agreement Complete. The entire Agreement between the Parties is contained herein and that this Agreement supersedes all oral agreements and negotiations between the Parties relating to the subject matter hereof. All items referred to in this Agreement are incorporated or attached and are deemed to be part of this Agreement.

6.5. Cancellation or Termination. This Agreement may be terminated or cancelled by each party by mutual agreement with or without cause by either party upon thirty (30) day written notice. This Agreement shall be terminated or cancelled by any party upon a material breach by the other party. In the event of a termination or cancellation, the Parties will remain responsible for cost participation as provided in this Agreement for obligations incurred up through the effective date of the termination or cancellation, subject to any equitable adjustment that may be required to account for the effects of a breach.

7. Indemnification.

7.1. Wright Indemnifies Hennepin. Wright agrees to defend, indemnify and hold harmless Hennepin, its officials, officers, agents, volunteers, and employees from any liability, claims, causes of action, judgments, damages, losses, costs or expenses, including reasonable attorneys' fees, resulting directly or indirectly from any act or omission of Wright or Wright's consultant or sub consultant, anyone directly or indirectly employed by them, and/or anyone for whose acts and/or omissions they may be liable in the performance of the services required by this Agreement, and against all loss by reason

of the failure of Wright to perform fully, in any respect, all obligations under this Agreement. Wright's liability shall be governed by the provisions of Minnesota Statutes, Chapter 466 or other applicable law.

7.2. Hennepin Indemnifies Wright. Hennepin agrees to defend, indemnify and hold harmless Wright, its officials, officers, agents, volunteers, and employees from any liability, claims, causes of action, judgments, damages, losses, costs or expenses, including reasonable attorneys' fees, resulting directly or indirectly from any act or omission of Hennepin or Hennepin's consultant or sub consultant, anyone directly or indirectly employed by them, and/or anyone for whose acts and/or omissions they may be liable in the performance of the services required by this Agreement, and against all loss by reason of the failure of Hennepin to perform fully, in any respect, all obligations under this Agreement. Hennepin's liability shall be governed by the provisions of Minnesota Statutes, Chapter 466 or other applicable law.

8. Insurance. Each of the Parties acknowledges that the other is self-insured consistent with Minnesota law. The Parties each understand and agree that any contract let by Wright County for the performance of any of the work included hereunder shall include clauses that will: 1) Require the contractor to indemnify and hold Hennepin County, its commissioners, officers, agents and employees harmless from any liability, claim, demand, judgments, expenses, action or cause of action of any kind or character arising out of or by reason of negligence of the contractor, its officers, employees, agents or subcontractors and 2) Require the contractor to provide and maintain sufficient insurance so as to assure the performance of its hold harmless obligations.

9. Worker Compensation Claims.

9.1. Hennepin's Employees. Any and all employees of Hennepin and all other persons engaged by Hennepin in the performance of any work or services required or provided for herein to be performed by Hennepin shall not be considered employees of Wright, and any and all claims that may or might arise under the Workers' Compensation Act or the Unemployment Compensation Act of the State of Minnesota on behalf of the employees while so engaged and any and all claims made by any third parties as a consequence of any act or omission on the part of the employees while so engaged on any of the work or services provided to be rendered herein shall in no way be the obligation or responsibility of Wright.

9.2. Wright's Employees. Any and all employees of the Wright and all other persons engaged by Wright in the performance of any work or services required or provided for herein to be performed by Wright shall not be considered employees of Hennepin and any and all claims that may or might arise under the Workers' Compensation Act or the Unemployment Compensation Act of the State of Minnesota on behalf of the employees while so engaged and any and all claims made by any third parties as a consequence of any act or omission on the part of the employees while so engaged on any of the work

or services provided to be rendered herein shall in no way be the obligation or responsibility of Hennepin.

10. **Records/Audits.** Wright agrees that Hennepin, the State Auditor or any of their duly authorized representatives at any time during normal business hours, and as often as they may reasonably deem necessary, shall have access to and the right to examine, audit, excerpt and transcribe any books, documents, papers, records, etc., which are pertinent to the Project and the accounting practices and procedures of Wright which involve transactions relating to this Agreement.

11. **Nondiscrimination.** The provisions of Minnesota Statute Section 181.59 and of any applicable local ordinance relating to civil rights and discrimination and the Affirmative Action Policy statement of Hennepin County shall be considered a part of this Agreement as though fully set forth herein.

12. **Counterparts/Electronic Signatures**. This Agreement may be executed in one or more counterparts, each of which will be deemed to be an original copy of this Agreement and all of which, when taken together, will be deemed to constitute one and the same agreement. The facsimile, email or other electronically delivered signatures of the Parties shall be deemed to constitute original signatures, and facsimile or electronic copies hereof shall be deemed to constitute duplicate originals.

13. **Minnesota Laws Govern.** The laws of the State of Minnesota shall govern all questions and interpretations concerning the validity and construction of this Agreement and the legal relations between the Parties and their performance. The appropriate venue and jurisdiction for any litigation will be those courts located within the County of Hennepin, State of Minnesota. Litigation, however, in the federal courts involving the Parties will be in the appropriate federal court within the State of Minnesota.

(Remainder of Page Left Blank)

Agreement No. PW 26-73-23
Hennepin/Wright County Road No. 139
C.P. 2183556

IN TESTIMONY WHEREOF, the Parties hereto have caused this Agreement to be executed by their respective duly authorized officers and agree to be bound by the provisions herein set forth.

COUNTY OF WRIGHT

Recommended for Approval:_____
County Highway Engineer

APPROVED:

_____ _____
Chair, County Board County Administrator

Agreement No. PW 26-73-23
Hennepin/Wright County Road No. 139
C.P. 2183556

COUNTY OF HENNEPIN

ATTEST:

By:_____
Deputy/Clerk of the County Board

Date:_____

By:_____
Chair of its County Board

Date: _____

And: _____
County Administrator

Date: _____

REVIEWED BY
THE COUNTY ATTORNEY'S OFFICE:

By:_____
Assistant County Attorney
Date:_____

And:_____
Assistant County Administrator, Public Works

Date:_____

REVIEWED

By: _____
Sheri Selton
Date:_____

RECOMMENDED FOR APPROVAL

By:_____
County Highway Engineer
Date:_____

RECOMMENDED FOR APPROVAL

By:_____
Department Director, Transportation Operations
Date:_____

RESOLUTION ##
BOARD OF WRIGHT COUNTY COMMISSIONERS

DATE ADOPTED:
May 16, 2023

Tina Diedrick	District 1
Darek Vetsch	District 2
Jeanne Holland	District 3
Nadine Schoen	District 4
Michael Kaczmarek	District 5

RESOLUTION

 Add Page

IT IS RESOLVED that Wright County enter into Agreement No.PW 26-73-23 with Hennepin County for the following purposes:

To provide for payment by Hennepin County to Wright County for Hennepin County's share of the cost of the CR 139 (County Line Road) RR Crossing Panel Replacement Improvements.

IT IS FURTHER RESOLVED that the County Board chair and the County Administrator are authorized to execute the Agreement and any amendments to the Agreement.

Motion by Commissioner _____ **Seconded by Commissioner** _____

Roll Call Vote:

	YES	ABSENT	NO	ABSTAIN
DIEDRICK				
VETSCH				
HOLLAND				
SCHOEN				
KACZMAREK				

STATE OF MINNESOTA)
ss.
County of Wright)

16th day of May, 2023, now on file in my office, and have found the same to be a true and correct copy thereof.

Witness my hand and official seal at Buffalo, Minnesota, this 16th day of May, 2023.

Lee Kelly, County Administrator

WRIGHT COUNTY
MINNESOTA

Agenda Item

Destination and Workflow

Meeting Type: *
Board Meeting

Requestor Name
Ross Demant

Requestor Title
Parks and Recreation Director

Department (please use dropdown to select department) *
PARKS & RECREATION

Target Meeting Date *
5/16/2023 9:00 AM - Board of Wright County Commissioners

Agenda Item Type
(•) RFBA ( ) Minutes Submission ( ) Warrants Submission

Target Section
( ) Consent Agenda (•) Timed Agenda
( ) Item for Consideration

Time Required:
10

Originator
RED4097

Item Details

Board Action Requested *
1. Adopt a resolution related to a grant application through the Greater Minnesota Parks and Trails Commission for construction of part of the Crow River Regional Trail Segment B between Rockford and Hanover along County Road 20.
2. Adopt a resolution related to a grant application through the Greater Minnesota Parks and Trails Commission for construction of Phase II of the Bertram Campground.
3. Adopt a resolution related to a grant application through the Greater Minnesota Parks and Trails Commission for construction of a parking lot at the Stanley Eddy Regional Park.

Short Title (what will appear on Agenda outline - 250 character max.) *
Adopt Resolutions of Support for Applying for Grant Funding for Phase II of Bertram Campground, Stanley Eddy Parking Lot, and Segment B of the Crow River Regional Trail to the Greater Minnesota Parks and Trails Commission.

Value Stream the request primarily aligns with:
Empower Use of Land, Property, and the Environment

Briefly describe how the request aligns with the selected value stream.
Building up the park and recreation department infrastructure to provide affordable recreational services to residents and visitors.

Describe the impact on staffing resources.
Staff will be working to write and submit the grants.

Fiscal Impact:
Staff time to write and submit grant.

Background/Justification:
1. If awarded matching funds related to this grant have been designated in the Parks and Recreation Department's CIP.
2. If awarded no matching funds will be required.
3. If awarded matching funds related to this grant have been requested in the Parks and Recreation Department's CIP.

Route for Review and Approval

☐ County Administrator	☑ Assistant County Administrator	☐ Finance Review	☐ Legal Review	☐ Risk Mgmt Review	☐ Skip Workflow

Agenda Item Attachments (3)

Document Name	Attachment Type
County Board Resolution Bertram Campground- 2023.pdf	Attachment
County Board Resolution CRRT - 2023.pdf	Attachment
County Board Resolution Stanley Eddy Parking- 2023.pdf	Attachment

☐ Hide RFBA Review

RFBA Review

Assistant County Administrator Review

Assistant County Administrator Decision
Approved

Notes
Moved Forward

RESOLUTION #23-29
BOARD OF WRIGHT COUNTY COMMISSIONERS

DATE ADOPTED:
May 16, 2023

Tina Diedrick	District 1
Darek Vetsch	District 2
Jeanne Holland	District 3
Nadine Schoen	District 4
Michael Kaczmarek	District 5

RESOLUTION #23-29

 Add Page

Resolution approving a Greater Minnesota Legacy Grant application to the Greater Minnesota Regional Parks and Trails Commission and Minnesota Department of Natural Resources for the Bertram Chain of Lakes Regional Park Campground in the amount of $3,000,000.

WHEREAS(Applicant) has the right and authority to sponsor a grant funding request to the Greater Minnesota Regional Parks and Trails Commission (GMRPTC).

WHEREAS, (Applicant) has a right and authority to act as Legal Sponsor for the State Grant Application (the "Application") and will work with the Minnesota Department of Natural Resources ("DNR"), in developing a Grant Agreement relating to the funding which may be awarded by the GMRPTC.

THEREFORE, BE IT RESOLVED, That the Applicant certifies it has read and understands the Office of Grants Management Conflict of Interest Policy 08-01, will maintain an adequate Conflict of Interest Policy and monitor and report any actual, potential, or perceived conflicts of interest to the GMRPTC and DNR.

BE IT FURTHER RESOLVED, that the Applicant confirms all of the information in its Application and further confirms that it has no expectation of, or entitlement to, reimbursement of costs incurred prior to grant agreement execution date and, if applicable, it has not entered into a written purchase agreement to acquire property described in its Application if grant funds are to be used for the purchase.

BE IT FURTHE RESOLVED, that the Applicant has or will acquire a fee interest ownership or permanent easement over the land described in the Application for regional parks and regional special feature parks as applicable. The applicant has or will acquire a fee interest, permanent or perpetual easement or minimum twenty (20) year lease over the land described in the Application for regional trails or regional special feature parks, as applicable and approved, before the project proceeds.

BE IT FURTHER RESOLVED, that the Applicant agrees that it will comply with all applicable laws, regulations and requirements as stated in the Grant Agreement with the DNR, including dedicating the park property for uses consistent with the grant agreement into perpetuity or for trails, committing to maintain the trails for a period of not less than twenty (20) years, and dedicating all land acquired under the project for uses consistent with the grant agreement into perpetuity.BE IT FURTHER UNDERSTOOD, that the GMRPTC will confirm at such time that it has made the award of funds authorizing a Grant Agreement to be developed between the DNR and the Applicant.

IN WITNESS WHEREOF, the foregoing executed as of May 16, 2023.

Motion by Commissioner _____ **Seconded by Commissioner** _____

Roll Call Vote:

	YES	ABSENT	NO	ABSTAIN
DIEDRICK				
VETSCH				
HOLLAND				
SCHOEN				
KACZMAREK				

STATE OF MINNESOTA)
ss.
County of Wright)

16th day of May, 2023, now on file in my office, and have found the same to be a true and correct copy thereof.

Witness my hand and official seal at Buffalo, Minnesota, this 16th day of May, 2023.

Select Signer

RESOLUTION #23-30
BOARD OF WRIGHT COUNTY COMMISSIONERS

DATE ADOPTED:
May 16, 2023

Tina Diedrick	District 1
Darek Vetsch	District 2
Jeanne Holland	District 3
Nadine Schoen	District 4
Michael Kaczmarek	District 5

RESOLUTION #23-30

 Add Page

Resolution approving a Greater Minnesota Legacy Grant application to the Greater Minnesota Regional Parks and Trails Commission and Minnesota Department of Natural Resources for the Stanley Eddy Regional Park parking lot in the amount of $300,000.

WHEREAS(Applicant) has the right and authority to sponsor a grant funding request to the Greater Minnesota Regional Parks and Trails Commission (GMRPTC).

WHEREAS, (Applicant) has a right and authority to act as Legal Sponsor for the State Grant Application (the "Application") and will work with the Minnesota Department of Natural Resources ("DNR"), in developing a Grant Agreement relating to the funding which may be awarded by the GMRPTC.

THEREFORE, BE IT RESOLVED, That the Applicant certifies it has read and understands the Office of Grants Management Conflict of Interest Policy 08-01, will maintain an adequate Conflict of Interest Policy and monitor and report any actual, potential, or perceived conflicts of interest to the GMRPTC and DNR.

BE IT FURTHER RESOLVED, that the Applicant confirms all of the information in its Application and further confirms that it has no expectation of, or entitlement to, reimbursement of costs incurred prior to grant agreement execution date and, if applicable, it has not entered into a written purchase agreement to acquire property described in its Application if grant funds are to be used for the purchase.

BE IT FURTHE RESOLVED, that the Applicant has or will acquire a fee interest ownership or permanent easement over the land described in the Application for regional parks and regional special feature parks as applicable. The applicant has or will acquire a fee interest, permanent or perpetual easement or minimum twenty (20) year lease over the land described in the Application for regional trails or regional special feature parks, as applicable and approved, before the project proceeds.

BE IT FURTHER RESOLVED, that the Applicant agrees that it will comply with all applicable laws, regulations and requirements as stated in the Grant Agreement with the DNR, including dedicating the park property for uses consistent with the grant agreement into perpetuity or for trails, committing to maintain the trails for a period of not less than twenty (20) years, and dedicating all land acquired under the project for uses consistent with the grant agreement into perpetuity.BE IT FURTHER UNDERSTOOD, that the GMRPTC will confirm at such time that it has made the award of funds authorizing a Grant Agreement to be developed between the DNR and the Applicant.

IN WITNESS WHEREOF, the foregoing executed as of May 16, 2023.

Motion by Commissioner _____ **Seconded by Commissioner** _____

Roll Call Vote:

	YES	ABSENT	NO	ABSTAIN
DIEDRICK				
VETSCH				
HOLLAND				
SCHOEN				
KACZMAREK				

STATE OF MINNESOTA)
ss.
County of Wright)

16th day of May, 2023, now on file in my office, and have found the same to be a true and correct copy thereof.

Witness my hand and official seal at Buffalo, Minnesota, this 16th day of May, 2023.

Select Signer

RESOLUTION #23-31
BOARD OF WRIGHT COUNTY COMMISSIONERS

DATE ADOPTED:
May 16, 2023

Tina Diedrick	District 1
Darek Vetsch	District 2
Jeanne Holland	District 3
Nadine Schoen	District 4
Michael Kaczmarek	District 5

RESOLUTION #23-31

 Add Page

Resolution approving a Greater Minnesota Legacy Grant application to the Greater Minnesota Regional Parks and Trails Commission and Minnesota Department of Natural Resources for the Crow River Regional Trail in the amount of $2,500,000.

WHEREAS(Applicant) has the right and authority to sponsor a grant funding request to the Greater Minnesota Regional Parks and Trails Commission (GMRPTC).

WHEREAS, (Applicant) has a right and authority to act as Legal Sponsor for the State Grant Application (the "Application") and will work with the Minnesota Department of Natural Resources ("DNR"), in developing a Grant Agreement relating to the funding which may be awarded by the GMRPTC.

THEREFORE, BE IT RESOLVED, That the Applicant certifies it has read and understands the Office of Grants Management Conflict of Interest Policy 08-01, will maintain an adequate Conflict of Interest Policy and monitor and report any actual, potential, or perceived conflicts of interest to the GMRPTC and DNR.

BE IT FURTHER RESOLVED, that the Applicant confirms all of the information in its Application and further confirms that it has no expectation of, or entitlement to, reimbursement of costs incurred prior to grant agreement execution date and, if applicable, it has not entered into a written purchase agreement to acquire property described in its Application if grant funds are to be used for the purchase.

BE IT FURTHE RESOLVED, that the Applicant has or will acquire a fee interest ownership or permanent easement over the land described in the Application for regional parks and regional special feature parks as applicable. The applicant has or will acquire a fee interest, permanent or perpetual easement or minimum twenty (20) year lease over the land described in the Application for regional trails or regional special feature parks, as applicable and approved, before the project proceeds.

BE IT FURTHER RESOLVED, that the Applicant agrees that it will comply with all applicable laws, regulations and requirements as stated in the Grant Agreement with the DNR, including dedicating the park property for uses consistent with the grant agreement into perpetuity or for trails, committing to maintain the trails for a period of not less than twenty (20) years, and dedicating all land acquired under the project for uses consistent with the grant agreement into perpetuity.BE IT FURTHER UNDERSTOOD, that the GMRPTC will confirm at such time that it has made the award of funds authorizing a Grant Agreement to be developed between the DNR and the Applicant.

IN WITNESS WHEREOF, the foregoing executed as of May 16, 2023.

Motion by Commissioner _____ **Seconded by Commissioner** _____

Roll Call Vote:

	YES	ABSENT	NO	ABSTAIN
DIEDRICK				
VETSCH				
HOLLAND				
SCHOEN				
KACZMAREK				

STATE OF MINNESOTA)

ss.

County of Wright)

16th day of May, 2023, now on file in my office, and have found the same to be a true and correct copy thereof.

Witness my hand and official seal at Buffalo, Minnesota, this 16th day of May, 2023.

Select Signer

WRIGHT COUNTY
MINNESOTA

Agenda Item

Destination and Workflow

Meeting Type: *
Board Meeting

Requestor Name
Matthew Detjen

Requestor Title
Agriculture and Drainage Coordinator

Department (please use dropdown to select department) *
PARKS & RECREATION

Target Meeting Date *
5/16/2023 9:00 AM - Board of Wright County Commissioners

Agenda Item Type
(•) RFBA ( ) Minutes Submission ( ) Warrants Submission

Target Section
( ) Consent Agenda (•) Timed Agenda
( ) Item for Consideration

Time Required:
30 Minutes

Originator
MAM7693

Item Details

Board Action Requested *
Public Hearing on the Petition for Partial Abandonment of County Ditch #20 under Minnesota Statue 103E.806.

Short Title (what will appear on Agenda outline - 250 character max.) *
Public Hearing on the Petition for Partial Abandonment of County Ditch #20 under Minnesota Statue 103E.806.

Value Stream the request primarily aligns with:
Optimize Civic Engagement

Briefly describe how the request aligns with the selected value stream.
Provide an opportunity for public input related to concerns on partial abandonment of County Ditch #20

Describe the impact on staffing resources.
Time and Materials

Fiscal Impact:
Could be an impact on other benefited owners

Background/Justification:

Route for Review and Approval

- [ ] County Administrator
- [x] Assistant County Administrator
- [ ] Finance Review
- [ ] Legal Review
- [ ] Risk Mgmt Review
- [ ] Skip Workflow

Agenda Item Attachments (6)

Document Name	Attachment Type
Agenda_CD 20 PH_5_16_2023.pdf	Attachment
2021-204 - Design Report (002).pdf	Attachment
Minn Stat 103E.806.pdf	Attachment
CD 20_Partial Abandonment Presentation_5_16_2023.pdf	Attachment
Petition_CD 20 Aban_3_6_2023_.pdf	Attachment
Corrina Preliminary Plans.pdf	Attachment

☐ Hide RFBA Review

RFBA Review

Assistant County Administrator Review

Assistant County Administrator Decision
Approved

Notes

WRIGHT COUNTY BOARD OF COMMISONERS

ACTING AS THE DRAINAGE AUTHORITY FOR COUNTY DITCH 20

DATE: MAY 16, 2023

TIME: 9:30 AM

MEETING LOCATION: County Boardroom GC 1201

Darek Vetsch	Wright
Tina Diedrick	Wright
Jeanne Holland	Wright
Nadine Schoen	Wright
Michael Kaczmarek	Wright

AGENDA ITEMS

I. **Public Hearing on the Petition for Partial Abandonment of County Ditch #20 under Minnesota Statue 103E.806.**

cc: County Board
Department Heads
Matthew Detjen
Janice Edmonson
Lee Kelly
Greg Kryzer
John Bowen
POST

Administration

Minutes:

DESIGN REPORT

CORRINA WETLAND BANK

WETLAND RESTORATION PROJECT

WRIGHT COUNTY, MINNESOTA

February 15th, 2023

Project Number 2021-204

By
Thomas A. Wenzel, P.E.
2/23/2023

Thomas Wenzel, P.E.
MN Board of Water and Soil Resources
520 Lafayette Road North
St. Paul, MN 55155
(651) 296-0883

I hereby certify that this plan, specification, or report was prepared by me or under my direct supervision and that I am a duly Licensed Professional Engineer under the laws of the State of Minnesota.

By: _____ Date: April 2nd, 2023

Thomas A. Wenzel

Registration Number: 22148

BOARD OF WATER AND SOIL RESOURCES

OVERVIEW:

The following report information summarizes the proposed design for the Corrina Wetland Mitigation Bank (Project). The Project is located about 2 miles to the northwest of Maple Lake along the west side of Wright County Open Ditch No. 20 (CD 20) in Sections 26 and 35 of Corrina Township, Wright County Minnesota. Currently, the site is predominantly in agricultural production and contains numerous former depressional wetlands that are extensively drained by a network of both public and private tile.

The Project's purpose is to restore drained wetlands and associated upland areas with the goal of providing multiple benefits to ground and surface waters with a focus on improved water quality and flood protection as well as providing critical habitat for pollinators and wildlife. The historic wetland communities that once existed and that are planned for restoration are typical for this area of the State and include type 2, 3 and 4 wetlands.

Included will be the acquisition of perpetual conservation easements from landowners who are participating in the Project. The easements have or soon will be secured through the state's Public Road Wetland Replacement Program. The scope and locations of these easements are depicted in numerous figures provided as part of the mitigation bank application. The current estimate of Project area to be secured under easement is 118.4 acres.

To facilitate the restoration of drained wetlands within the Project area, a petition to partially abandon that part of CD 20 that extends into the site has been presented to the drainage authority.

This report will demonstrate that a functional restoration of former wetlands within the site can successfully be accomplished while also protecting existing drainage benefits of adjoining, upstream properties. The report will also show that the Project will provide significant storage and treatment of incoming surface and subsurface runoff benefiting lands within and downstream of the CD 20 drainage system.

SUMMARY OF EXISTING CONDITIONS:

Existing within the Project area are multiple subsurface drainage tile systems that drain and remove hydrology from former depressional wetland areas. Some reaches of tile extend upstream out of the Project area and provide drainage benefits to lands owned by the Project landowners as well as neighboring landowners. Important to the Project are design and construction strategies that provide for continued drainage benefits to those adjoining, non-Project areas.

A topographic survey of the existing site conditions within and in the vicinity of the Project has been completed using survey grade Trimble R10 equipment. The vertical and horizontal datums used for the survey are respectively NAVD 88 and NAD 83. The vertical datum is correlated to a known vertical geodetic monument.

Included as part of prepared construction plans for the project is a detailed, scaled existing conditions map of the Project area. This map identifies pertinent project features including information relating to topography, existing tile and ditch drainage systems, road culverts, utilities, etc. A Lidar derived depth-grid map showing the extent of existing and drained depressional wetland areas that exist within the Project's contributing watershed area is provided as part of **Figure 1** below.

A contributing drainage area of approximately 304 acres provides runoff to Project wetlands. Drainage within the site occurs primarily through the CD 20 Tile Main which exists as a 12-inch tile. In two locations, short reaches of open ditch have been constructed to replace the tile main where it has been found to be in disrepair. Considering the size, depth, and storage available within the drained, depressional wetland areas, it does not appear as through overground flow from the landlocked depressional wetlands within the site ever occurs. Downstream of the Project area the CD 20 Tile Main continues to flow in easterly direction, under County Road 7 and eventually into the main open ditch portion of the CD 20 drainage system.

Lower elevation wetland soils within the site are predominantly Okoboji and Klossner Mucks. Soils within higher elevation wetland fringe areas are generally comprised of Cordova, Lester and Angus clay and silty clay loams. Upland areas within the site are composed of a variety of other loam and clay loam soils.

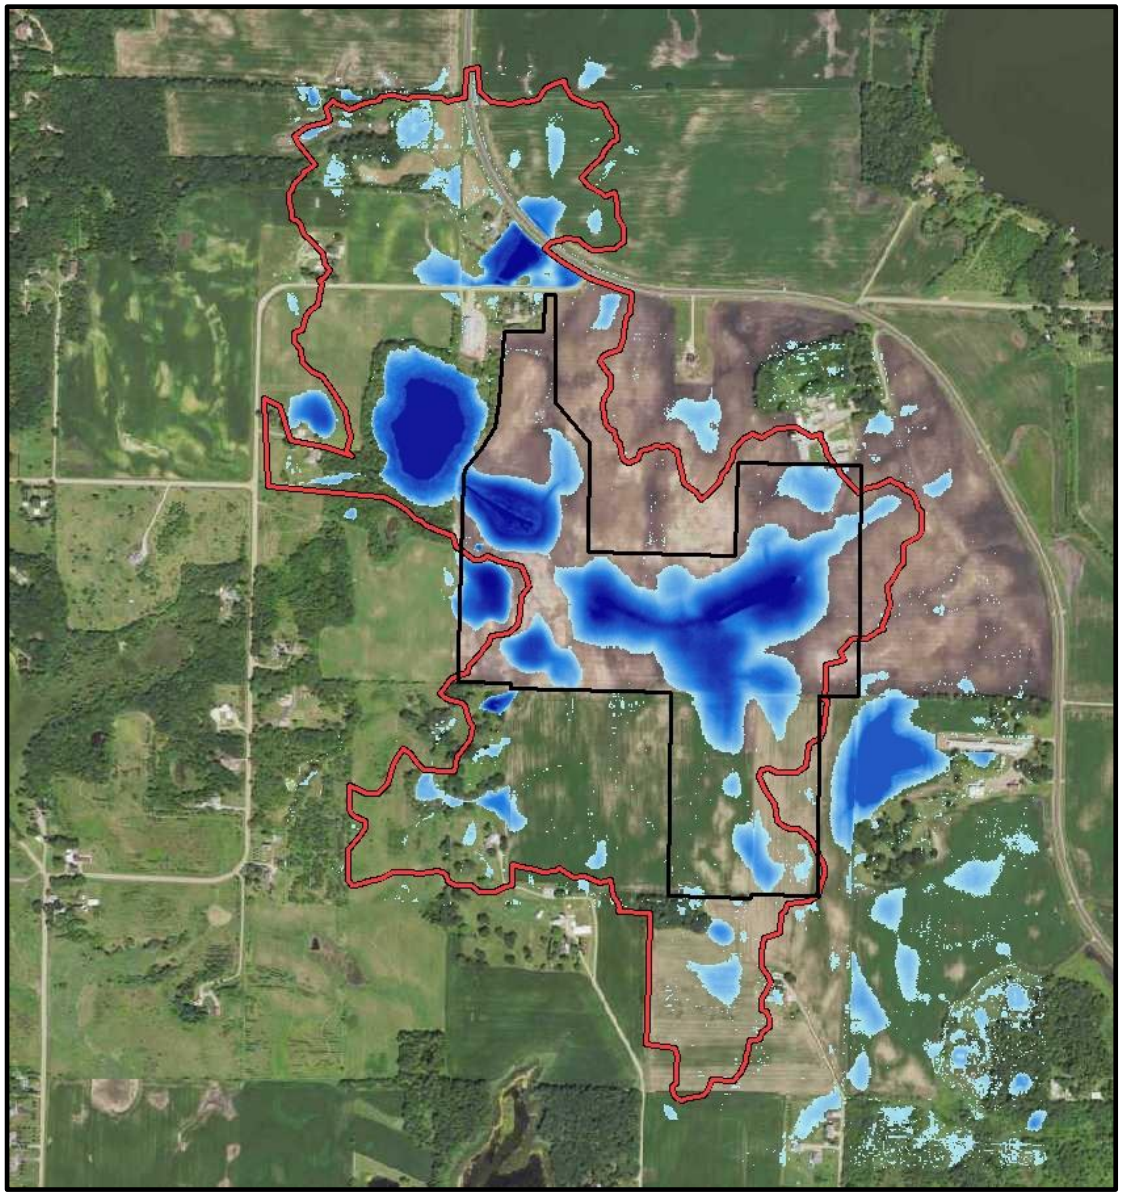


Figure 1. Depth grid Map of Current Depressional Areas within Project's Watershed Area.

DESIGN OVERVIEW AND RESULTS OF HYDROLOGIC MODELING:

Numerous grading and construction measures will be needed to disable existing drainage infrastructure and restore identified drained and altered wetlands within the Project.

As part of the design process, three main goals were considered. They are:

1. To develop a design that will successfully restore wetlands that, to the extent possible, mimic their historic condition.
2. To not cause adverse hydrologic impacts to adjoining, non-Project properties and other infrastructure.
3. To store and treat associated watershed runoff within the planned wetlands in attempt to provide improved wildlife habitat, water quality, flood control, and indirect drainage benefits to adjoining areas and downstream lands that are part of CD 20.

Following is a discussion of the work necessary to restore identified wetlands and to maintain drainage rights and protect adjoining lands from associated adverse hydrologic impacts. The identification, location, and scope of these wetlands along with requirements for construction are depicted in the prepared construction plans for the Project.

Wetland 1

Wetland 1 includes a complex of large deep marsh basins that are currently drained by CD 20 along with numerous other private tile systems. Once restored, this depressional wetland system will have a normal water surface area of about 22.4 acres. Under normal conditions the maximum restored water depths will about 2.5 feet. In review of soils and topography, this planned wetland appears to be a little lower in elevation than what existed historically before drainage.

Being the most downstream wetland system in the Project, the planned outlet for it must receive and safely manage runoff from the entire upstream contributing watershed and safely pass discharges into the downstream CD 20 drainage system. To accomplish this, an inlet water level structure with adjustable stop logs will be used. To protect the water level control structure, it will be contained in a 48-inch square RCP catch basin. Discharges from the water level control structure will enter a new 12-inch dual-walled non-perforated pipe which will outlet into a new 27-inch collection manhole located in the Project's northeast corner.

Wetland 1 currently consists of two separate depressional areas (east and west) that will be hydrologically connected with a constructed channel once the current drain tile running under these basins is disabled. At the far western edge of the wetland and the Project exists an existing wetland for which most of its extents are located on lands outside of the Project area. Over the course of the past few years water level observations of this wetland have been collected. These elevations along with a recent DNR Ordinary High Water level determination for this wetland were reviewed and considered as part of establishing the restoration elevations within the site ensuring that hydrology levels within this adjoining wetland will not be adversely affected by the Project.

To ensure stated design goals were met, an in-depth design analysis was conducted for this wetland complex. A flood routing analysis was performed that determined peak flow rates, flood elevations, storage volumes and durations for a variety of storm events. Flood routing/modeling was performed using Hydro CAD Storm water Modeling software, Version 10, Build 22 along with the MSE 3, 24-Hr storm distribution. Modeling used the most current rainfall data for the site based on NOAA Atlas 14 Precipitation Frequency Atlas, Volume 8. Included in **Table 1** is the rainfall data used in this analysis that is specific to this location in the State.

The modeling assumed that evapotranspiration losses within ponded areas were negligible during flooding events. Where applicable, the modeling also assumed various flow depths over the planned outlets as the starting water surface elevation for wetland flood routing to simulate expected base flow conditions within this site.

Table 1. Rainfall Amounts for Modeled Storm Events.

24-Hour Storm Frequency	2 - Year	10 - Year	25 - Year	50 - Year	100 - Year
Rainfall Amount (inches)	2.81	4.18	5.18	6.02	6.93

Included in **Table 2** are the results of the hydrologic modeling for the wetland 1 area. The data provided does not consider flood impacts that may result within this wetland and surrounding area should the downstream CD 20 main ditch experience out of bank flooding because of an excessively large runoff event within its larger watershed. Instead, the data presented focuses on predicted effects of various runoff events from the 304-acre watershed that directly contributes runoff to this site. The design of the outlet is intended to meter flows into the downstream CD 20 drainage system. This, in combination with other planned wetland restorations within the site, will provide an overall reduction of peak flows into CD 20 and increased detention storage volumes and residence times of watershed runoff within the planned wetlands.

Table 2. Hydrologic Modeling Results for Wetland 1.

24-Hour Storm Event	Peak Stage (feet)	Peak Discharge (cfs)		Detention Storage Volume (ac-feet)	Detention Time Flood Pool is Above Elev. 1022.5
		Primary Outlet	Secondary Outlet		
None	1022.3 (NWL)	0.0		0	0
2 - Year	1023.1	1.3	0.0	14.8	7.8 days
10 – Year	1023.7	1.4	0.0	32.1	12.1 days
25 – Year	1024.1	1.5	0.0	46.6	14.6 days
100 - Year	1024.8	1.7	0.0	74.0	18.2 days

Wetland 1A

Wetland 1A is in the northeast corner of the Project. This former depressional wetland area is predominantly dependent on the CD 20, 12-inch, and the private tile main for drainage as it needs to pond to a depth of about 2 feet before surface flows to the northeast can occur. Its direct contributing drainage area is approximately 11 acres in size. The proposed restored wetland water surface elevation will be 1024.0. Restoration includes construction of tile blocks and a low height earthen embankment across the northeast drainage swale. The constructed principal outlet for the wetland will consist of a 12-inch HDPE outlet pipe which will outlet into the proposed 27-inch RCP collection manhole located in the Project's northeast corner. A secondary emergency vegetated spillway will be constructed around the south end of the embankment at elevation 1024.5. Maximum restored water depths will be about 2-feet. Placement and grading of fill on the adjoining property to the north will also be included as part of construction to protect adjoining lands not part of the Project. Once restored, this depressional wetland will have a normal water surface area of about 2.1 acres.

Wetland 4

Wetland 4 is in the western portion of the Project. It is drained by private tile connected to the CD 20 main which flows northeast through the Project area. This former depressional wetland area is predominantly dependent on the private tile main for drainage as it needs to pond to a depth of about 5 feet before surface flows out of the depression to the north/northwest can occur. The contributing drainage area to this wetland is approximately 8.6 acres in size. Restoration will include tile blocks and installation of a 6-inch trickle drain structure to help manage wetland water levels at approximate elevation 1025.0. Maximum restored water depths will be about 2-feet and this depressional wetland will have a normal water surface area of about 2 acres.

Wetland 5

Wetland 5 is located to the southeast of wetland 4. It is drained by private tile which connects to the CD 20 Tile Main. This former depressional wetland area is predominantly dependent on tile drainage as it needs to pond to a depth of about 4.5 feet before surface flows to the north can occur. It has a contributing drainage area of approximately 20 acres. Restoration will include construction of tile blocks and the installation of an 8-inch trickle drain structure which will outlet to the north into wetland #1. The restored wetland water surface will be at elevation 1025.0. Maximum restored water depths will be about 2-feet and will have a normal water surface area of about 2.3 acres.

Wetlands 6 thru 8

Wetlands 6 thru 8 are located in the southeast region of the Project. These small shallow wetlands are all currently drained by several strings of private tile that flow north and tie into the CD 20 Tile Main. These former depressional wetland areas are predominantly dependent on the private tile lines for drainage as they need to pond to a depth of about 1-2 feet before surface flows to the north can occur. The contributing drainage area to these wetlands is approximately 10.3 acres. Restoration of these wetland will consist of effectively blocking and removing tile in strategic areas. Overall ground natural outlets will control water levels for all three wetlands. The average depth of these restored wetlands will range from 1-2 feet. Some minor grading/sediment removal will be required and the placement of fill on the adjoining south and east neighboring property will be required to keep these areas in production and eliminate any potential wetness. There will also need to have one 8-inch private tile line to be directly outletted into wetlands 7/8. The planned modifications of these tile lines have been discussed with the adjoining south landowner and agreed upon. Once restored, these depressional wetlands will have a normal combined water surface area of about 2.7 acres.

ADDITIONAL PROJECT NEEDS/ISSUES:

Approval for the partial abandonment of the CD 20 Tile Main and all of Lateral 1 will be needed from the Drainage Authority.

An NPDES permit will also be sought upon completion of the final construction plans.

No other permits or permissions appear necessary to complete the Project.

ENGINEER'S FINDINGS AND RECOMMENDATIONS:

This Project presents an excellent opportunity to restore identified wetlands within the Project area. The modeling analysis indicates that the proposed Project and its 304-acre contributing watershed will be able to perform as a multi-use wetland site providing significant flood control and water quality treatment benefits to the downstream CD 20 drainage system.

The proposed Project will not impair the utility of the ditch nor deprive the affected landowners of its benefit. In addition, the overall environmental impact of the Project will be positive as it will create a large block of desired wildlife habitat, will improve water quality, and reduce downstream sediment and nutrient loads.

103E.806 PARTIAL ABANDONMENT OF DRAINAGE SYSTEM.

Subdivision 1. **Petition.** After construction of a drainage system, an owner of benefited property may petition the drainage authority to abandon any part of the drainage system that is not of public benefit and utility and does not serve a substantial useful purpose to property remaining in the system.

Subd. 2. **Filing.** If the drainage system is under the jurisdiction of a county drainage authority, the petition must be filed with the auditor of the county. If the drainage system is under the jurisdiction of a joint county drainage authority, the petition must be filed with the county having the largest area of property in the drainage system, where the primary drainage system records are kept. If the system is under the jurisdiction of a watershed district, the petition must be filed with the secretary of the district.

Subd. 3. **Hearing.** (a) When the petition is filed, the drainage authority, in consultation with the auditor or the secretary, shall set a time and location for a hearing on the petition and shall give notice of the hearing by mail to the owners of all property benefited by the drainage system, and either in a newspaper of general circulation within the affected drainage area or by publication on a website of the drainage authority.

(b) At the hearing, the drainage authority shall make findings and direct, by order, that part of the drainage system be abandoned, if the drainage authority determines that part of the drainage system does not serve a substantial useful purpose as part of the drainage system to any property remaining in the system and is not of a substantial public benefit and utility.

Subd. 4. **Effect of partial abandonment.** After partial abandonment of a drainage system, a repair petition may not be accepted for the abandoned part of the drainage system and the responsibility of the drainage authority for that part of the drainage system ends.

Subd. 5. **Liens and assessments on property.** An order under this section does not release the property from a drainage lien filed on account of the drainage system before the date of the order. An order under this section does not release the property from any assessment or a drainage lien filed on or after the date of the order for costs incurred on account of the drainage system before the date of the order.


History: *2010 c 298 s 9*

Public Hearing on the Petition for Partial Abandonment of County Ditch #20

May 16th, 2023 at 9:30AM

County Ditch #20

- City of Maple Lake, Corinna, and Maple Lake Township.
- Established 1913
- Repairs 1949, 1956, 1969, 1982, 1985, 2019
- 5.65 miles of tile (buried) and open ditch
- Redetermination of Benefits completed on 2/18/2020

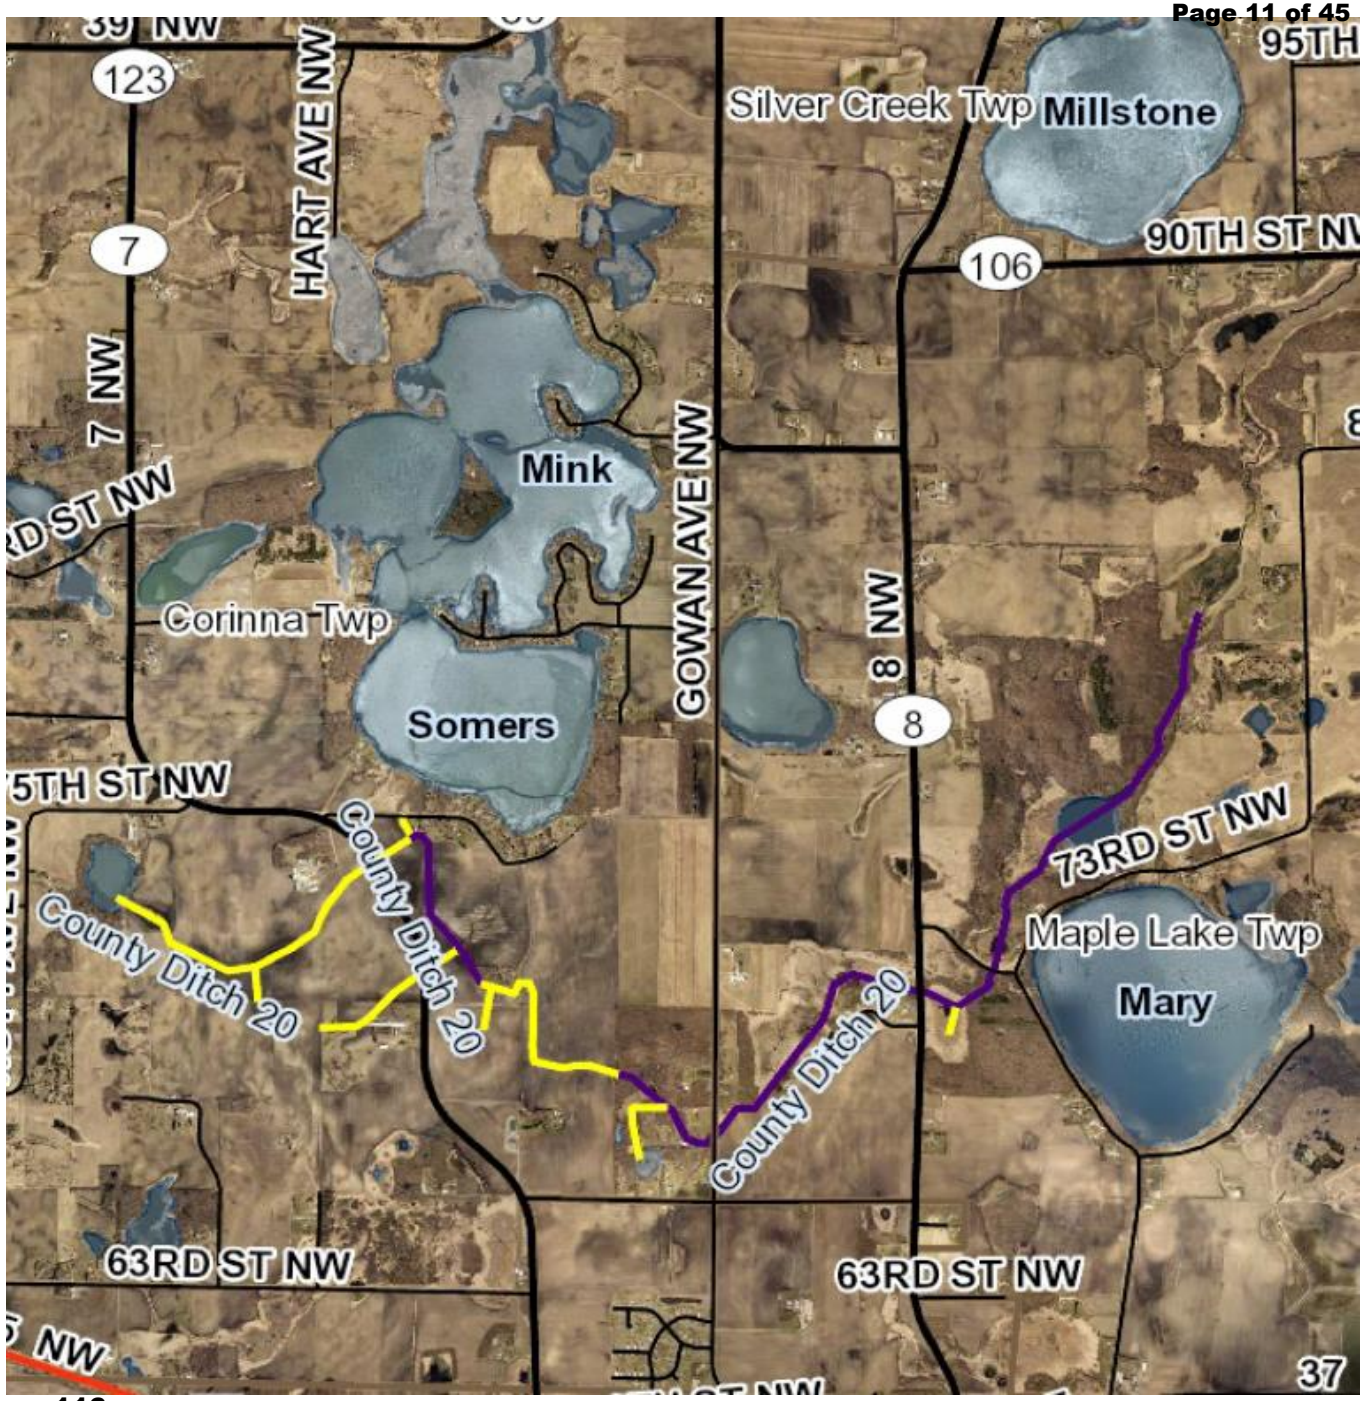


County Ditch #20 Partial Abandonment Location

- Estimated 24 acres are not planted because of broken/blocked tile. (*notice darker colored soils in photo*)
- Bids were received in September of 2019 to repair this section, received bids for **$72,500** and **$192,407.50**.
- Landowners petitioning are Thomas Segnar, Patrick and Judith Mavencamp, and Alan Bruns.




24 acres of flooding due to broken tile

Petitioners Map Proposed Condition

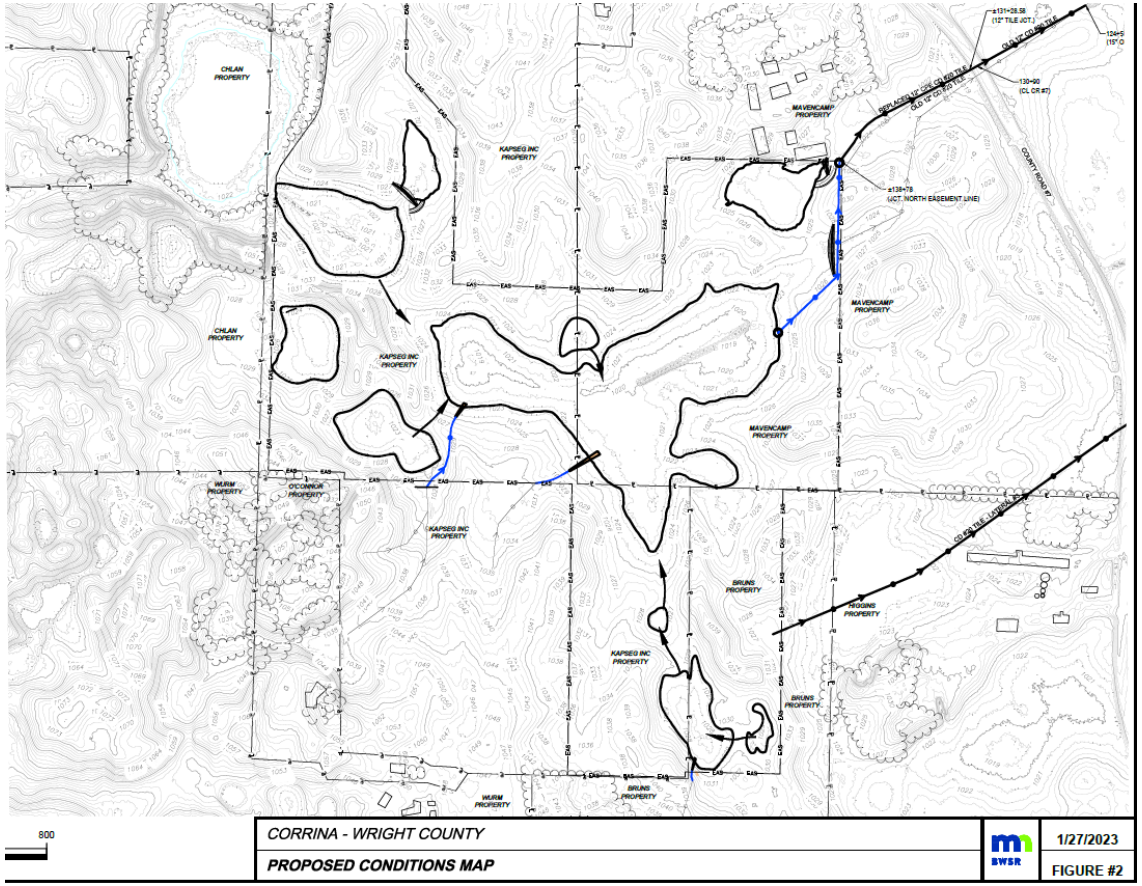

Beacon Map with 2021 Aerial Photos



Petitioner Owned Property

- All lands shown in **red** are owned by the petitioners
- Thomas Segnar, Patrick and Judith Mavencamp, and Alan Bruns.
- All are benefitted landowners on County Ditch #20.
- Benefits (amount they pay) will remain the same if the partial abandonment is accepted



Effect of a Partial Abandonment

- **Subd. 4.Effect of partial abandonment**. After partial abandonment of a drainage system, a repair petition may not be accepted for the abandoned part of the drainage system and the responsibility of the drainage authority for that part of the drainage system ends.
- **Subd. 5.Liens and assessments on property**. An order under this section does not release the property from a drainage lien filed on account of the drainage system before the date of the order. An order under this section does not release the property from any assessment or a drainage lien filed on or after the date of the order for costs incurred on account of the drainage system before the date of the order.

Before the Wright County Board of Commissioners Acting as Drainage Authority for Wright County Ditch No. 20	Petition for Partial Abandonment of a Drainage System Pursuant to Minnesota Statutes 103E.806

1. County Ditch No. 20 (CD 20) is a drainage system located in the northwest part of Wright County, Minnesota.
2. The undersigned petitioning landowners are the owners of properties located in Sections 26 and 35 of Corrina Township, T. 121 North, R. 27 West, Wright County, Minnesota.
3. The undersigned petitioners hereby petition the Wright County Board of Commissioners, acting as the drainage authority, to partially abandon portions of CD 20 located in the Southeast ¼ of Section 26 of Corrina Township, T. 121 North, R. 27 West, Corrina County, Minnesota.
4. The petition is offered as result of perpetual conservation easements that the State of Minnesota (State) has or is about to secure on lands owned by the petitioning landowners. Said easements will located in the Southeast ¼ of Section 26 and the Northeast ¼ of Section 35 of Corrina Township, T. 121 North, R. 27 West, Wright County, Minnesota.
5. That within the secured easements, the petitioning landowners will work with the State to restore wetlands and adjoining uplands (Project).
6. That the Project's purpose is to develop wetland mitigation credits that the State will use to offset local government road wetland impacts that occur with the general region in which the Project is located.
7. That existing within the Project area are portions of the CD 20 drainage system including portions of its Main line and all its Lateral 1 tile.
8. That CD 20 within the general Project area has a long history of issues and portions of it are currently in disrepair with numerous blowouts observed in recent years.
9. To address the poor condition of the drainage system and facilitate restoration of drained wetlands within the Project, pursuant to MN Statutes 103E.806, the petition seeks to abandon the following described portions of the CD 20 drainage system:
    a. The CD 20 Main currently exists both as a 12-inch tile along with short sections of open ditch and is reported as being 16,700 feet in length. From a point approximately 788 feet upstream and to the southwest of the centerline of County Road 7, the CD 20 Main enters the northeast corner of the Project area at its approximate station 138+78. From this point, the CD 20 Main extends to the west another 2,822 feet both as tile and open ditch terminating at its approximate station 167+00. The entire reach of the CD 20 Main within the Project area is proposed to be abandoned and removed from the drainage system as it will no longer serve a benefit or purpose for the drainage system.
    b. Lateral 1 of the CD 20 Tile Main exists as a 12-inch tile and is 445 feet in length. That all 445 feet of this tile from station 0+00 to station 4+45 exists within the Project area and is proposed to be abandoned and removed from the drainage system as it will no longer serve a benefit or purpose for the drainage system.

10. That the Project will continue to utilize the remaining, downstream portion of CD 20 Tile Main as an outlet to help in managing and controlling water levels within planned, privately managed Project wetlands.

11. That no other portions of the CD 20 drainage system will be modified as part of the Project. Those portions will continue to function in their current condition and be operated and maintained by the drainage authority.

12. That attached, as:

    a. Figure 1 is a map of the existing CD 20 drainage system located within the general Project area.

    b. Figure 2 is a map of the modified CD 20 drainage system located within the general Project area resulting from the petition request to abandon and remove portions of the CD Main Tile and all the Lateral 1 Tile from the CD 20 drainage system.

13. The petition does not seek through separable repairs the use of any drainage system funds for construction of the Project. Those costs will be the responsibility of the petitioning landowners. The petitioning landowners will utilize funds provided by the State to pay for the construction costs.

14. With consideration to the condition of the CD 20 drainage system and because the proposed Project will provide significant benefits and future cost savings to the drainage system, the petitioning landowners request that they not be responsible for the costs associated with conducting the associated drainage hearing for this Project. They request these costs be paid by the drainage system as the costs of conducting separable repairs as an alternative to the Project would greatly exceed the costs of the requested hearing for partial abandonment.

Dated this 6 Day of March, 2023

Thomas Segner Kapseg Inc. Patrick J Mavencamp


Thomas Segner (Kapseg Inc.) Patrick and Judith Mavencamp

Alan Bruns

Alan Bruns

LEGEND

- PRIVATE DITCH
- PUBLIC DITCH
- PRIVATE TILE
- PUBLIC TILE
- APPROXIMATE PROPERTY LINE (PL)
- RIGHT OF WAY (ROW)
- CONSERVATION EASEMENT (EAS)

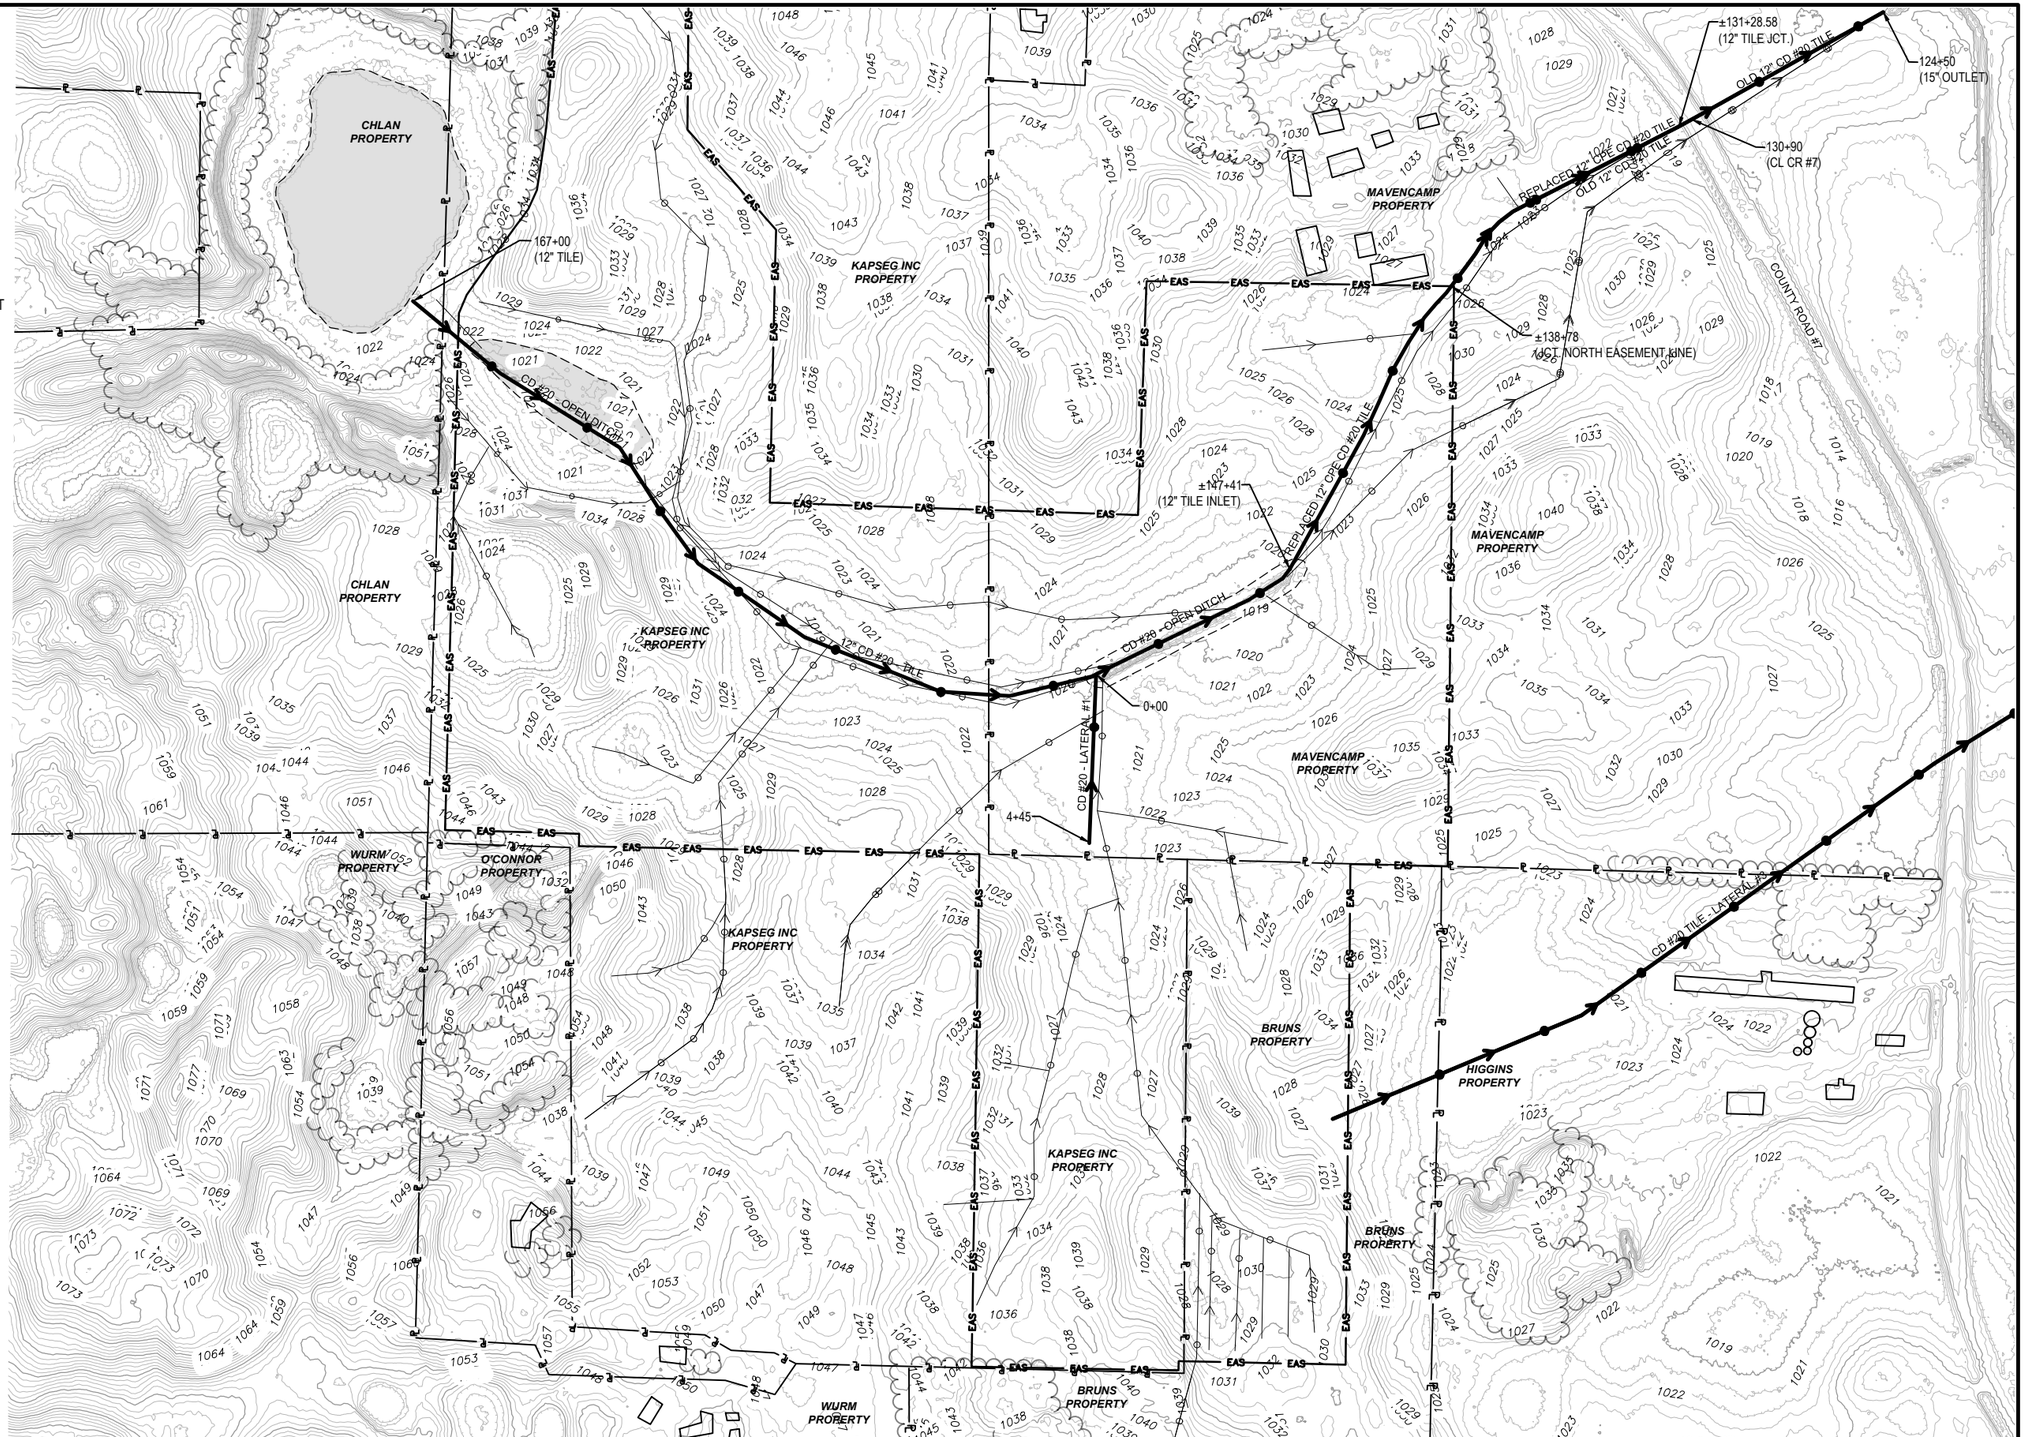

N

0 400 800

SCALE (IN FEET)

CORRINA - WRIGHT COUNTY

EXISTING CONDITIONS MAP

BWSR


01/27/2023

FIGURE #1

PLOT DATE: 2/9/2023 10:33 AM \\edc1adminfs01\bwsr\home\jluniewski\Desktop\New Banking Projects\2021-204 - Corinna\2021-204\2021-204 Petition.dwg

LEGEND

- PRIVATE DITCH
- PUBLIC DITCH
- PRIVATE TILE
- PUBLIC TILE
- APPROXIMATE PROPERTY LINE
- RIGHT OF WAY
- CONSERVATION EASEMENT
- PROPOSED SPILLWAY
- PROPOSED EMBANKMENT
- PROPOSED POOL
- PROPOSED STRUCTURE
- PROPOSED PRIVATE TILE

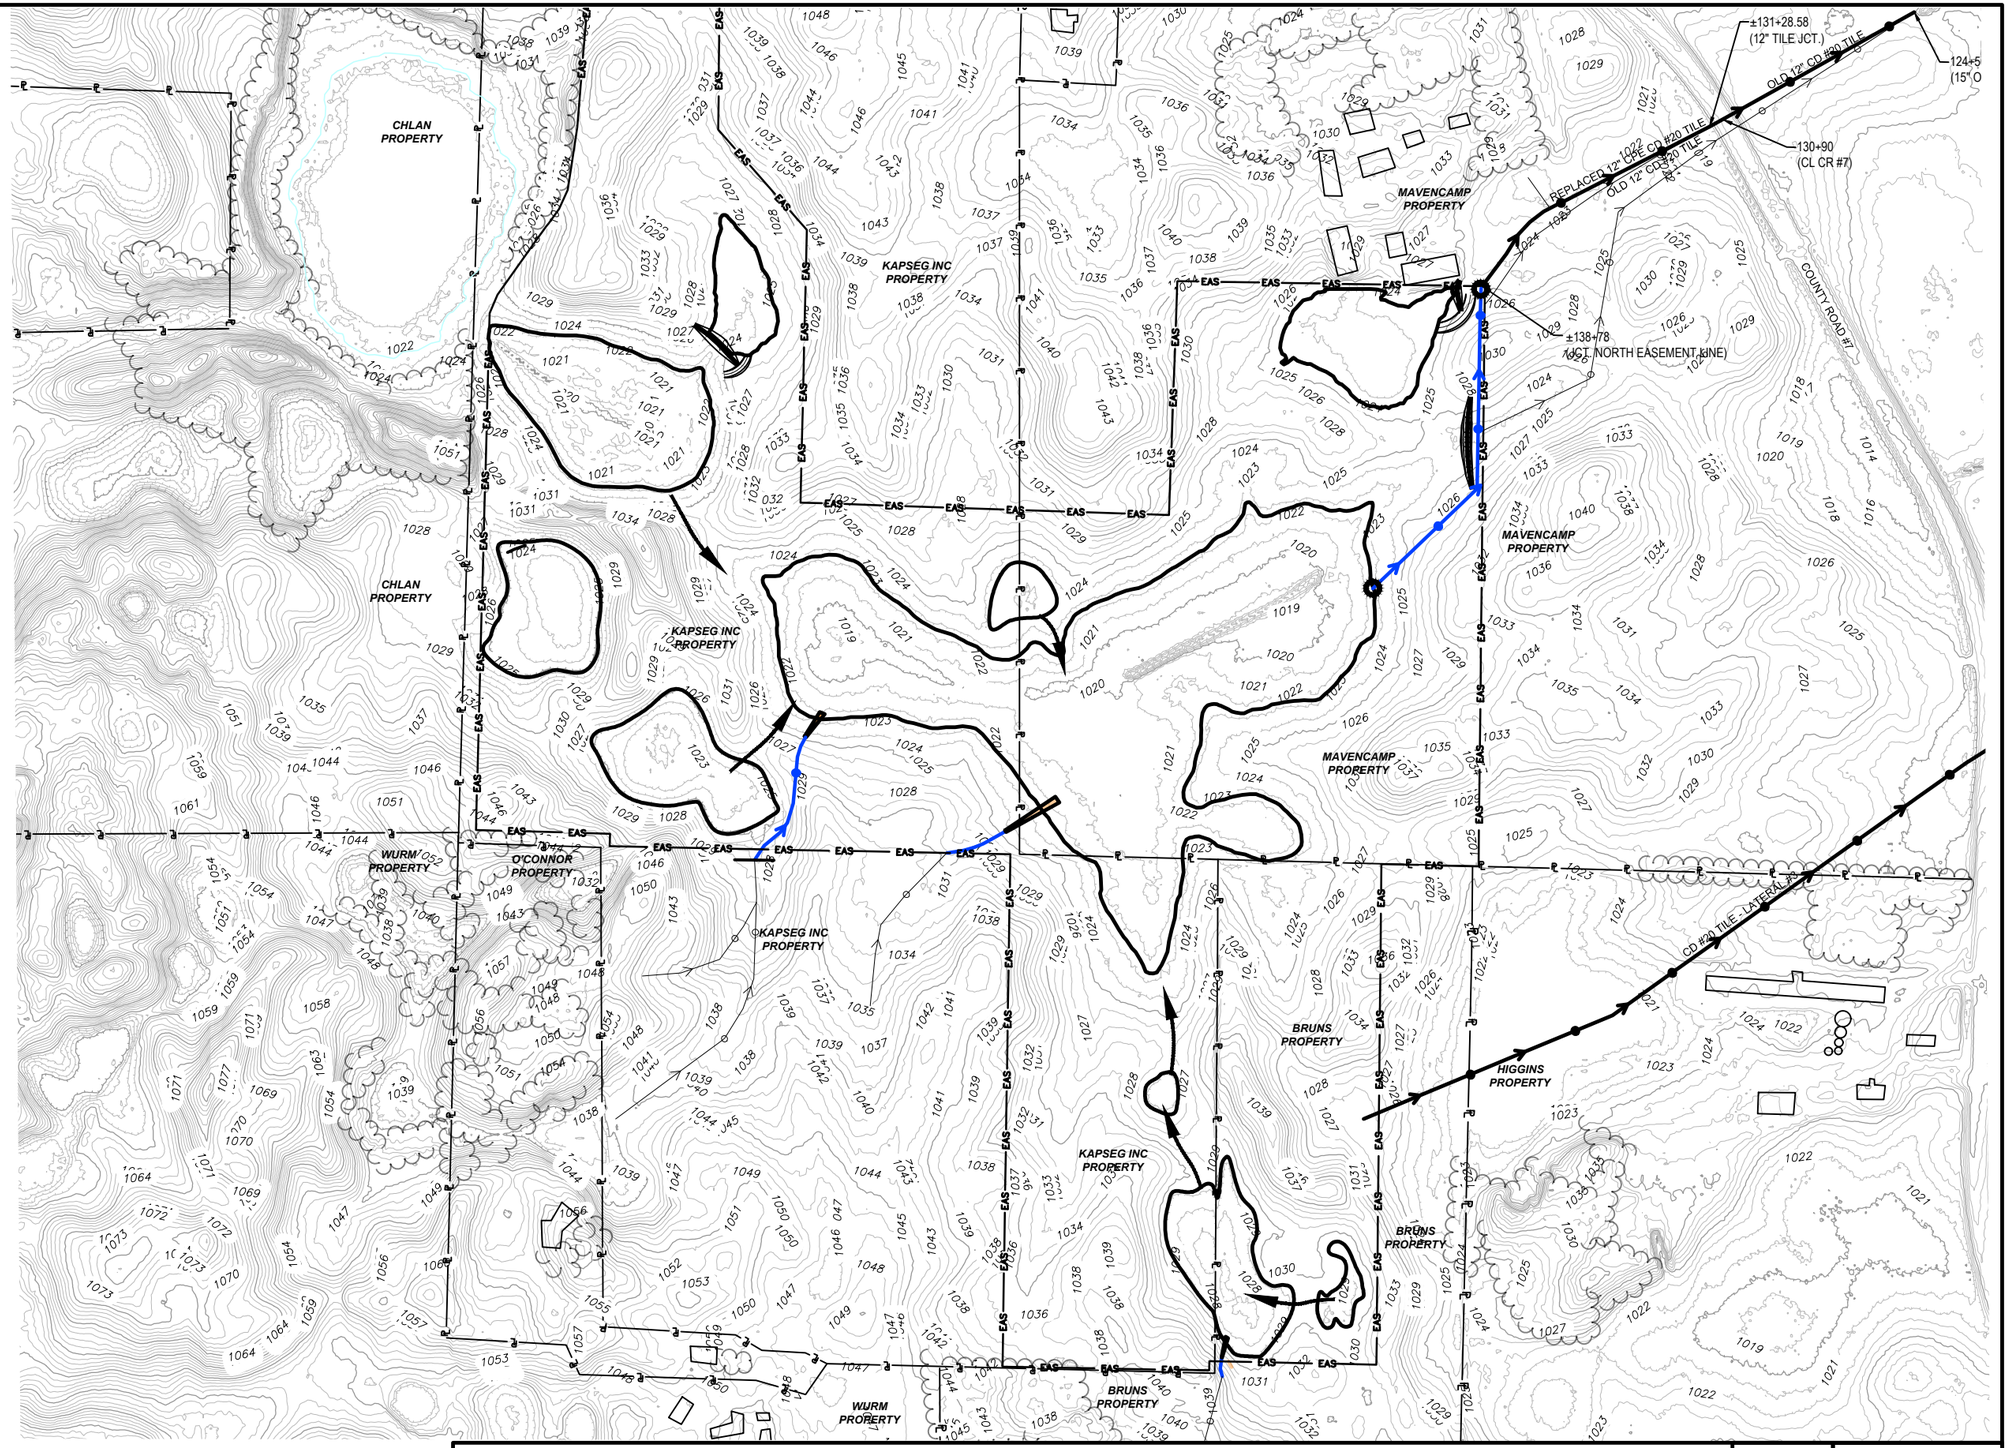

N

0 400 800

SCALE (IN FEET)

CORRINA - WRIGHT COUNTY

PROPOSED CONDITIONS MAP

BWSR


1/27/2023

FIGURE #2


PLOT DATE: 2/9/2023 10:49 AM \\edc1adminfs01\bwsr\home\jluniewski\Desktop\New Banking Projects\2021-204 - Corinna\2021-204\2021-204 Petition.dwg

CORRINA - WRIGHT COUNTY
PUBLIC ROAD WETLAND BANK PROJECT

COUNTY	SECTION	TOWNSHIP	RANGE
WRIGHT	26,35	121 N.	27 W.

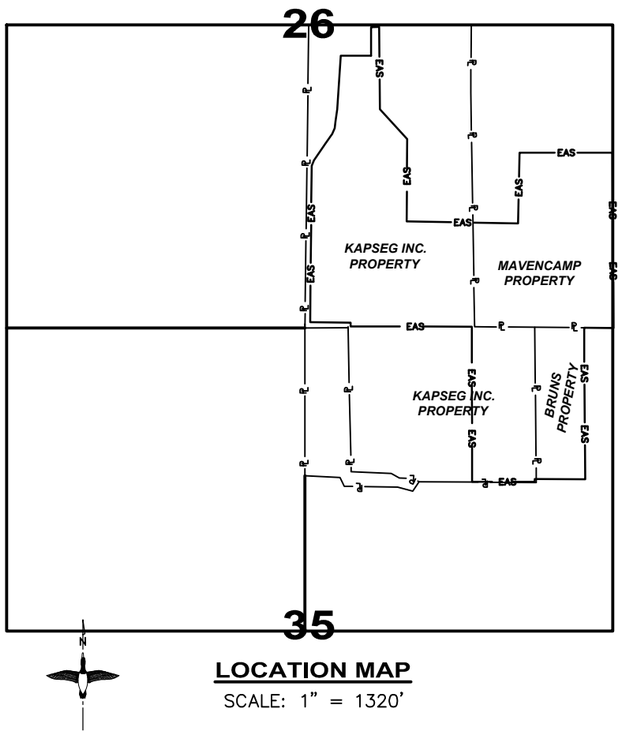

LOCATION MAP
SCALE: 1" = 1320'

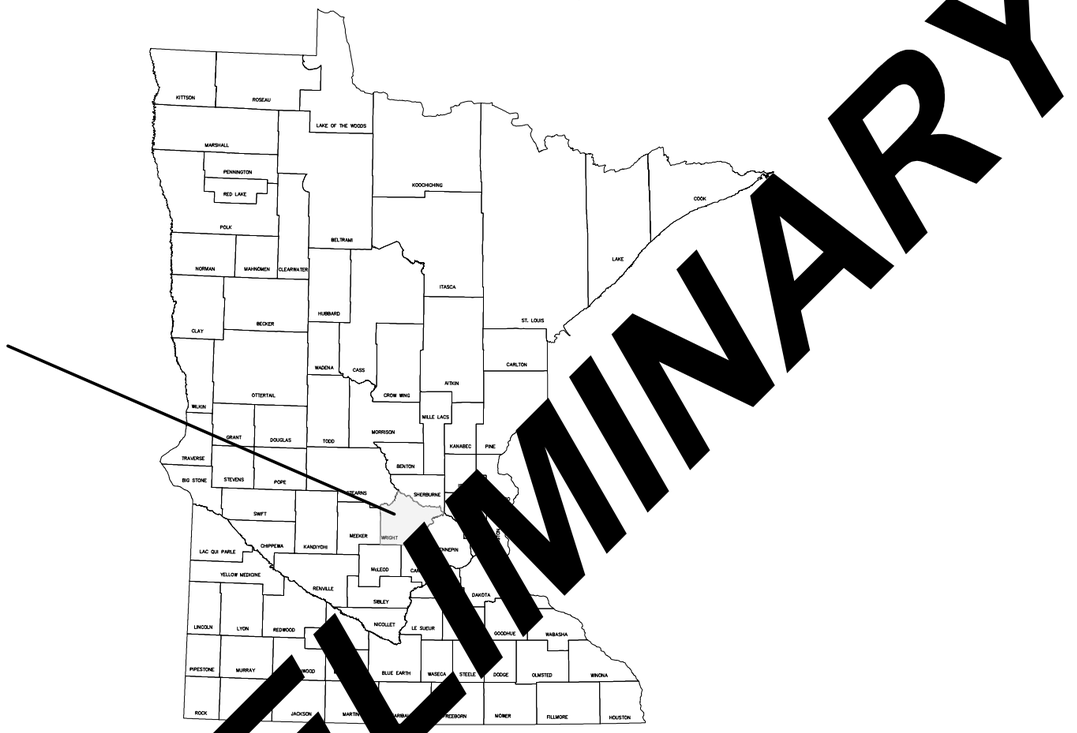

PRELIMINARY

DRAWING SHEET INDEX

DESCRIPTION	NUMBER
Coversheet	1
Estimated Quantities & Erosion Control Details	2
Existing Conditions and Drainage Features	3
Plan View	4
Proposed Tile Block Locations	5
Tile Block Details	6
Embankment - Spillway and Fill Details	7
Scrape Details	8
Pipe Bedding Details	9
Pipe Bedding Details	10
Enlarged Plan View for Wetland 1 and 1A	11
Wetland 1 and 1A Details	12
Wetland 1A Collection Manhole Details	13
Wetland 1A Collection Manhole Details	14
Wetland 1 Outlet Structure Profile and Details	15
Wetland 1 Outlet Structure Details	16
Wetland 1 Outlet Structure Details	17
Wetland 1 Outlet Structure Details	18
Wetland 1 Outlet Structure Details	19
Wetland 1 (West) and Wetland 3 Details	20
Wetland 1 (West) Field Road Details	21
Trickle Drain Details Wetland 4	22
Trickle Drain Details Wetland 5	23
Trickle Drain BOM for Wetlands 4 & 5	24
Tile Outlet Details	25

CONSTRUCTION REQUIREMENTS

- THE PROJECT SPECIFIC CONSTRUCTION AND MATERIAL SPECIFICATIONS PREPARED BY THE MINNESOTA BOARD OF WATER AND SOIL RESOURCES (BWSR) ALONG WITH THE 2016 EDITION OF THE MINNESOTA DEPARTMENT OF TRANSPORTATION (MnDOT) "STANDARD SPECIFICATIONS FOR CONSTRUCTION" SHALL BE USED FOR CONSTRUCTION. IF ANY CONFLICTS SHOULD ARISE BETWEEN THESE DOCUMENTS, THE PROJECT SPECIFIC CONSTRUCTION AND MATERIAL SPECIFICATION PREPARED BY BWSR SHALL GOVERN.

- ANY CHANGES TO THE DRAWINGS OR SPECIFICATIONS MUST BE AUTHORIZED BY THE PROJECT ENGINEER OR ENGINEER'S REPRESENTATIVE.

- BEFORE START OF CONSTRUCTION, THE OWNER OF ANY UTILITIES INVOLVED MUST BE NOTIFIED. THE CONTRACTOR / EXCAVATOR IS RESPONSIBLE FOR GIVING THIS NOTICE BY CALLING "GOPHER STATE ONE-CALL" AT (651) 454 - 0002 (TWIN CITIES METRO AREA) OR (800) 252-1166 (ALL OTHER LOCATIONS) AT LEAST 48 HOURS PRIOR TO ANY EXCAVATION.

- THE OWNER IS RESPONSIBLE FOR SECURING ALL NECESSARY LAND RIGHTS, PERMITS AND LICENSES REQUIRED TO COMPLETE THE WORK IN ACCORDANCE WITH ALL LOCAL, STATE AND FEDERAL LAWS.

CONSTRUCTION CERTIFICATION STATEMENT

I HEREBY CERTIFY THAT THIS PROJECT HAS BEEN COMPLETED AND THAT, TO THE BEST OF MY PROFESSIONAL KNOWLEDGE, JUDGEMENT, AND BELIEF, A FINAL INSPECTION OF THE CONSTRUCTION PROJECT HAS BEEN PERFORMED, THE PRACTICE HAS BEEN INSTALLED, AND THE WORK COMPLETED IS IN ACCORDANCE WITH THE APPROVED PROJECT CONSTRUCTION PLANS AND SPECIFICATIONS AND THAT ANY CHANGES TO THE PLANS AND SPECIFICATIONS ARE AS NOTED.

SIGNATURE: DATE:

CO[illegible]ERATORS AGREEMENT STATEMENT

I HAVE REVIEWED AND UNDERSTAND THE PLANS AND SPECIFICATIONS AND AGREE TO COMPLETE THE WORK ACCORDINGLY. FAILURE TO MEET THESE PLANS AND SPECIFICATIONS MAY JEOPARDIZE ANY COST SHARE APPLIED FOR. I UNDERSTAND THAT IT IS MY RESPONSIBILITY TO SECURE ALL NECESSARY PERMITS AND LICENSES, AND TO COMPLETE THE WORK IN ACCORDANCE WITH ALL LOCAL, STATE, AND FEDERAL LAWS. MODIFICATIONS OF THESE PLANS OR SPECIFICATIONS MUST BE APPROVED BY PROJECT ENGINEER OR ENGINEER'S REPRESENTATIVE PRIOR TO INSTALLATION. I ASSUME RESPONSIBILITY FOR NEGOTIATIONS AND AGREEMENTS WITH THE CONTRACTORS.

SIGNATURE: DATE:

I HEREBY CERTIFY THAT THIS PLAN, SPECIFICATION, OR REPORT WAS PREPARED BY ME OR UNDER MY DIRECT SUPERVISION AND THAT I AM A DULY LICENSED PROFESSIONAL ENGINEER UNDER THE LAWS OF THE STATE OF MINNESOTA.

THOMAS A. WENZEL DATE: 3/1/2023 LIC. NO. 22148

BWSR

CORRINA - WRIGHT COUNTY
WETLAND BANKING RESTORATION
COVERSHEET

REV#	DATE	REVISION DESCRIPTION	BY


HORZ DATUM: NAD83	SURVEY DATE:	11/4/2021	DESIGN DATE:	3/1/2023	PROJECT #: 2021-204
VERT DATUM: NAVD88	SURVEYED BY:	JS, JL	DESIGNED BY	JRL	
GEODETIC CONTROL REF: MNDOT DISK "BEACH"	DRAWN BY:	JRL	DRAWN BY:	JRL	SHEET NO. 1 OF 25
CONTROL EL.: 1004.91	CHECKED BY:	TAW	CHECKED BY:	TAW	

PLOT DATE: 4/3/2023 7:51 AM \\edc1adminfs01\bwsr\Home\jluniewski\Desktop\New Banking Projects\2021-204 - Corinna\2021-204\2021-204 Design pool 1022.3.dwg


ESTIMATED QUANTITIES TABLE

ITEM #	ITEM DESCRIPTION	UNIT	QUANTITY
1	Mobilization	L.S.	1
2	Salvage and Spread Topsoil, Embankments (500 C.Y.) (P)	C.Y.	222
3	Excavation - Inlet Channel for Wetland #1 Structure (P)	C.Y.	125
4	Excavation - West/East Connecting Channel for Wetland #1	C.Y.	275
5	Excavation - West/East Channel for 24" Culvert for West Field Road Mod. (P)	C.Y.	80
6	Excavation/Grading - Spillways (P) - Wetland #1A, #1 and #3	C.Y.	120
7	Excavation - Scrape/Sediment Removal Areas (P)	C.Y.	1260
8	Earthfill - Embankments (Wet. #1A - 148, East of Wet. #1 - 465, Wet. #3 - 365 (P) (CV)	C.Y.	978
9	Tile Investigation	HR	5
10	Tile Block/Removal - Tile Removal Trench Type "A"	L.F.	800
11	Tile Block/Removal - Tile Removal Trench Type "B"	L.F.	1300
12	F&I Tile Outlet #1, See Details Sheet #25	L.S.	1
13	F&I Tile Outlet #2, See Details Sheet #25	L.S.	1
14	F&I Tile Outlet #3, See Details Sheet #25	L.S.	1
15	F&I Trickle Drain for Wetland #4, See Details & Bill of Materials Sheets #22 & 24	L.S.	1
16	F&I Trickle Drain for Wetland #5, See Details & Bill of Materials Sheets #23 & 24	L.S.	1
17	F&I 12" HDPE Dual-Walled Bell & Spigot 10,8 PSI Pipe for Wetland #1A Outlet, Includes Pipe Straps	L.F.	76
18	F&I 12" HDPE Dual-Walled Bell & Spigot 10.8 PSI Pipe for Wetland #1 Outlet, See Profile Sheet #15	L.F.	910
19	F&I 12" HDPE Dual-Walled Bell & Spigot 10.8 PSI Pipe for Wetland #3 Outlet, Include Pipe Straps	L.F.	30
20	F&I 12" Tile Intake @ Sta. 7+00 East of Wetland #1, See Details & Bill of Materials Sheets #15 & 19	L.S.	1
21	F&I 24" HDPE Dual-Walled Bell & Spigot 10.8 PSI Pipe Under West Field Road, Includes Pipe Straps	L.F.	30
22	F&I Metal End Sections for 12" HDPE Bell & Spigot Pipes for Wetland #1A & #3	Each	3
23	F&I Metal End Sections for 24" HDPE Bell & Spigot Pipe for West Field Road	Each	2
24	F&I 27" RCP Collection Manhole @ Sta.10+91.25, See Details & Bill of Materials Sheet #13 & 14	L.S.	1
25	F&I 48" Square RCP Manhole Structure for Wetland #1, See Details & Bill of Materials Sheet #16 - 19	L.S.	1
26	Seeding - Wetland Construction Mix, Includes Embankments, Spillways, Channels, Fill Areas, Tile Disturbance Areas and Other Disturbed Areas	Acre	6
27	Mulching - Includes Embankments, Spillways, Channels & Fill Areas(P)	Acre	3


NOTES:
1. SLOPE SURFACE SHALL BE FREE OF ROCKS, CLODS, STICKS AND GRASS. MATS/BLANKETS SHALL HAVE GOOD SOIL CONTACT.
2. APPLY PERMANENT SEEDING BEFORE PLACING BLANKETS.
3. LAY BLANKETS LOOSELY AND STAKE OR STAPLE TO MAINTAIN DIRECT CONTACT WITH THE SOIL. DO NOT STRETCH.
4. STAKING OR STAPLING LAYOUT PER MANUFACTURERS SPECIFICATIONS.

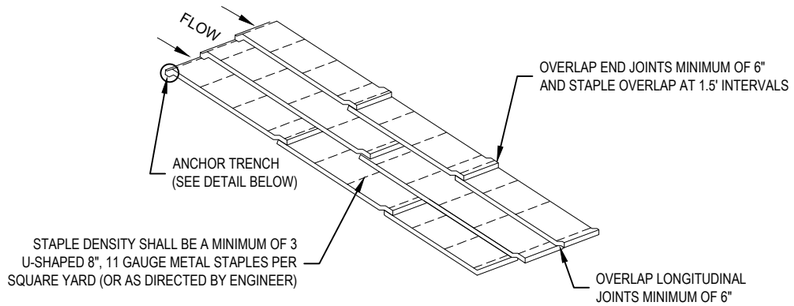

EROSION CONTROL BLANKET DETAIL (SLOPE)
NOT TO SCALE

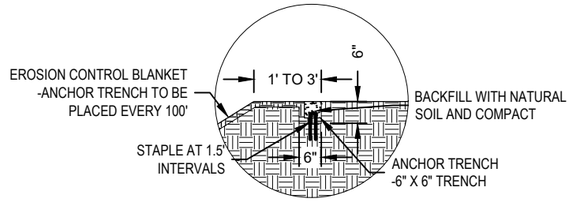

EROSION CONTROL BLANKET ANCHOR TRENCH
NOT TO SCALE

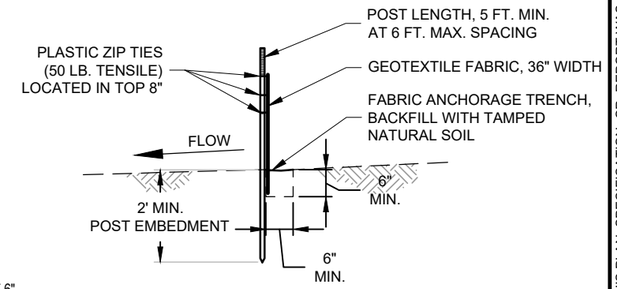


NOTE:
1. SILT SHALL BE REMOVED WHEN IT REACHES HALF THE FENCE HEIGHT.
2. CONTRACTOR SHALL NOT REMOVE FENCE UNTIL DIRECTED BY ENGINEER.
3. MACHINE SLICED SILT FENCE MEETING MnDOT SPECIFICATION 3886.1 ACCEPTABLE


HEAVY DUTY SILT FENCE
NOT TO SCALE

EROSION CONTROL NOTE:


Unless specifically requested or identified elsewhere within this construction plan, these erosion and sediment control BMP's are for reference only and their use and installation will only be required when it is necessary to maintain compliance with BWSR Construction Specification 2.110.

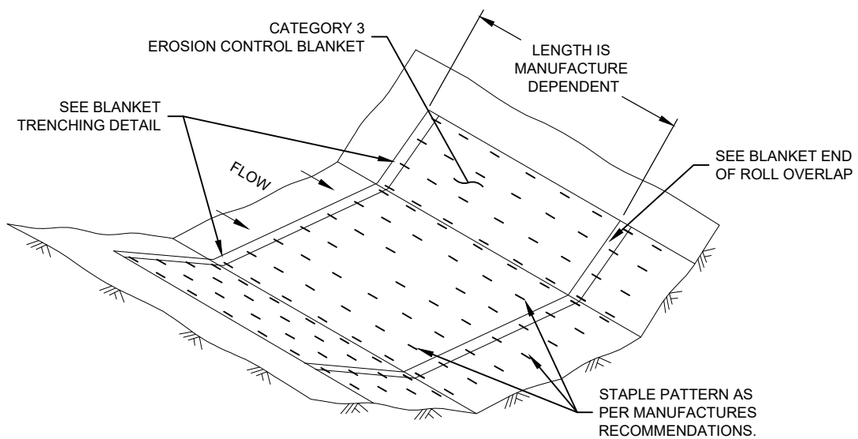

EROSION CONTROL BLANKET LAYOUT (CHANNEL)
NOT TO SCALE

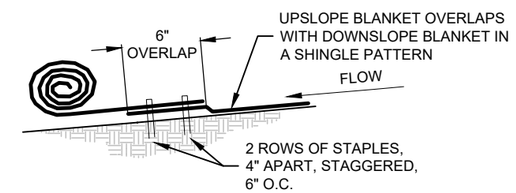

BLANKET END OF ROLL OVERLAP
NOT TO SCALE

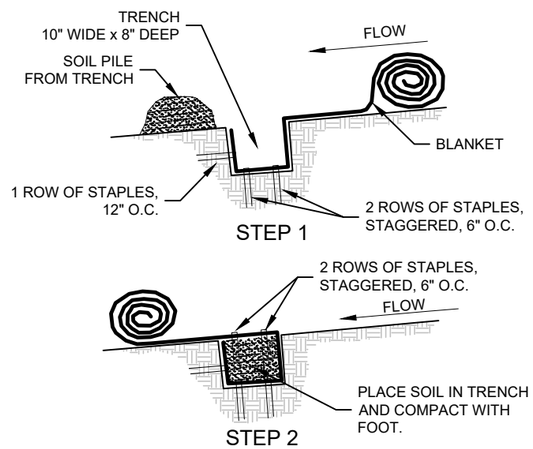

BLANKET TRENCHING DETAIL
NOT TO SCALE

I HEREBY CERTIFY THAT THIS PLAN, SPECIFICATION, OR REPORT WAS PREPARED BY ME OR UNDER MY DIRECT SUPERVISION AND THAT I AM A DULY LICENSED PROFESSIONAL ENGINEER UNDER THE LAWS OF THE STATE OF MINNESOTA.

THOMAS A. WENZEL — LIC. NO. 22148 — DATE: 3/1/2023

BWSR

CORRINA - WRIGHT COUNTY
WETLAND BANKING RESTORATION
ESTIMATED QUANTITIES & EROSION CONTROL DETAILS

PROJECT #: 2021-204

SHEET NO. 2 OF 25

WATERSURFACE INFO.	
OBS. DATE	ELEV.
11-4-21	1021.32
5-6-22	1022.65
5-18-22	1024.1
8-12-22	1022.57

TILE OUTLET - 10" PLAST
TOP OF OUTLET ELEV. 1019.34
FLOWLINE ELEV. = 1018.59

TBM #302 - ELEV. = 1030.17
NORTHEAST CORNER OF 8" WOOD CORNER POSTBOTTOM FENCE STAPLE PAINTED WITH PINK

PROJECT BOUNDARY

TILE INTAKE - 6" PLAST
TOP INTAKE ELEV. = 1023.72
INVERT ELEV. = 1021.52
TOP OF TILE ELEV. = 1021.89

TILE INTAKE - 6" PLAST
TOP INTAKE ELEV. = 1023.72
INVERT ELEV. = 1020.14

TILE INLET - 10" PLAST
TOP OF OUTLET ELEV. 1019.08
FLOWLINE ELEV. = 1018.25

TILE INTAKE - 5" PLAST
TOP INTAKE ELEV. = 1020.34
INVERT ELEV. = 1016.94
TOP OF TILE ELEV. = 1017.37

TILE INTAKE - 8" CMP
TOP INTAKE ELEV. = 1028.46
INVERT ELEV. = 1023.86

TBM #301 - ELEV. = 1030.09
PAINTED PINK DOT ON CENTER OUTER EDGE OF EXISTING CONCRETE RAMP FROM BUILDING

TILE INTAKE - 6" PLAST.
TOP INTAKE ELEV. = 1022.21
INVERT ELEV. = 1018.39

TILE INTAKE - 6" PLAST.
TOP INTAKE ELEV. = 1021.94
INVERT ELEV. = 1018.58

TILE INFO - 15" RCP
TOP OF INLET ELEV. 1016.56
FLOWLINE ELEV. = 1015.11±

TILE INLET - 30" CMP
TOP OF INLET ELEV. 1017.91
FLOWLINE ELEV. = 1015.22

TILE OUTLET - 15" RCP
INVERT ELEV. = 1011.05

TILE INTAKE - 12" PLAST.
TOP INTAKE ELEV. = 1017.09
INVERT ELEV. = 1012.75

TBM #300 - ELEV. = 1004.91
MNDOT DISK "BEACH" LOCATED IN THE NORTHEAST CORNER OF THE MAPLE LAKE BEACH, LOCATED APPROX. 8' EAST OF WITNESS POST

CHLAN PROPERTY
PARTIALLY DRAINED WETLAND WATER SURFACE EL. = 1021.32 ON 11-4-2021
PARTIALLY DRAINED WETLAND WATER SURFACE EL. = 1018.68 ON 11-4-2021
KAPSEG INC PROPERTY
MAVENCAMP PROPERTY
WURM PROPERTY
O'CONNOR PROPERTY
BRUNS PROPERTY
HIGGINS PROPERTY
COUNTY ROAD #7
OLD 12" CD #20 TILE
REPLACED 12" CPP CD #20 TILE
CD #20 TILE LAT #3

LEGEND

- EXISTING PUBLIC TILE
- EXISTING PRIVATE TILE
- APPROXIMATE PROPERTY LINE
- PROJECT BOUNDARY

0 300 600
SCALE (IN FEET)

I HEREBY CERTIFY THAT THIS PLAN, SPECIFICATION, OR REPORT WAS PREPARED BY ME OR UNDER MY DIRECT SUPERVISION AND THAT I AM A DULY LICENSED PROFESSIONAL ENGINEER UNDER THE LAWS OF THE STATE OF MINNESOTA.

THOMAS A. WENZEL DATE: 3/1/2023 LIC. NO. 22148

BWSR

CORRINA - WRIGHT COUNTY
WETLAND BANKING RESTORATION
EXISTING CONDITIONS AND DRAINAGE FEATURES

PROJECT #: 2021-204

SHEET NO. 3 OF 25

PLOT DATE: 3/1/2023 7:48 AM \\edc1adminfs01\bwsr\Home\jluniewski\Desktop\New Banking Projects\2021-204 - Corinna\2021-204\2021-204 Design pool 1022.3.dwg

WATERSURFACE INFO.	
OBS. DATE	ELEV.
11-4-21	1021.32
5-6-22	1022.65
5-18-22	1024.1
8-12-22	1022.57

CHLAN PROPERTY

PARTIALLY DRAINED WETLAND WATER SURFACE EL. = 1021.32 ON 11-4-2021

PROPOSED CULVERT & FILL TO RAISE WEST ACCESS ROAD, SEE DETAILS SHEET #21

1029.03±

PROPOSED TRICKLE DRAIN STRUCTURE FOR WETLAND #4, SEE DETAILS SHEET #22

TBM #302 - ELEV. = 1030.17
NORTHEAST CORNER OF 8" WOOD CORNER POSTBOTTOM FENCE STAPLE PAINTED WITH PINK

PROPOSED TILE INVESTIGATION. IF FOUND, TILE SHALL BE REMOVED PER TYPE "B" TILE BLOCK. SEE DETAILS SHEET #6

CHLAN PROPERTY

PROPOSED SCRAPE/SEDIMENT REMOVAL AREA #1 & FILL TO RAISE ACCESS, SEE DETAILS SHEETS #7 & 8

PROPOSED OUTLET STRUCTURE & NATURAL EMERGENCY SPILLWAY FOR WETLAND #5, SEE DETAILS SHEET #23

PROPOSED TILE INVESTIGATION. IF FOUND, TILE IS TO BE DAYLIGHTED AND OUTLETTED (OUTLET #1) @ EL. 1023.0±, SEE DETAILS SHEET #25

WURM PROPERTY

O'CONNOR PROPERTY

PROPOSED TOE DRAIN - 100 L.F. OF 6" CPE PERFORATED DRAINAGE PIPE, GRADE & LOCATION TO BE FIELD DETERMINED, SEE DETAILS SHEET #25

KAPSEG INC PROPERTY

WETLAND #3
POOL EL. = ±1025.0

PARTIALLY DRAINED WETLAND WATER SURFACE EL. = 1018.68 ON 11-4-2021

WETLAND #1
POOL EL. = ±1022.3

PROPOSED CHANNEL FOR WETLAND #1, SEE DETAILS SHEET #20

WETLAND #4
POOL EL. = ±1025.0

KAPSEG INC PROPERTY

WETLAND #5
POOL EL. = ±1025.0

TILE OUTLET #1

KAPSEG INC PROPERTY

PROPOSED TILE INVESTIGATION. IF FOUND, TILE IS TO BE DAYLIGHTED AND OUTLETTED (OUTLET #2) @ EL. 1023.0±, SEE DETAILS SHEET #25

WETLAND #2
POOL EL. = ±1023.5

TBM #301 - ELEV. = 1030.09
PAINTED PINK DOT ON CENTER OUTER EDGE OF EXISTING CONCRETE RAMP FROM BUILDING

KAPSEG INC PROPERTY

PROPOSED FILL TO EL. 1025.75 ON MAVENCAMP PROPERTY, SEE DETAILS SHEET #12

PROPOSED SCRAPE/SEDIMENT REMOVAL AREA #2, SEE DETAILS SHEET #8

WETLAND #1A
POOL EL. = ±1024.0

MAVENCAMP PROPERTY

PROPOSED COLLECTION MANHOLE @ APPROX. STA. 10+91.25, SEE DETAILS SHEET #12, 13 &14

PROPOSED EMBANKMENT & SPILLWAY FOR WETLAND #1A, SEE DETAILS SHEETS #7 & 12

REPLACED 12" CPE CD #20 TILE

OLD 12" CD #20 TILE

OLD 12" CD #20 TILE

COUNTY ROAD 37

PROPOSED EAST EMBANKMENT FOR WETLAND #1, SEE DETAILS SHEET #12

PROPOSED DOWNSTREAM INTAKE @ STA. 7+00, SEE DETAILS SHEET #15

MAVENCAMP PROPERTY

WETLAND #1
POOL EL. = ±1022.3

PROPOSED OUTLET STRUCTURE FOR WETLAND #1, SEE DETAILS SHEET #15 THRU 19

MAVENCAMP PROPERTY

CD #20 TILE LAT. #3

BRUNS PROPERTY

HIGGINS PROPERTY

WETLAND #6
POOL EL. = ±1026.0

KAPSEG INC PROPERTY

PROPOSED SCRAPE/SEDIMENT REMOVAL AREA #3, SEE DETAILS SHEET #8

WETLAND #7
POOL EL. = ±1029.0

BRUNS PROPERTY

WETLAND #8
POOL EL. = ±1029.0

TBM #300 - ELEV. = 1004.91
MNDOT DISK "BEACH" LOCATED IN THE NORTHEAST CORNER OF THE MAPLE LAKE BEACH, LOCATED APPROX. 8' EAST OF WITNESS POST

PROPOSED FILL TO BE PLACED ON BRUNS PROPERTY, SEE DETAILS SHEET #7

BRUNS PROPERTY

WURM PROPERTY

EXISTING 8" TILE TO BE DAYLIGHTED AND OUTLETTED (OUTLET #3) INTO WETLAND #7, SEE DETAILS SHEET #25

TILE OUTLET #3

TILE OUTLET #2

LEGEND

- PROPOSED PUBLIC TILE
- EXISTING PUBLIC TILE
- EXISTING PRIVATE TILE
- EXISTING TREELINE
- APPROXIMATE PROPERTY LINE
- PROPOSED PRIVATE TILE
- CONSERVATION EASEMENT
- PROPOSED POOL
- PROPOSED EXCAVATION
- PROPOSED FILL
- PROPOSED TILE BLOCK
- PROPOSED EMBANKMENT
- PROPOSED SPILLWAY
- PROPOSED STRUCTURE
- TILE INVESTIGATION

0 400 800
SCALE (IN FEET)

I HEREBY CERTIFY THAT THIS PLAN, SPECIFICATION, OR REPORT WAS PREPARED BY ME OR UNDER MY DIRECT SUPERVISION AND THAT I AM A DULY LICENSED PROFESSIONAL ENGINEER UNDER THE LAWS OF THE STATE OF MINNESOTA.

THOMAS A. WENZEL — LIC. NO. 22148 — DATE: 3/1/2023


BWSR

CORRINA - WRIGHT COUNTY
WETLAND BANKING RESTORATION
PLAN VIEW

PROJECT #: 2021-204

SHEET NO. 4 OF 25

PLOT DATE: 3/1/2023 7:54 AM \\edc1adminfs01\bwsr\Home\jluniewski\Desktop\New Banking Projects\2021-204 - Corinna\2021-204\2021-204 Design pool 1022.3.dwg

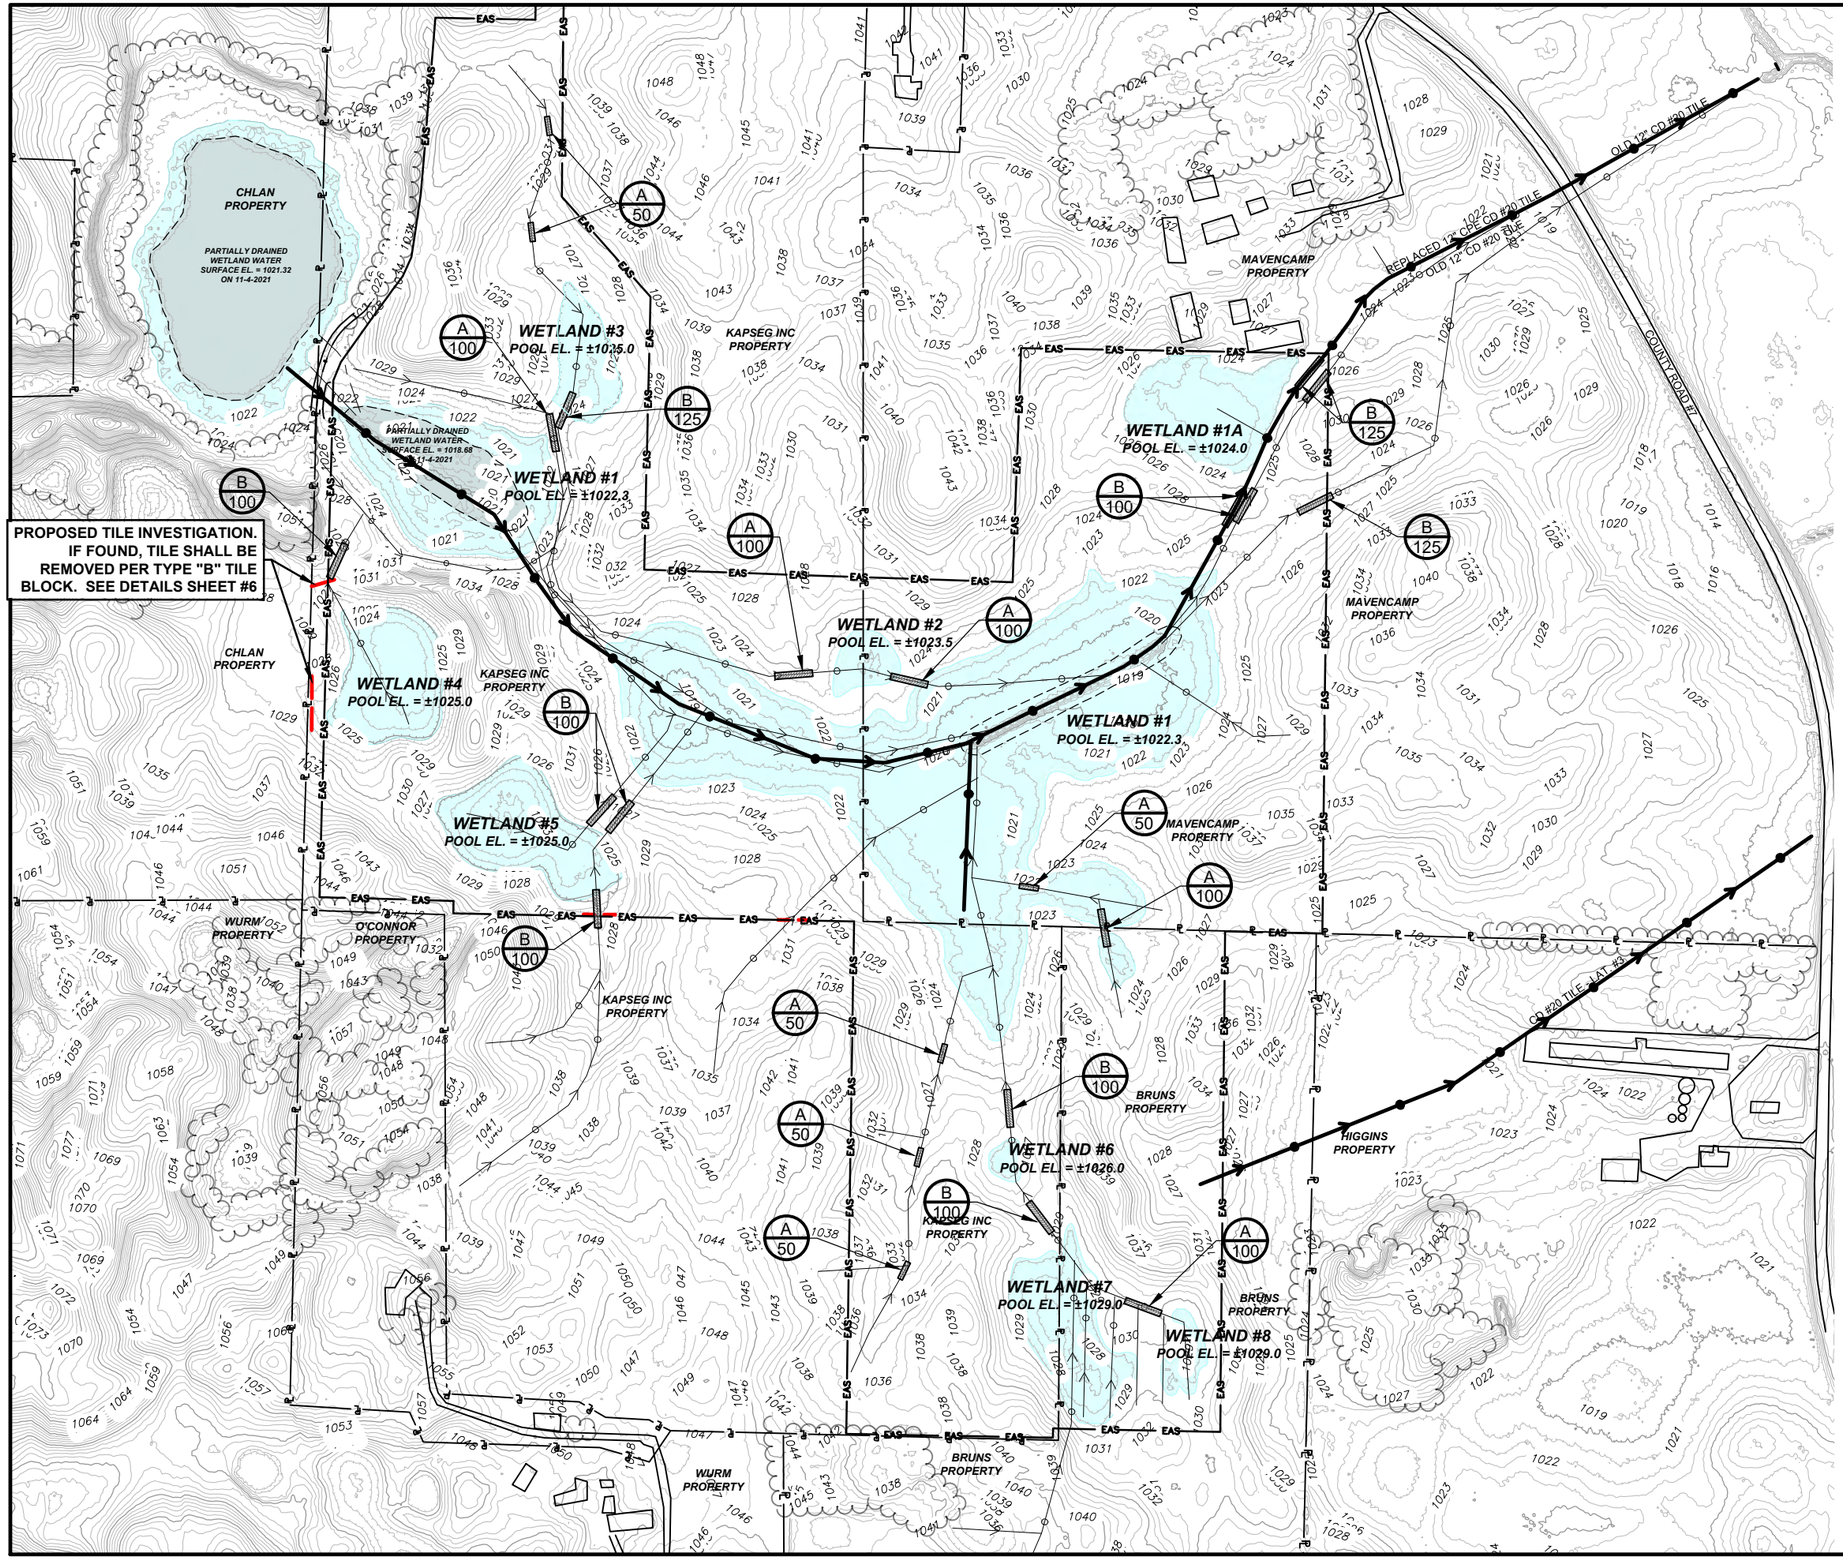

LEGEND

- EXISTING PUBLIC TILE
- EXISTING PRIVATE TILE
- APPROXIMATE PROPERTY LINE
- PROPOSED PRIVATE TILE
- CONSERVATION EASEMENT
- PROPOSED POOL
- PROPOSED TILE BREAK (TYPE / LENGTH)

0 400 800
SCALE (IN FEET)

I HEREBY CERTIFY THAT THIS PLAN, SPECIFICATION, OR REPORT WAS PREPARED BY ME OR UNDER MY DIRECT SUPERVISION AND THAT I AM A DULY LICENSED PROFESSIONAL ENGINEER UNDER THE LAWS OF THE STATE OF MINNESOTA.

THOMAS A. WENZEL — DATE: 3/1/2023 — LIC. NO. 22148

BWSR


CORRINA - WRIGHT COUNTY
WETLAND BANKING RESTORATION
PROPOSED TILE BLOCK LOCATIONS

PROJECT #: 2021-204


SHEET NO. 5 OF 25

PLOT DATE: 3/1/2023 7:58 AM \\edc1adminfs01\bwsr\Home\jluniewski\Desktop\New Banking Projects\2021-204 - Corinna\2021-204\2021-204 Design pool 1022.3.dwg


TILE REMOVAL DETAILS/ REQUIREMENTS

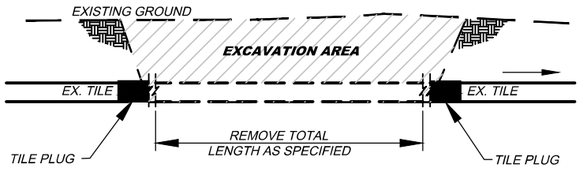


TYPICAL
NOT TO SCALE

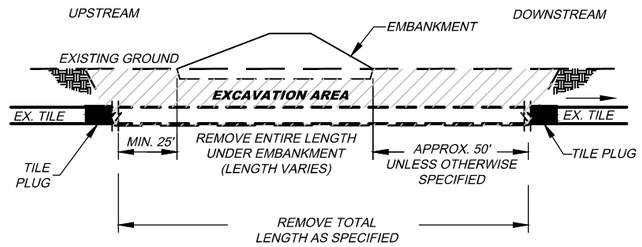

UNDER EMBANKMENTS
NOT TO SCALE

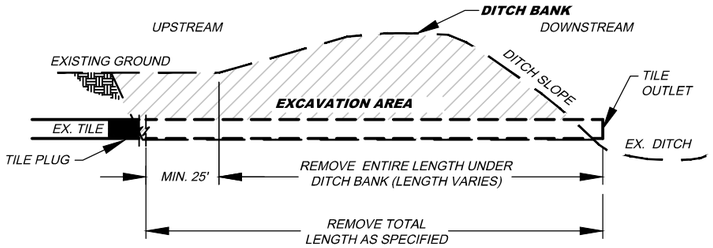

AT OUTLET LOCATIONS
NOT TO SCALE

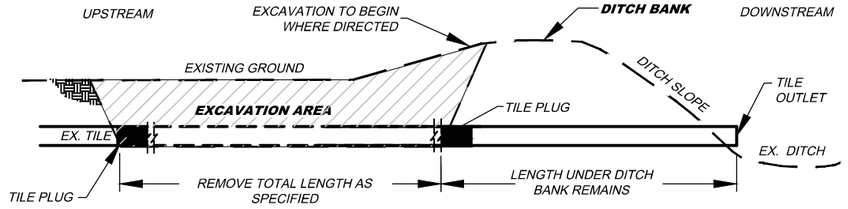


AT OUTLET LOCATIONS WHERE DIRECTED TO NOT DISTURB DITCH BANK
NOT TO SCALE

TILE REMOVAL TRENCH CONSTRUCTION REQUIREMENTS

TYPE A

PURPOSE: TYPE 'A' TILE REMOVAL TRENCH SHALL BE USED IN LOCATIONS WHERE COMPACTION IS NOT CRITICAL. THIS INCLUDES AREAS THAT WILL NOT HAVE CONCENTRATED FLOWS ACROSS THE SURFACE OF THE COMPLETED TILE BLOCK.

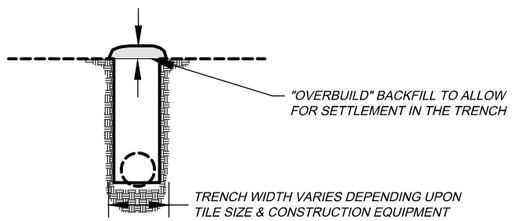

NOT TO SCALE


AT LOCATION OF TILE BLOCKS, A SLOPED OR BENCHED TRENCH EXCAVATION MAY ME NECESSARY TO SAFELY PLUG TILE.

THE TRENCH SHALL BE BACKFILLED USING PREVIOUSLY EXCAVATED SOILS.

BACKFILL AND COMPACT IN 12 INCH LIFTS USING BUCKET COMPACTION OR OTHER SUITABLE METHODS, AS ALLOWED.

TYPE B

PURPOSE: TYPE 'B' TILE REMOVAL TRENCH SHALL BE USED IN LOCATIONS WHERE COMPACTION IS CRITICAL. THIS INCLUDES UNDER CONSTRUCTED EARTHFILLS/EMBANKMENTS, AREAS WHERE SURFACE FLOWS MAY OCCUR ACROSS SURFACE OF COMPLETED TILE BLOCK (EXAMPLE: SPILLWAYS) OR OTHER AREAS WHERE EXCESS TRENCH SETTLEMENT IS OF CONCERN.

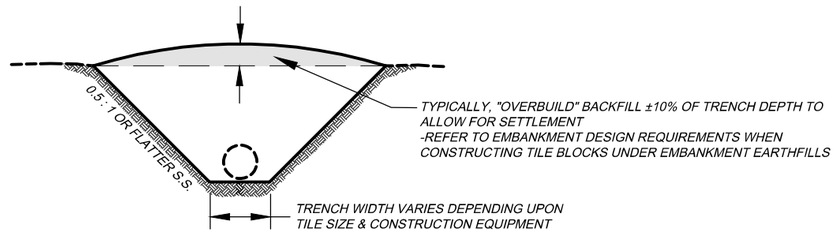

NOT TO SCALE

• THE TRENCH SHALL BE BACKFILLED WITH THE MOST SUITABLE MATERIAL AVAILABLE IN LIFTS NOT TO EXCEED 12 INCHES BEFORE COMPACTION. COMPACT EACH LIFT TO A DENSITY EQUAL TO THAT OF THE SURROUNDING UNDISTURBED SOIL. TO ACHIEVE THE REQUIRED COMPACTION DENSITY, COMPACT SOIL IN LIFTS UP TO THE ORIGINAL GROUND SURFACE USING A JUMPING JACK, SHEEPSFOOT ROLLER OR SIMILAR MECHANICAL COMPACTION EQUIPMENT (BUCKET TAMPING WILL NOT BE ALLOWED).

• THE SMALL AMOUNT OF ADDITIONAL MATERIAL NEEDED FOR REQUIRED OVERBUILD CAN BE LIGHTLY COMPACTED WITH TRACKED EQUIPMENT TO ENABLE SUITABLE VEGETATION ESTABLISHMENT.

TILE BLOCK / REMOVAL TABLE

TILE BLOCK CONSTRUCTION TYPE	NO. OF BLOCKS REQUIRED	TOTAL LINEAR FEET OF TILE TO BE REMOVED
A	11	800
B	12	1,300

DESIGN PLAN IDENTIFICATION

TILE BLOCK / REMOVAL LOCATION AND DESIGN WILL BE SPECIFIED ON PLAN VIEW WITH THIS REFERENCED CALL-OUT:

A / 100 = ***EXAMPLE: CONSTRUCT TYPE "A"REMOVAL TRENCH AND REMOVE / BLOCK 100 FEET OF EXISTING DRAIN TILE***

CONSTRUCTION REQUIREMENTS

SHOULD UNEXPECTED DRAIN TILE (NOT SHOWN ON PLAN DRAWINGS) BE DISCOVERED DURING CONSTRUCTION THE PROJECT ENGINEER SHALL BE CONTACTED FOR APPROPRIATE COURSE OF ACTION FOR THE TILE BLOCK.

TILE REMOVAL (EXCAVATION):

• THE WORK SHALL INCLUDE ALL LABOR, MATERIALS, AND EQUIPMENT REQUIRED TO COMPLETE THE EXCAVATION AND REMOVAL OF ALL IDENTIFIED TILE DRAINAGE SYSTEMS.

• IDENTIFIED DRAINAGE TILE SHALL BE EXCAVATED AND REMOVED AS REQUIRED BY THE DRAWINGS, AS STAKED, OR AS OTHERWISE SPECIFIED BY THE ENGINEER.

• REFER TO BWSR SPECIFICATION 2.260 "TILE DRAINAGE SYSTEM BLOCKS" FOR ADDITIONAL INFORMATION AND REQUIREMENTS FOR PLUGGING THE TILE ENDS AND BACKFILLING THE EXCAVATED TRENCH.

I HEREBY CERTIFY THAT THIS PLAN, SPECIFICATION, OR REPORT WAS PREPARED BY ME OR UNDER MY DIRECT SUPERVISION AND THAT I AM A DULY LICENSED PROFESSIONAL ENGINEER UNDER THE LAWS OF THE STATE OF MINNESOTA.

THOMAS A. WENZEL LIC. NO. 22148

DATE: 3/1/2023

BWSR


CORRINA - WRIGHT COUNTY
WETLAND BANKING RESTORATION
TILE BLOCK DETAILS

PROJECT #:
2021-204

SHEET NO.
6 OF 25

PLOT DATE: 3/1/2023 7:59 AM \\edc1adminfs01\bwsr\Home\jluniewski\Desktop\New Banking Projects\2021-204 - Corinna\2021-204\2021-204 Design pool 1022.3.dwg

EMBANKMENT CONSTRUCTION REQUIREMENTS

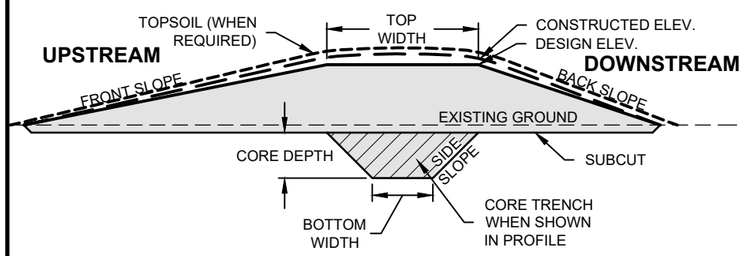

EMBANKMENT DETAIL

NOT TO SCALE


SUBCUT DIMENSIONS SHOWN ON EMBANKMENT PROFILE ARE MINIMUMS. THE SUBCUT DEPTH MAY NEED TO BE INCREASED BASED ON SITE AND SOIL CONDITIONS. ENGINEER MAY DIRECT WHEN TO EXCAVATE TO DIFFERENT DEPTHS THAN SHOWN.

THE FILL VOLUME SHOWN FOR AN EMBANKMENT INCLUDES QUANTITIES FOR SUBCUT AND SETTLEMENT ALLOWANCE.

PLACE ±4 INCHES OF STRIPPED TOPSOIL ON THE ENTIRE EMBANKMENT SURFACE AFTER CONSTRUCTED ELEVATION IS ACHIEVED. TOPSOIL MATERIAL USED SHALL BE SUITABLE FOR VEGETATION ESTABLISHMENT.

WHEN REQUIRED ON EMBANKMENT PROFILE, CORE TRENCH DEPTHS MAY VARY BASED ON SITE AND SOIL CONDITIONS. ENGINEER MAY DIRECT WHEN TO EXCAVATE TO DIFFERENT DEPTHS THAN SHOWN.

DETERMINING CONSTRUCTED ELEVATION

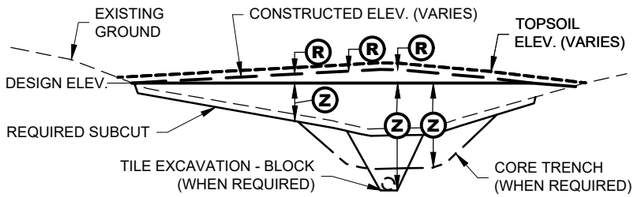


CONSTRUCTED ELEVATION INCLUDES REQUIRED AMOUNT OF OVERBUILD ADDED TO DESIGN ELEVATION TO ACCOUNT FOR EXPECTED SETTLEMENT.

Ⓩ - TOTAL FILL HEIGHT (DESIGN ELEVATION - SUBGRADE ELEVATION)

Ⓡ - SETTLEMENT AMOUNT (OVERBUILD) = Ⓩ x SETTLEMENT % (PER PLAN)


NOTE: THE FIGURE PROVIDED ILLUSTRATES THIS FOR A CONSTRUCTED EMBANKMENT, HOWEVER, THIS REQUIREMENT FOR OVERBUILD APPLIES TO ALL CONSTRUCTED FILLS. TOPSOIL NOT TO BE INCLUDED IN CONSTRUCTED ELEVATION.

SPILLWAY CONSTRUCTION REQUIREMENTS

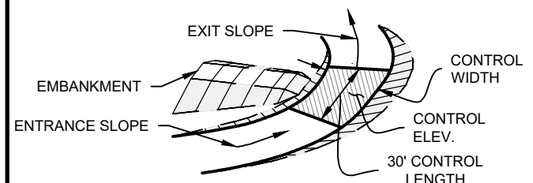

ISOMETRIC VIEW SPILLWAY

NOT TO SCALE

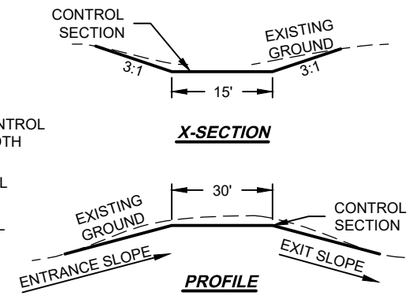

SPILLWAY DETAIL


NOT TO SCALE


ENTRANCE AND EXIT SLOPES SHALL BE EXCAVATED / GRADED TO ENSURE POSITIVE DRAINAGE IN AND OUT OF SPILLWAY CONTROL SECTION.

ELEVATION AND WIDTH OF CONTROL SECTION SHALL BE AS SHOWN ON PLAN VIEW AND/OR ASSOCIATED EMBANKMENT PROFILE

THE ABILITY TO ESTABLISH QUALITY VEGETATION WITHIN THE CONSTRUCTED SPILLWAY SECTION WILL BE CRITICAL TO THE SPILLWAY'S FUNCTION. WHEN SPILLWAY EXCAVATION RESULTS IN A CONDITION THAT IS UNSUITABLE FOR VEGETATION ESTABLISHMENT, OVER EXCAVATE AS DIRECTED OR NECESSARY TO PROVIDE SUITABLE SUBSTRATE FOR VEGETATION ESTABLISHMENT. (TYPICALLY 4"-6" TOPSOIL)


FINISHED SURFACE SHALL BE REASONABLY SMOOTH AND ACHIEVE / MEET CONTROL ELEVATION SHOWN ABOVE PRIOR TO SEEDING.

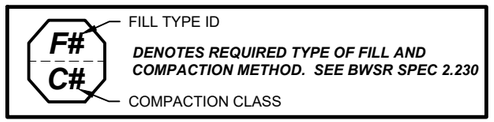

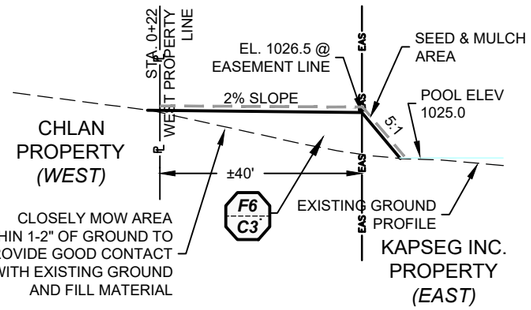


TYPICAL X-SECTION OF PROPOSED FILL WEST OF WETLAND #4

NOT TO SCALE

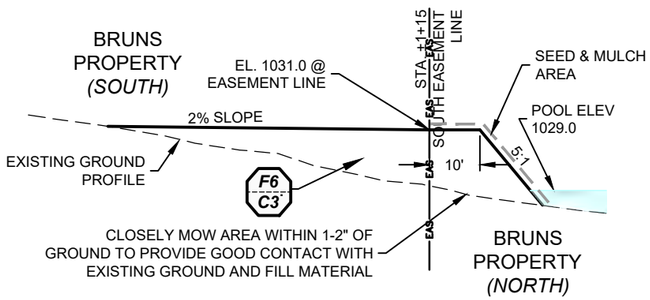

TYPICAL X-SECTION OF PROPOSED FILL SOUTH OF WETLAND #7

SCALE 1" = 30'

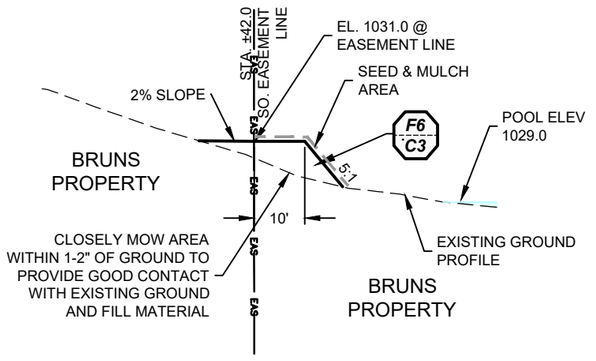

TYPICAL X-SECTION OF PROPOSED FILL EAST OF WETLAND #8

NOT TO SCALE

I HEREBY CERTIFY THAT THIS PLAN, SPECIFICATION, OR REPORT WAS PREPARED BY ME OR UNDER MY DIRECT SUPERVISION AND THAT I AM A DULY LICENSED PROFESSIONAL ENGINEER UNDER THE LAWS OF THE STATE OF MINNESOTA.

THOMAS A. WENZEL — LIC. NO. 22148 — DATE: 3/1/2023

BWSR

CORRINA - WRIGHT COUNTY

WETLAND BANKING RESTORATION

EMBANKMENT - SPILLWAY AND FILL DETAILS

PROJECT #: **2021-204**

SHEET NO. **7** OF 25

PLOT DATE: 3/1/2023 7:59 AM \\edc1adminfs01\bwsr\Home\jluniewski\Desktop\New Banking Projects\2021-204 - Corinna\2021-204\2021-204 Design pool 1022.3.dwg

SCRAPE / SEDIMENT REMOVAL MATERIAL PLACEMENT LOCATION

SCRAPE ID #	SCRAPE TYPE	RANDOM FILL	BERM / EMBANKMENT	DITCH FILL	SALVAGE TOPSOIL	ADJACENT UPLANDS
1	B	WEST OF WETLAND #4				
2	A	NORTH WETLAND 1A				
3	A	SOUTH OF WETLAND #7, EAST OF WETLAND #8				

* FILL IN THE TABLE WITH EITHER AN "X" AND/OR THE MATERIAL PLACEMENT DESCRIPTION AND/OR SHEET # FOR THE LOCATION OF THE EXCAVATED MATERIAL PLACEMENT. THE LOCATION OF THE MATERIAL PLACEMENT MAY VARY AND MAY BE PLACED IN MORE THAN ONE LOCATION. IF THERE ARE NO CELLS FILLED IN, THEN THE EXCAVATED MATERIAL SHALL BE PLACED ON ADJACENT UPLANDS OR AS OTHERWISE DIRECTED BY ENGINEER

SCRAPE / SEDIMENT REMOVAL DESIGN TABLE

Ⓐ APPROXIMATE LENGTH (FEET)	Ⓑ APPROXIMATE LENGTH (FEET)	Ⓒ APPROXIMATE EXCAVATION DEPTH (FEET)	Ⓓ APPROXIMATE SIDE SLOPE (FEET)	ESTIMATED EXCAVATED QUANTITY (C.Y.)
115	58	1.5	8	211
155	78	1.5	8	415
205	103	1.5	8	768

* THE LENGTHS, DEPTHS, AND SLOPES PROVIDED ARE AVERAGES. DIMENSIONS MAY VARY. (SEE CONSTRUCTION REQUIREMENTS BELOW).

MATERIAL PLACEMENT REQUIREMENTS


MATERIAL PLACEMENT:
CONTRACTOR SHALL PLACE EXCAVATED MATERIAL IN LOCATIONS AS SHOWN IN MATERIAL PLACEMENT TABLE, DRAWINGS, OR AS OTHERWISE DIRECTED BY ENGINEER.

LOCATION	DESCRIPTION
RANDOM FILL	PLACEMENT OF EXCAVATED MATERIAL FOR RANDOM FILL SHALL BE WELL GRADED TO DIMENSIONS SHOWN IN DRAWINGS OR OTHERWISE DIRECTED BY ENGINEER.
BERM / EMBANKMENT	PLACEMENT OF EXCAVATED MATERIAL FOR BERM SHALL BE TO DIMENSIONS AND COMPACTION REQUIREMENTS SHOWN IN DRAWINGS OR OTHERWISE DIRECTED BY ENGINEER.
DITCH FILL	PLACEMENT OF EXCAVATED MATERIAL FOR DITCH FILL SHALL BE TO DIMENSIONS SHOWN IN DRAWINGS OR OTHERWISE DIRECTED BY ENGINEER.
SALVAGE TOPSOIL	TOPSOIL IS TO BE STRIPPED, STOCK PILED, AND THEN PLACED / GRADED BACK INTO THE EXCAVATED SCRAPE AREA. TOPSOIL STRIPPING DEPTHS SHALL BE 4 TO 6 INCHES UNLESS OTHERWISE DIRECTED BY ENGINEER.
ADJACENT UPLANDS	ANY EXCESS EXCAVATED MATERIALS SHALL BE PLACED ON ADJACENT UPLANDS SHALL BE WELL GRADED, AND CONFORM TO EXISTING TOPOGRAPHY, UNLESS OTHERWISE DIRECTED BY ENGINEER.

CONSTRUCTION REQUIREMENTS


WETLAND SCRAPE / SEDIMENT REMOVAL:
- THE PROJECT ENGINEER OR THE ENGINEER'S REPRESENTATIVE MAY CHANGE THE DEPTH, SLOPE, SHAPE, SIZE, OR LOCATION OF THE EXCAVATION AT THEIR DISCRETION.
- THE FINISHED SHAPE OF THE EXCAVATION SHALL BE IRREGULAR AS SHOWN.
- THE FINISHED SURFACE OF THE EXCAVATION SHALL BE ROUGH (NOT GRADED SMOOTH).

FINAL QUANTITIES AND PAYMENT:
- EXCAVATION QUANTITIES WILL BE FIELD VERIFIED / MEASURED FOR PAYMENT UPON COMPLETION OF THE EXCAVATION. PLACEMENT REQUIREMENTS (LOCATION) SHALL BE INCIDENTAL TO SCRAPE / SEDIMENT REMOVAL.
- THE VOLUME (C.Y.) SHOWN FOR EACH EXCAVATION IS THE MAXIMUM QUANTITY ALLOWABLE FOR PAYMENT WITHOUT PRIOR APPROVAL FOR AN INCREASE FROM THE ENGINEER.
- UNLESS OTHERWISE SPECIFIED THE PLACEMENT OF ALL EXCAVATED MATERIALS SHALL BE INCIDENTAL TO THE COST OF THE EXCAVATION (I.E., NOT A PAY ITEM).

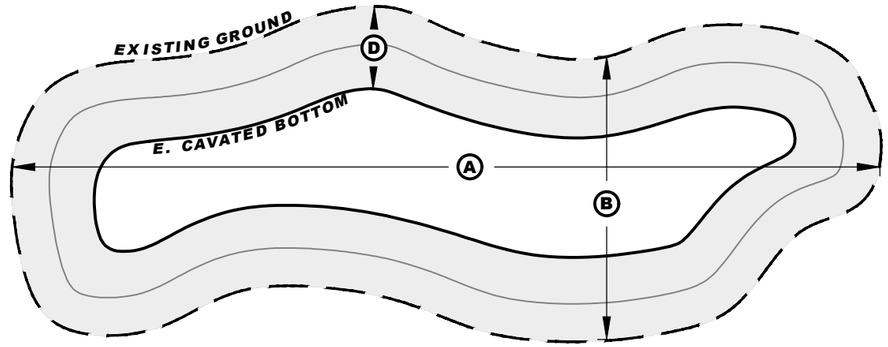


PLANVIEW OF SCRAPE / SEDIMENT REMOVAL

NOT TO SCALE

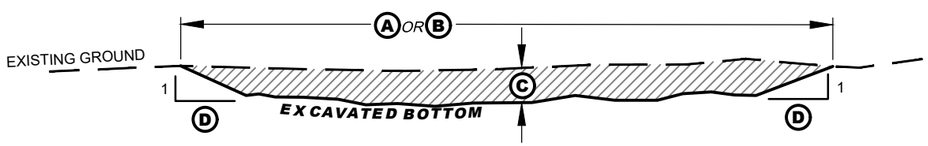

SECTION OF TYPE A SCRAPE / SEDIMENT REMOVAL

NOT TO SCALE

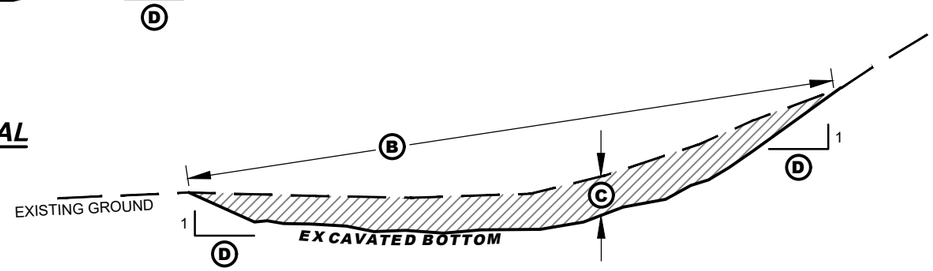

SECTION OF TYPE B SCRAPE / SEDIMENT REMOVAL

NOT TO SCALE

I HEREBY CERTIFY THAT THIS PLAN, SPECIFICATION, OR REPORT WAS PREPARED BY ME OR UNDER MY DIRECT SUPERVISION AND THAT I AM A DULY LICENSED PROFESSIONAL ENGINEER UNDER THE LAWS OF THE STATE OF MINNESOTA.

THOMAS A. WENZEL DATE: 3/1/2023 LIC. NO. 22148

BWSR

CORRINA - WRIGHT COUNTY
WETLAND BANKING RESTORATION
SCRAPE DETAILS

PROJECT #: 2021-204

SHEET NO. 8 OF 25


PLOT DATE: 3/1/2023 8:00 AM \\edc1adminfs01\bwsr\Home\jluniewski\Desktop\New Banking Projects\2021-204 - Corinna\2021-204\2021-204 Design pool 1022.3.dwg

SERIES 100 BEDDING DETAILS

PURPOSE: *SERIES 100 BEDDING DETAILS ARE FOR THE GENERAL INSTALLATION OF CORRUGATED HDPE PIPE AND AGRICULTURAL DRAINAGE TILE.*

1. THE VARIOUS SHAPED BOTTOM TRENCHES SHALL BE FORMED USING SPECIFIC PLOW ATTACHMENTS. FOR ROUNDED OR TRAPEZOIDAL SHAPES, THE PIPE SHALL REST ON THE TRENCH BOTTOM. THE TRENCH SIDES SHALL FIT THE DIMENSIONS OF THE PIPE AS CLOSE AS POSSIBLE, WITH A MAXIMUM GAP OF LESS THAN 1" ON EITHER SIDE OF THE PIPE.
2. SPOON TRENCH SHALL BE CUT HALF-CIRCLE TO A DEPTH SUCH THAT THE TOP OF THE SPOONED TRENCH BOTTOM EXTENDS TO PIPE SPRINGLINE, OR HIGHER. THE ROUNDED TRENCH BOTTOM SHOULD FIT THE PIPE DIMENSIONS AS CLOSE AS POSSIBLE, WITH A MAXIMUM GAP OF 1" ALLOWED ON EITHER SIDE OF THE PIPE.
3. PRIOR TO SETTING PIPE, PLACE 4"-6" OF LOOSE FRIABLE SOILS IN THE TRENCH BOTTOM AS BEDDING.
4. THE INITIAL BACKFILL SHALL CONSIST OF LOOSE EXCAVATED TRENCH MATERIAL PLACED IN 3"-4" LIFTS AND HAND OR MECHANICALLY TAMPED AROUND THE PIPE.


   SPECIAL CARE MUST BE TAKEN TO COMPLETELY FILL AND COMPACT THE INITIAL BACKFILL UNDER THE LOWER HALF OF THE PIPE.

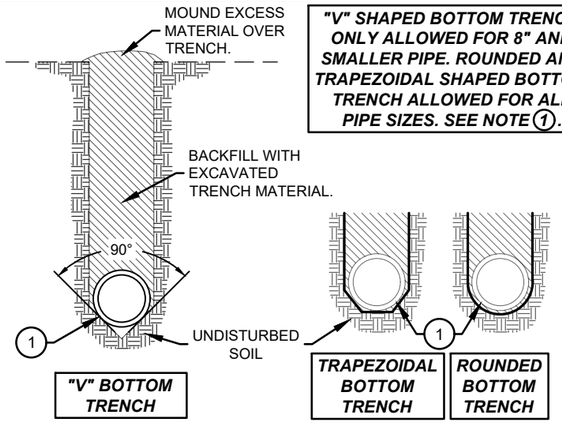

"V" SHAPED BOTTOM TRENCH ONLY ALLOWED FOR 8" AND SMALLER PIPE. ROUNDED AND TRAPEZOIDAL SHAPED BOTTOM TRENCH ALLOWED FOR ALL PIPE SIZES. SEE NOTE (1).


BEDDING DETAIL - 101

NOT TO SCALE

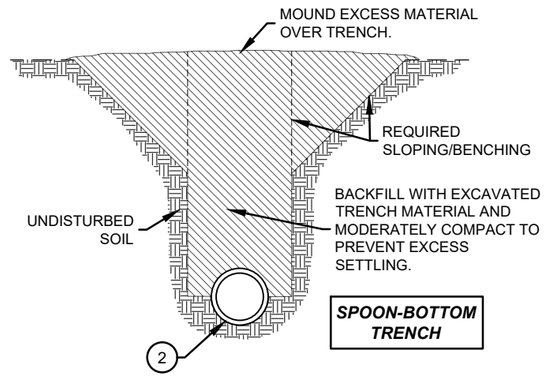

BEDDING DETAIL - 102

NOT TO SCALE

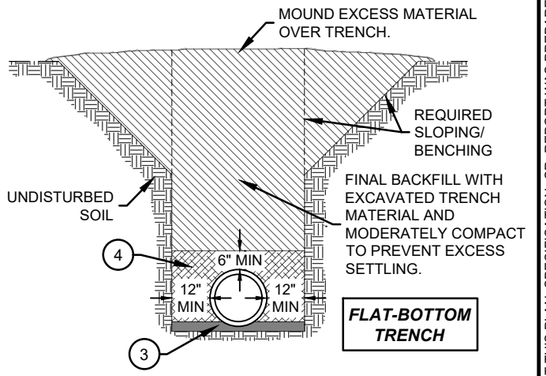

BEDDING DETAIL - 103

NOT TO SCALE

I HEREBY CERTIFY THAT THIS PLAN, SPECIFICATION, OR REPORT WAS PREPARED BY ME OR UNDER MY DIRECT SUPERVISION AND THAT I AM A DULY LICENSED PROFESSIONAL ENGINEER UNDER THE LAWS OF THE STATE OF MINNESOTA.

THOMAS A. WENZEL — LIC. NO. 22148 — DATE: 3/1/2023

SERIES 200 BEDDING DETAILS

PURPOSE: *SERIES 200 BEDDING DETAILS ARE FOR DEEPER INSTALLATION, OR WHERE OTHERWISE REQUIRED, OF CORRUGATED HDPE PIPE AND AGRICULTURAL DRAINAGE TILE.*


SEE TABLE BELOW FOR *APPROVED MATERIALS FOR BEDDING AND INITIAL BACKFILL*

1. SPOON TRENCH SHALL BE CUT HALF-CIRCLE TO A DEPTH SUCH THAT THE TOP OF THE SPOONED TRENCH BOTTOM EXTENDS TO PIPE SPRINGLINE, OR HIGHER. THE ROUNDED TRENCH BOTTOM SHOULD FIT THE PIPE DIMENSIONS AS CLOSE AS POSSIBLE, WITH A MAXIMUM GAP OF 1" ALLOWED ON EITHER SIDE OF THE PIPE.
2. PRIOR TO SETTING PIPE, PLACE 4"-6" OF LOOSE APPROVED BEDDING MATERIAL IN THE TRENCH BOTTOM TO ALLOW FILLING OF BOTTOM VALLEYS OF THE PIPE AND TO ENSURE NO VOIDS EXIST WITHIN BEDDING ENVELOPE.
3. CAREFULLY LOAD THE PIPE PRIOR TO PLACING INITIAL BACKFILL. SPECIAL CARE MUST BE TAKEN TO FIRST COMPACT BEDDING (CLASS II ONLY) AND THEN TO KNIFE IN AND COMPLETELY FILL UNDER THE LOWER HALF OF THE PIPE WITH APPROVED INITIAL BACKFILL MATERIAL.
4. INITIAL BACKFILL USING CLASS I MATERIAL SHALL BE CAREFULLY DUMPED AROUND THE PIPE TO COMPLETELY FILL THE EMBEDMENT AREA AND REMOVE VOIDS.

   INITIAL BACKFILL USING CLASS II MATERIAL SHALL BE HAND OR MECHANICALLY COMPACTED IN 3"-4" LIFTS.


APPROVED MATERIALS FOR BEDDING AND INITIAL BACKFILL

SOIL CLASSIFICATION				SOIL DESCRIPTION
ASTM D2321	SIDD SOIL	AASHTO M 145	ASTM D2487	
Class I	-	-	-	GRADED OR CRUSHED STONE, CRUSH GRAVEL
Class II	Category 1	A-1, A-3	GW, GP SW, SP	WELL-GRADED SAND, GRAVELS, AND GRAVEL/SANDMIXTURES; POORLY GRADED SAND, GRAVELS AND GRAVEL/SAND MIXTURE; LITTLE OR NO FINES.

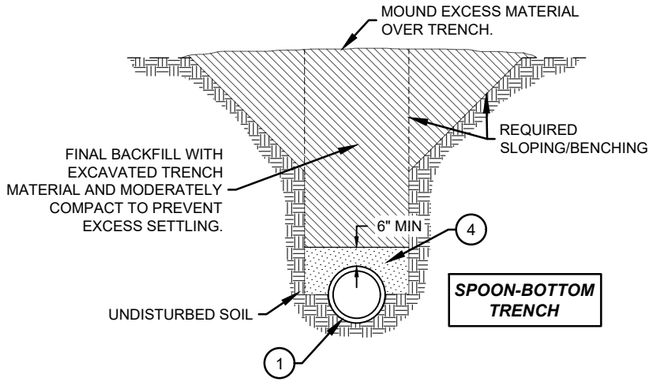

BEDDING DETAIL - 201

NOT TO SCALE

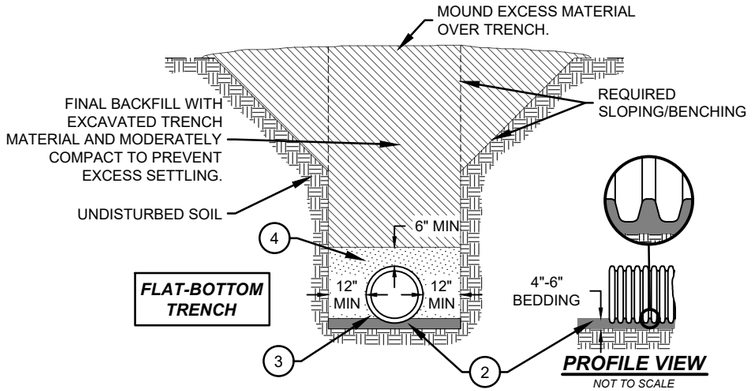

BEDDING DETAIL - 202

NOT TO SCALE

PROFILE VIEW

NOT TO SCALE

CORRINA - WRIGHT COUNTY
WETLAND BANKING RESTORATION
PIPE BEDDING DETAILS

PROJECT #: **2021-204**

SHEET NO. **9** OF 25

PLOT DATE: 3/1/2023 8:00 AM \\edc1adminfs01\bwsr\Home\jluniewski\Desktop\New Banking Projects\2021-204 - Corinna\2021-204\2021-204 Design pool 1022.3.dwg

BEDDING DETAILS 301 AND 302

PURPOSE: *FOR THE INSTALLATION OF* ***CORRUGATED*** *OUTER WALL PIPE REQUIRING COMPACTED FINE GRAINED SOILS AS BACKFILL FOR SEEPAGE CONTROL.*


1. PRIOR TO SETTING PIPE, PLACE 4"-6" OF LOOSE FRIABLE APPROVED SOILS (SEE BELOW) IN THE TRENCH BOTTOM AS BEDDING TO ALLOW FILLING OF BOTTOM VALLEYS OF THE PIPE AND TO ENSURE NO VOIDS EXIST WITHIN BEDDING ENVELOPE.
2. CAREFULLY LOAD THE PIPE PRIOR TO COMPLETELY BACKFILLING AND COMPACTING APPROVED SOILS (SEE BELOW) UNDER THE LOWER HALF OF THE PIPE.
3. THE BEDDING AND INITIAL BACKFILL SHALL CONSIST OF APPROVED SOILS FOR BACKFILL (SEE BELOW) PLACED IN 3"-4" LIFTS AND HAND OR MECHANICALLY TAMPED.
4. FINAL BACKFILL WITH EXCAVATED TRENCH MATERIAL AND MODERATELY COMPACT TO PREVENT EXCESS SETTLING.

   UNLESS OTHERWISE SHOWN IN THE DRAWINGS, COMPACT BACKFILL TO A DENSITY EQUAL TO OR GREATER THAN THAT OF THE SURROUNDING UNDISTURBED SOIL.

APPROVED SOILS FOR BEDDING AND BACKFILL - BEDDING SERIES 300


UNLESS OTHERWISE IDENTIFIED/SHOWN IN THESE DRAWINGS, THE APPROVED SOILS TYPES FOR BACKFILL SHALL BE AS SHOWN BELOW.

SOIL CLASSIFICATION				SOIL DESCRIPTION
ASTM D2321	SIDD SOIL	AASHTO M 145	ASTM D2487	
Class III	Category 2	A-2-4, A-2-5, A-2-6, OR A-4 OR 1-6 SOILS WITH MORE THAN 30% RETAINED ON #200 SIEVE	GM, GC SM, SC ML, CL	SILTY OR CLAYEY GRAVELS, GRAVELS/SAND/SILT OR GRAVELS AND/CLAY MIXTURES, SILTY OR CLAYEY SANDS, SAND, CLAY OR SAND/SILT MIXTURES.
Class IV	Category 3	A-2-7 OR A-4 OR A-6 SOILS WITH 30% OR LESS RETAINED ON #200 SIEVE	ML CL	INORGANIC SILTS AND LOW TO MEDIUM PLASTICITY CLAYS; GRAVELLY, SANDY, OR SILTY CLAYS; SOME FINE SANDS.

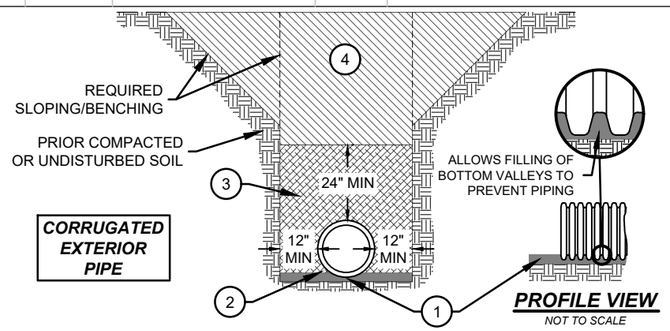

BEDDING DETAIL - 301

NOT TO SCALE

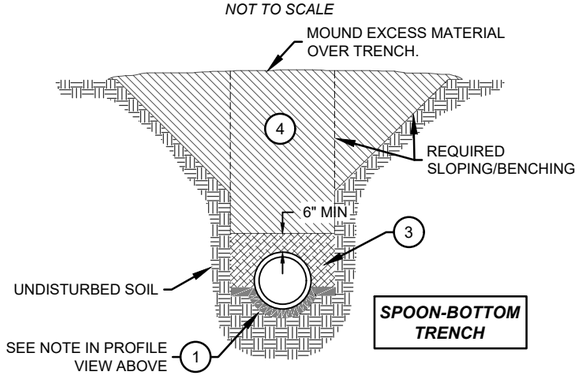

BEDDING DETAIL - 302

NOT TO SCALE

501 BEDDING DETAIL


PURPOSE: *FOR THE INSTALLATION OF DUAL WALL HDPE, HDPP PIPES THROUGH FIELD ROADS, APPROACHES, AND OTHER ROADS WITH AGGREGATE BASED BEDDING/BACKFILL.*

SEE TABLE BELOW FOR *APPROVED MATERIALS FOR BEDDING AND INITIAL BACKFILL*

1. PRIOR TO SETTING PIPE, PLACE 4"-6" OF LOOSE APPROVED BEDDING MATERIAL IN THE TRENCH BOTTOM TO ALLOW FILLING OF VOIDS BENEATH THE PIPE AND TO ENSURE NO VOIDS EXIST WITHIN BEDDING ENVELOPE.
2. CAREFULLY LOAD THE PIPE PRIOR TO PLACING INITIAL BACKFILL. SPECIAL CARE MUST BE TAKEN TO FIRST COMPACT BEDDING (CLASS II ONLY) AND THEN TO KNIFE IN AND COMPLETELY FILL UNDER THE LOWER HALF OF THE PIPE WITH APPROVED INITIAL BACKFILL MATERIAL.
3. INITIAL BACKFILL USING CLASS I OR II MATERIAL SHALL BE CAREFULLY PLACED AROUND THE PIPE IN 3-4" LIFTS AND COMPACTED USING MANUALLY DIRECTED POWER TAMPERS, VIBRATING PLATE COMPACTORS, OR EQUIVALENT.
4. COMPACT BACKFILL IN 4-6" LIFTS USING MANUALLY DIRECTED POWER TAMPERS, VIBRATING PLATE COMPACTORS, OR EQUIVALENT FOR A DEPTH OF AT LEAST 24" ABOVE THE TOP OF THE PIPE. REMAINING BACKFILL SHALL BE INSTALLED AND COMPACTED IN ACCORDANCE WITH THE APPROPRIATE PIPE SPECIFICATION.


APPROVED MATERIALS FOR BEDDING AND INITIAL BACKFILL

SOIL CLASSIFICATION				SOIL DESCRIPTION
ASTM D2321	SIDD SOIL	AASHTO M 145	ASTM D2487	
Class I	-	-	-	GRADED OR CRUSHED STONE, CRUSH GRAVEL
Class II	Category 1	A-1, A-3	GW, GP SW, SP	WELL-GRADED SAND, GRAVELS, AND GRAVEL/SANDMIXTURES; POORLY GRADED SAND, GRAVELS AND GRAVEL/SAND MIXTURE; LITTLE OR NO FINES.

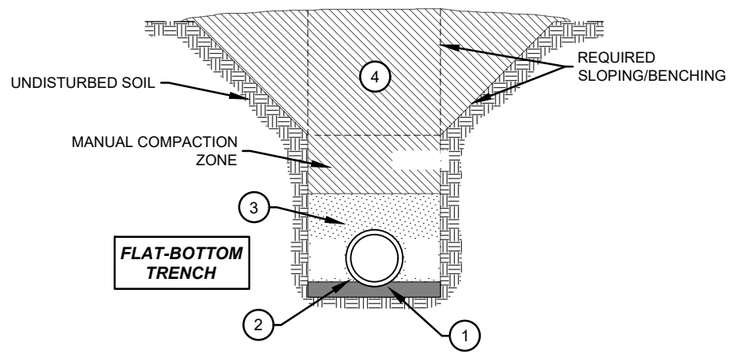

BEDDING DETAIL - 501

NOT TO SCALE

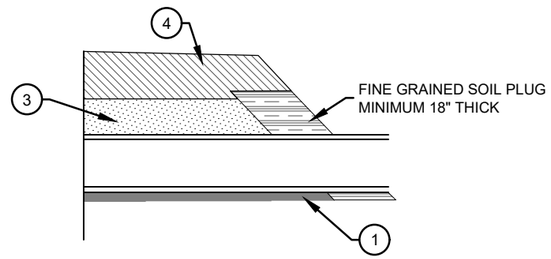

BEDDING 501 - END CAP PROFILE

NOT TO SCALE

I HEREBY CERTIFY THAT THIS PLAN, SPECIFICATION, OR REPORT WAS PREPARED BY ME OR UNDER MY DIRECT SUPERVISION AND THAT I AM A DULY LICENSED PROFESSIONAL ENGINEER UNDER THE LAWS OF THE STATE OF MINNESOTA.

THOMAS A. WENZEL — LIC. NO. 22148 — DATE: 3/1/2023

BWSR

CORRINA - WRIGHT COUNTY
WETLAND BANKING RESTORATION
PIPE BEDDING DETAILS

PROJECT #: **2021-204**

SHEET NO. **10** OF 25

PLOT DATE: 3/1/2023 8:01 AM \\edc1adminfs01\bwsr\Home\jluniewski\Desktop\New Banking Projects\2021-204 - Corinna\2021-204\2021-204 Design pool 1022.3.dwg

ADDITIONAL AREA FOR SEEDING & MULCHING, SEE DETAIL ON SHEET #12

TILE INTAKE - 6" PLAST.
TOP INTAKE ELEV. = 1022.21
INVERT ELEV. = 1018.39

MAVENCAMP PROPERTY

PROPOSED ACCESS MANHOLE @ STA. 10+91.25, SEE DETAILS SHEET #12 THRU 14

PROPOSED EMBANKMENT & SPILLWAY FOR WETLAND #1A, SEE DETAILS SHEETS #7 & 12

PROPOSED EARTHFILL TO EL. 1025.75, SEE DETAILS SHEET #12

WETLAND #1A
POOL EL. = ±1024.0

EMB BORROW

PROPOSED SCRAPE/SEDIMENT REMOVAL AREA #2, MATERIAL TO BE PLACED NORTH OF WETLAND 1A, SEE DETAILS SHEET #8

GRADE AREA TO ACOMMODATE 30' LONG X 30' WIDE SPILLWAY CONTROL SECTION AT EL. 1025.5

PROPOSED EAST EMBANKMENT FOR WETLAND #1, SEE DETAILS SHEET #12

MAVENCAMP PROPERTY

GRADE AREAS ALONG OPEN DITCH REACH AS DIRECTED. WORK DONE SHALL BE PAID BY THE HOUR

PROPOSED DOWNSTREAM INTAKE @ STA. 7+00, SEE DETAILS SHEET #15

TILE INFO - 15" RCP
TOP OF INLET ELEV. 1016.56
FLOWLINE ELEV. = 1015.11±

WETLAND #1
POOL EL. = ±1022.3

TILE INLET - 30" CMP
TOP OF INLET ELEV. 1017.91
FLOWLINE ELEV. = 1015.22

PROPOSED OUTLET STRUCTURE FOR WETLAND #1, SEE DETAILS SHEET #15 THRU 19

MAVENCAMP PROPERTY

0 100 200
SCALE (IN FEET)

ENLARGED VIEW OF WETLAND #1A & WETLAND #1

SCALE 1" =100'

I HEREBY CERTIFY THAT THIS PLAN, SPECIFICATION, OR REPORT WAS PREPARED BY ME OR UNDER MY DIRECT SUPERVISION AND THAT I AM A DULY LICENSED PROFESSIONAL ENGINEER UNDER THE LAWS OF THE STATE OF MINNESOTA.

THOMAS A. WENZEL DATE: 3/1/2023 LIC. NO. 22148

BWSR


CORRINA - WRIGHT COUNTY
WETLAND BANKING RESTORATION
ENLARGED PLAN VIEW FOR WETLAND 1 AND 1A

PROJECT #: 2021-204

SHEET NO. 11 OF 25


PLOT DATE: 3/1/2023 8:01 AM \\edc1adminfs01\bwsr\Home\jluniewski\Desktop\New Banking Projects\2021-204 - Corinna\2021-204\2021-204 Design pool 1022.3.dwg

EMBANKMENT 1A DESIGN	
TOP WIDTH	= 10 FT
FRONT SLOPE	= 5:1 (H:V)
BACK SLOPE	= 3:1 (H:V)
SETTLEMENT	= 10%
SUBCUT QTY	= 37 CY
FILL QTY	= 148 CY

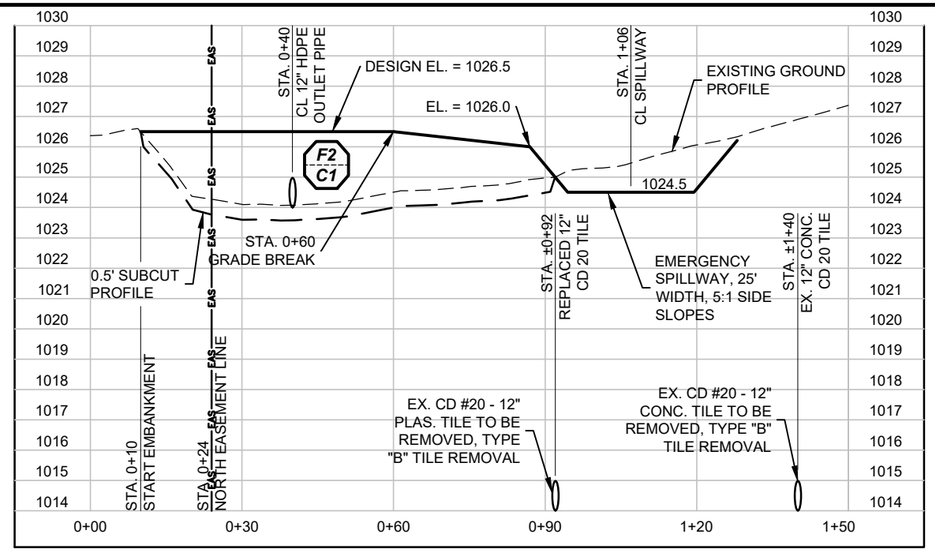


PROFILE ALONG CL OF PROPOSED NORTHEAST EMBANKMENT FOR WETLAND #1A

SCALE 1" = 30'

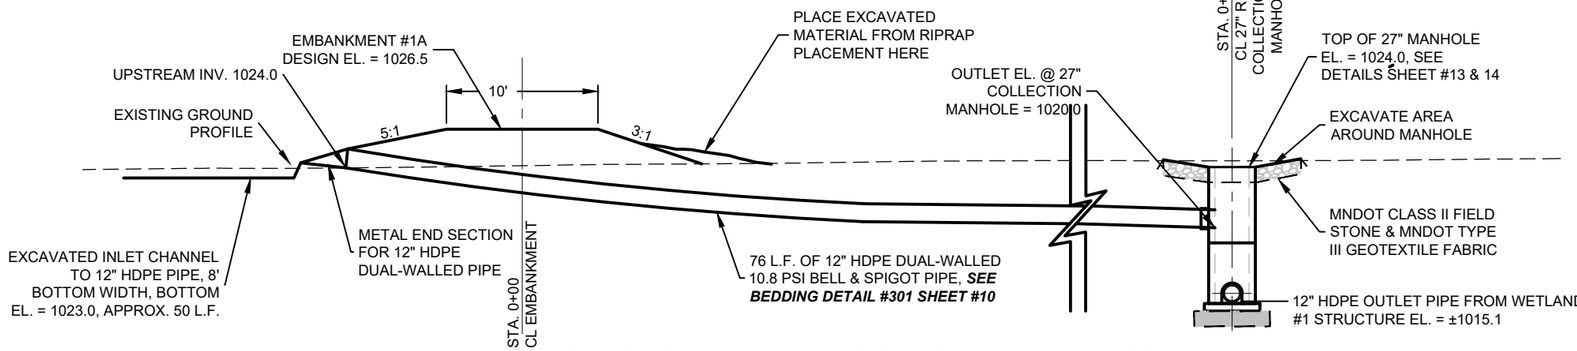

PROFILE ALONG CL OF PROPOSED 12" HDPE OUTLET PIPE FOR WETLAND #1A @ STA. 0+40


SCALE 1" =10'

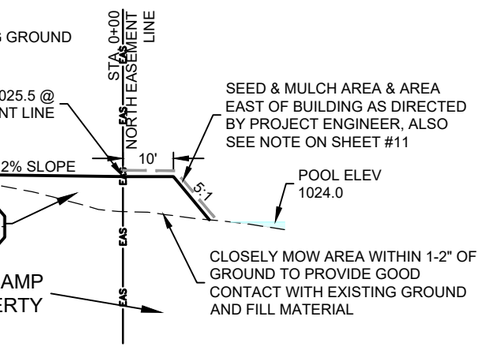

TYPICAL X-SECTION OF PROPOSED FILL NORTH OF WETLAND #1A


NOT TO SCALE

EMB. EAST WETLAND 1	
TOP WIDTH	= 10 FT
FRONT SLOPE	= 5:1 (H:V)
BACK SLOPE	= 3:1 (H:V)
SETTLEMENT	= 10%
SUBCUT QTY	= 111 CY
FILL QTY	= 465 CY

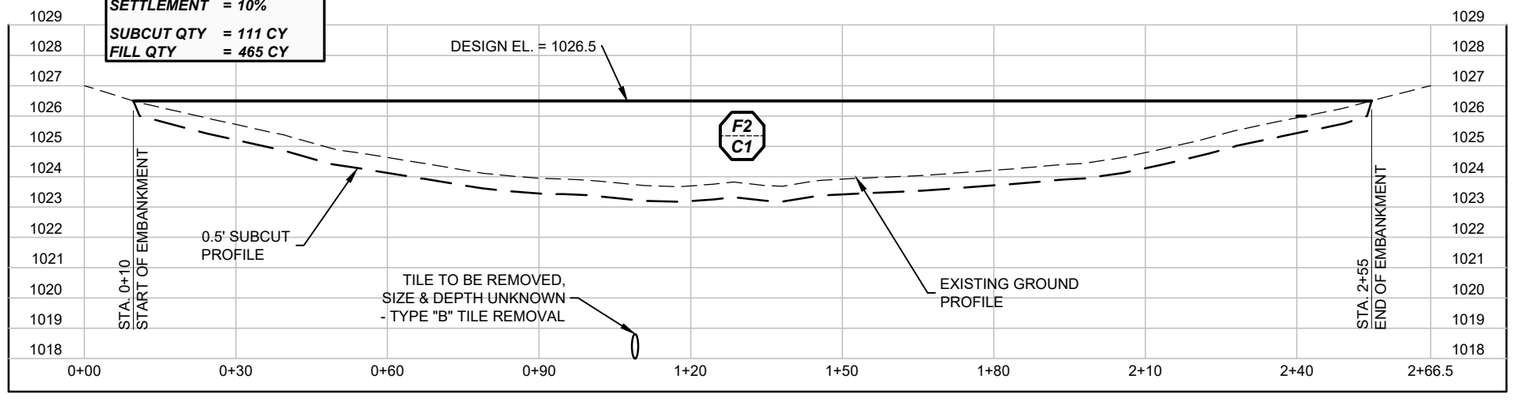

PROFILE ALONG CL OF PROPOSED EMBANKMENT EAST FOR WETLAND #1

SCALE 1" = 30'

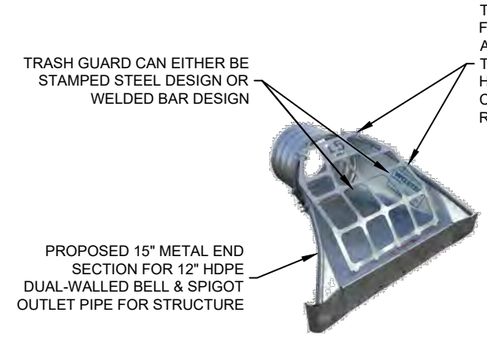

DETAIL OF TRASH GUARD FOR 15" METAL END SECTION

NOT TO SCALE

FABRICATION NOTES:

- GALVANIZED MATERIAL OR EQUIVALENT IS REQUIRED FOR RUST RESISTANCE
- TRASH GUARDS AVAILABLE FROM HAALA INDUSTRIES OR APPROVED EQUAL
- IF SUBSTITUTED PRODUCT IS TO BE USED, CONTRACTOR SHALL BE REQUIRED TO SUBMIT SHOP DRAWINGS

I HEREBY CERTIFY THAT THIS PLAN, SPECIFICATION, OR REPORT WAS PREPARED BY ME OR UNDER MY DIRECT SUPERVISION AND THAT I AM A DULY LICENSED PROFESSIONAL ENGINEER UNDER THE LAWS OF THE STATE OF MINNESOTA.

THOMAS A. WENZEL — DATE: 3/1/2023 — LIC. NO. 22148


BWSR

CORRINA - WRIGHT COUNTY
WETLAND BANKING RESTORATION

WETLAND 1 AND 1A DETAILS


PROJECT #: 2021-204

SHEET NO. 12 OF 25

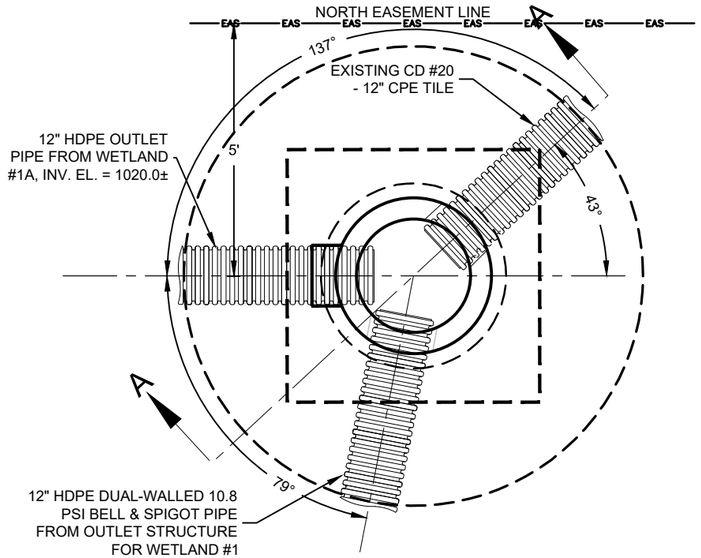


TOP VIEW OF 27" DIA. PRECAST CONCRETE COLLECTION MANHOLE (RIPRAP & COVER NOT SHOWN)

SCALE 1" = 3'

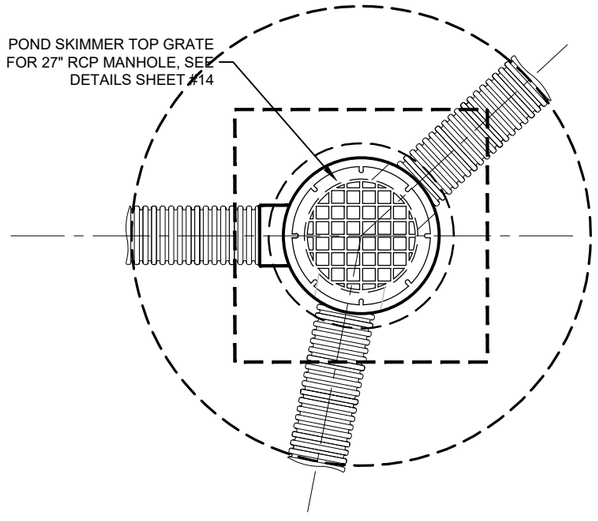


TOP VIEW W/TOP GRATE OF 27" DIA. PRECAST CONCRETE COLLECTION MANHOLE (RIPRAP NOT SHOWN)

SCALE 1" = 3'

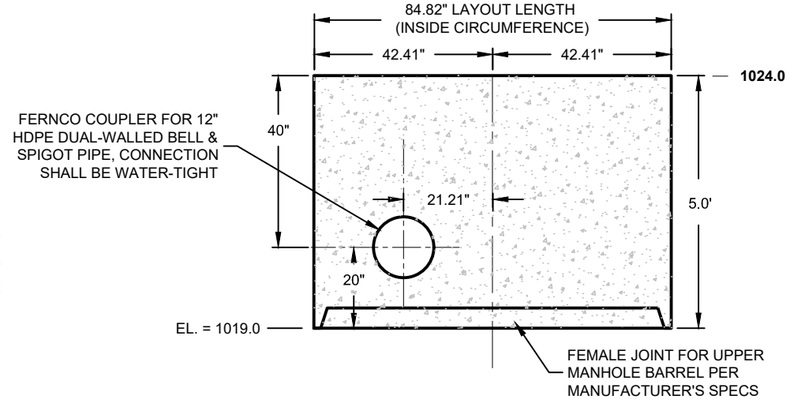


DETAILS OF OPENING IN UPPER BARREL OF 27" DIA. PRECAST CONCRETE COLLECTION MANHOLE

SCALE 1" = 3'

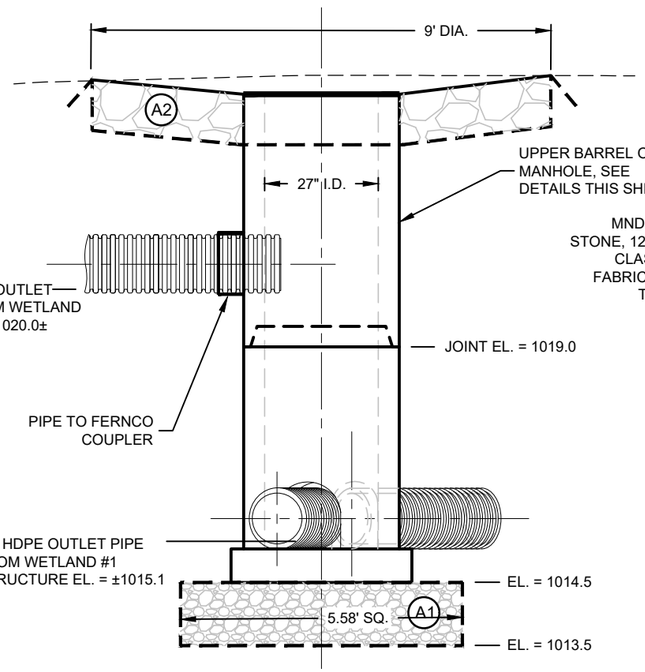


PLAN VIEW OF 27" DIA. PRECAST CONCRETE COLLECTION MANHOLE

SCALE 1" = 3'

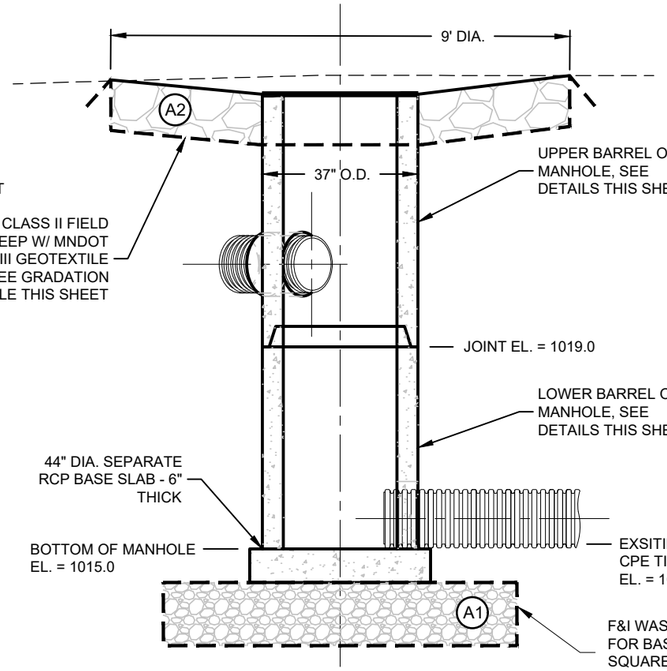

SECTION A-A OF 27" DIA. PRECAST CONCRETE COLLECTION MANHOLE

SCALE 1" = 3'

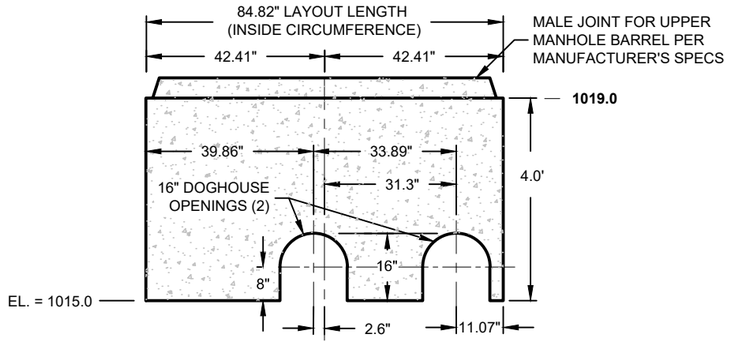

DETAILS OF OPENING IN LOWER BARREL OF 27" DIA. PRECAST CONCRETE COLLECTION MANHOLE

SCALE 1" = 3'

AGGREGATE GRADATION TABLE		
	AGGREGATE DIAMETER (INCHES) OR SIEVE SIZE	APPROX % OF TOTAL SIZE SMALLER THAN GIVEN SIZE
A1	1"	26 - 100
	3/4"	0 - 25
A2	12"	100
	9"	75
	6"	50
	2"	10
	MNDOT ANGULAR CLASS II ROCK RIPRAP	

I HEREBY CERTIFY THAT THIS PLAN, SPECIFICATION, OR REPORT WAS PREPARED BY ME OR UNDER MY DIRECT SUPERVISION AND THAT I AM A DULY LICENSED PROFESSIONAL ENGINEER UNDER THE LAWS OF THE STATE OF MINNESOTA.

THOMAS A. WENZEL | DATE: 3/1/2023 | LIC. NO. 22148

BWSR

CORRINA - WRIGHT COUNTY
WETLAND BANKING RESTORATION
WETLAND 1A COLLECTION MANHOLE DETAILS

PROJECT #: 2021-204

SHEET NO. 13 OF 25

PLOT DATE: 3/1/2023 8:03 AM \\edc1adminfs01\bwsr\Home\jluniewski\Desktop\New Banking Projects\2021-204 - Corinna\2021-204\2021-204 Design pool 1022.3.dwg

FINISH NOTE:

ALL STEEL ASSOCIATED WITH THE POND SKIMMER GRATE SHALL BE FINISHED TO PROTECT AGAINST CORROSION. FINISHING METHODS MAY INCLUDE GALVANIZED DIPPING (MNDOT SPEC. 3394, EDITION 2005), EPOXY ZINC-RICH COATING (MNDOT SPEC. 3520, EDITION 2005) POWDER WRINKLE COAT OR OTHER APPROVED METHOD. PRIOR TO FINISHING, ALL STEEL AND WELDED SURFACES SHALL BE CLEANED BY APPROVED METHODS, SEE ABOVE MNDOT SPECS. APPROVED VENDOR: HAALA INDUSTRIES, SLEEPY EYE MN. - WWW.HAALA.COM OR APPROVED EQUAL

STAINLESS STEEL ANCHOR BOLT NOTE:

1) THE CONTRACTOR SHALL FOLLOW STEPS LISTED BELOW WHEN INSTALLING STAINLESS STEEL ANCHOR BOLTS. THE COST OF SUCH SHALL BE CONSIDERED "INCIDENTAL" TO STRUCTURE.


2) ALL ANCHORS SHALL BE A304 STAINLESS STEEL STUD ANCHORS SIZED AS SHOWN OR APPROVED EQUAL.

3) ANCHOR HOLES SHALL BE DRILLED TO PROPER DEPTHS & DIAMETERS AND BLOWN CLEAN OF CONCRETE DUST USING COMPRESSED AIR.

4) "RED HEAD" EPOXY OR OTHER ENGINEER APPROVED EPOXY ADHESIVE SHALL BE PLACED IN HOLE PRIOR TO SETTING ANCHORS. CONTRACTOR WILL USE EPOXY IN EVERY LOCATION OF STAINLESS STEEL ANCHOR BOLTS. (AVAILABLE @ WWW.FASTENAL.COM)


5) ANCHOR NUTS SHALL BE TIGHTENED TO MANUFACTURER'S RECOMMENDED TORQUE SPECIFICATIONS.

NOTE: CONTRACTOR SHALL SUBMIT SHOP DRAWINGS PRIOR TO FABRICATION.

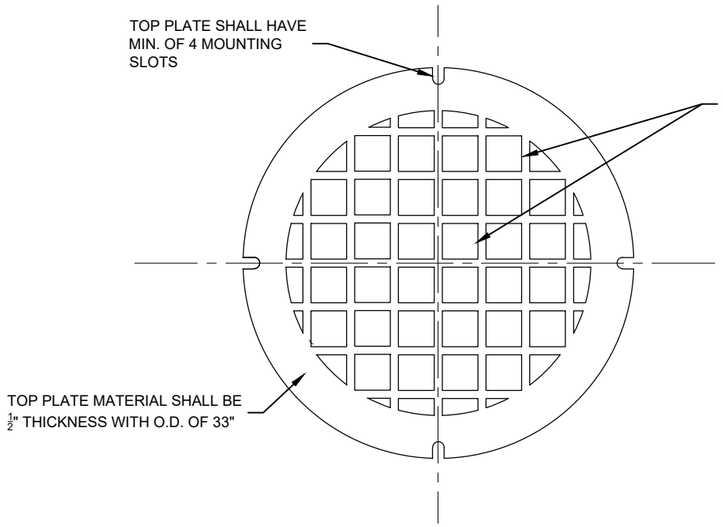

TOP VIEW OF POND SKIMMER GRATE COVER FOR 27" RCP COLLECTION MANHOLE

NOT TO SCALE

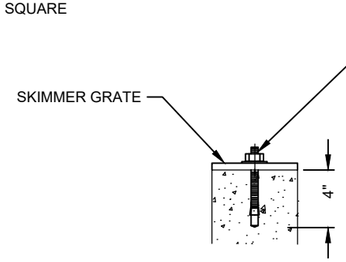

ANCHOR BOLT DETAIL

NOT TO SCALE

BILL OF MATERIALS - 27" RCP COLLECTION MANHOLE @ STA. 10+91.25 ON 12" HDPE OUTLET PIPE FOR WETLAND #1

ITEM DESCRIPTION	UNIT	QUANTITY
27" RCP PRECAST MANHOLE WITH DOGHOUSE OPENINGS - LOWER BARREL	L.F.	4
27" RCP PRECAST MANHOLE WITH OPENING & FERNCO COUPLER- UPPER BARREL	L.F.	5
44" DIA. SEPARATE RCP BASE SLAB - 6" THICK	L.S.	1
POND SKIMMER GRATE COVER FOR 27" RCP PRECAST MANHOLE	L.S.	1
1" - 3/4" AGGREGATE FOR FOUNDATIONAL BASE	C.Y.	1.5
MNDOT CLASS II FIELD STONE AROUND TOP OF MANHOLE	C.Y.	2
MNDOT TYPE III GEOTEXTILE FABRIC FOR BASE AND FIELD STONE	S.Y.	40
NON-SHRINK GROUT FOR DOGHOUSE OPENINGS	L.S.	1
1/2" x 4" STAINLESS STEEL STUD ANCHORS FOR MOUNTING COVER (MIN. 4)	L.S.	1

I HEREBY CERTIFY THAT THIS PLAN, SPECIFICATION, OR REPORT WAS PREPARED BY ME OR UNDER MY DIRECT SUPERVISION AND THAT I AM A DULY LICENSED PROFESSIONAL ENGINEER UNDER THE LAWS OF THE STATE OF MINNESOTA.

THOMAS A. WENZEL DATE: 3/1/2023 LIC. NO. 22148


BWSR

CORRINA - WRIGHT COUNTY
WETLAND BANKING RESTORATION
WETLAND 1A COLLECTION MANHOLE DETAILS

PROJECT #: 2021-204

SHEET NO. 14 OF 25

PLOT DATE: 3/1/2023 8:04 AM \\edc1adminfs01\bwsr\Home\jluniewski\Desktop\New Banking Projects\2021-204 - Corinna\2021-204\2021-204 Design pool 1022.3.dwg

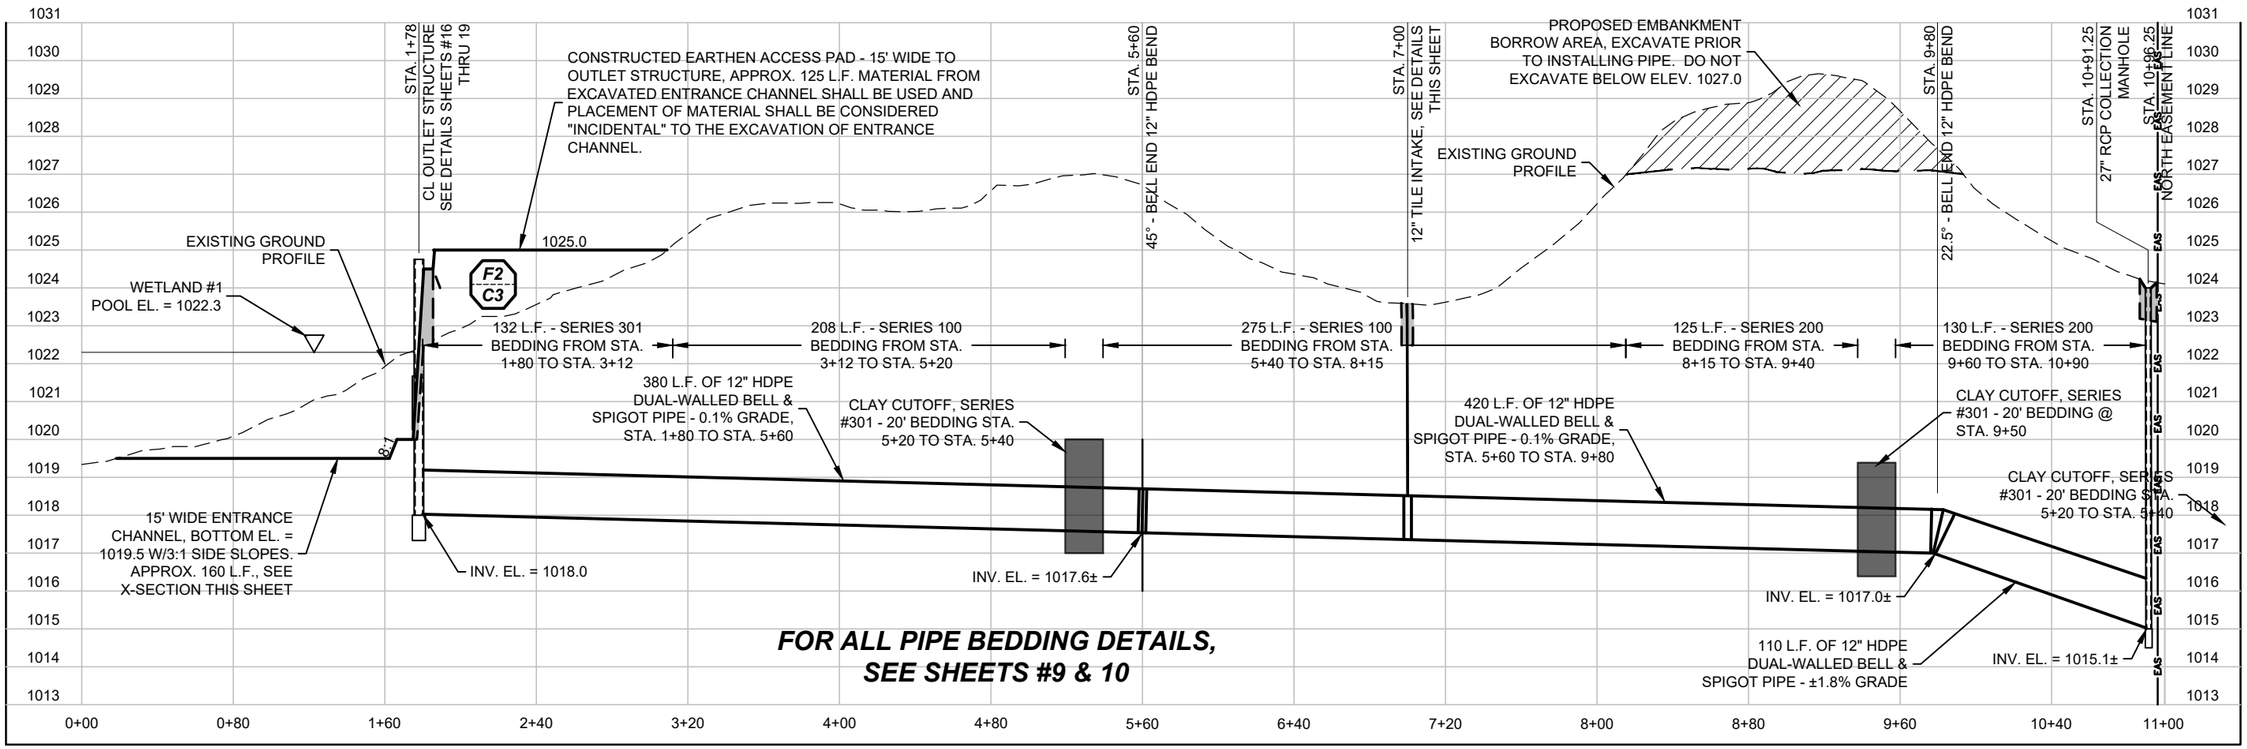


PROFILE ALONG CL OF PROPOSED OUTLET STRUCTURE FOR WETLAND #1

SCALE 1" = 80'


BILL OF MATERIALS - 12" TILE INTAKE @ STA. 7+00 ON 12" HDPE OUTLET PIPE FOR WETLAND #1

ITEM DESCRIPTION	UNIT	QUANTITY
12" HDPE DUAL-WALLED TEE	L.S.	1
12" HDPE DUAL-WALLED BELL & SPIGOT PIPE (FIELD CUT TO HEIGHT)	L.F.	6
12" HEAVY DUTY TRASH GUARD	L.S.	1
SET OF PIPE STRAPS FOR SECURING TEE TO RISER PIPE	L.S.	1
MNDOT TYPE III GEOTEXTILE FABRIC	S.Y.	9
MNDOT CLASS II ANGULAR ROCK RIPRAP	C.Y.	1.5

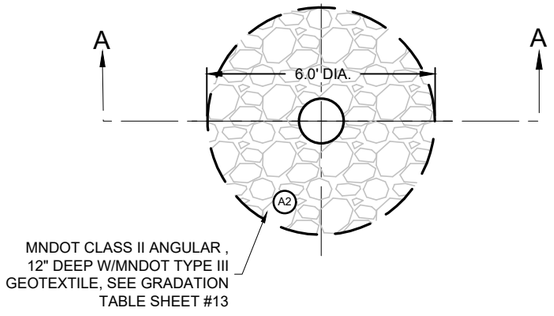

TOP VIEW
12" INTAKE @ APPROX. STA. 7+00 ON 12" HDPE OUTLET PIPE FOR WETLAND #1

SCALE 1" =4'

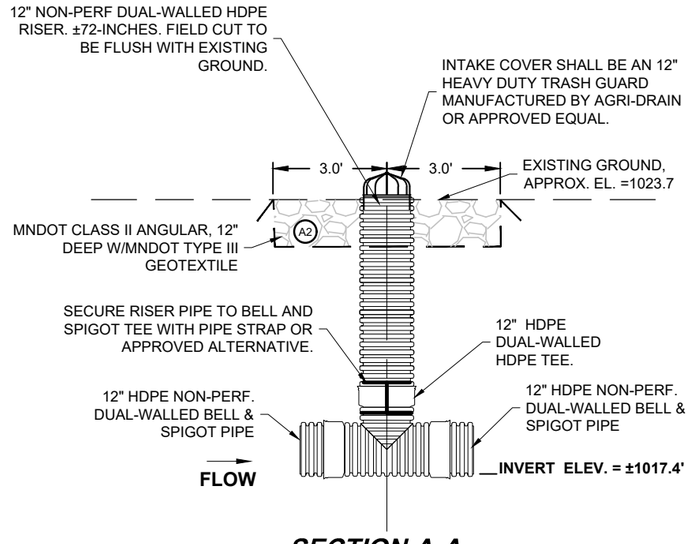

SECTION A-A
12" INTAKE @ APPROX. STA. 7+00 ON 12" HDPE OUTLET PIPE FOR WETLAND #1

SCALE 1" =4'

I HEREBY CERTIFY THAT THIS PLAN, SPECIFICATION, OR REPORT WAS PREPARED BY ME OR UNDER MY DIRECT SUPERVISION AND THAT I AM A DULY LICENSED PROFESSIONAL ENGINEER UNDER THE LAWS OF THE STATE OF MINNESOTA.

THOMAS A. WENZEL — LIC. NO. 22148 — DATE: 3/1/2023


BWSR

CORRINA - WRIGHT COUNTY
WETLAND BANKING RESTORATION
WETLAND 1 OUTLET STRUCTURE PROFILE AND DETAILS

PROJECT #: 2021-204


SHEET NO. 15 OF 25

PLOT DATE: 3/1/2023 8:04 AM \\edc1adminfs01\bwsr\Home\jluniewski\Desktop\New Banking Projects\2021-204 - Corinna\2021-204\2021-204 Design pool 1022.3.dwg

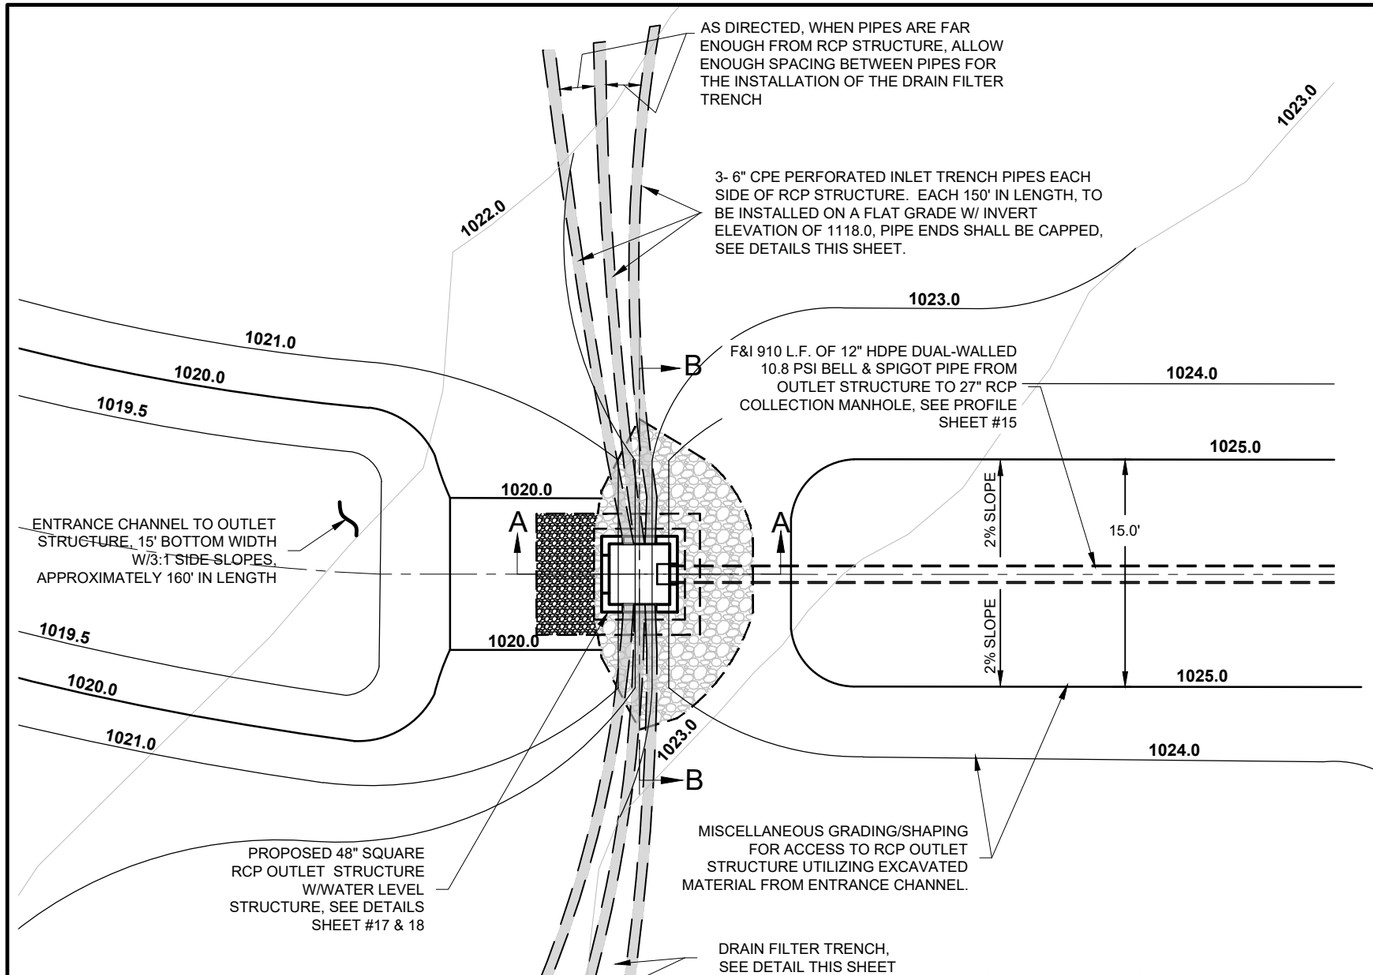

PLAN VIEW - OUTLET STRUCTURE FOR WETLAND #1

SCALE 1" = 10'

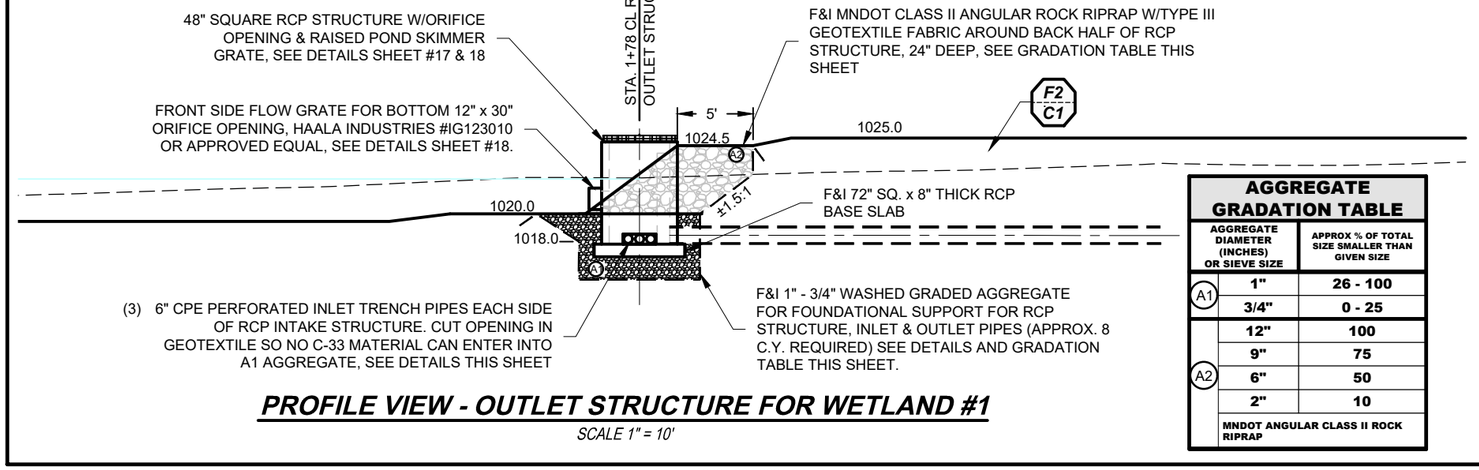


PROFILE VIEW - OUTLET STRUCTURE FOR WETLAND #1

SCALE 1" = 10'

AGGREGATE GRADATION TABLE

	AGGREGATE DIAMETER (INCHES) OR SIEVE SIZE	APPROX % OF TOTAL SIZE SMALLER THAN GIVEN SIZE
A1	1"	26 - 100
	3/4"	0 - 25
A2	12"	100
	9"	75
	6"	50
	2"	10
	MNDOT ANGULAR CLASS II ROCK RIPRAP	

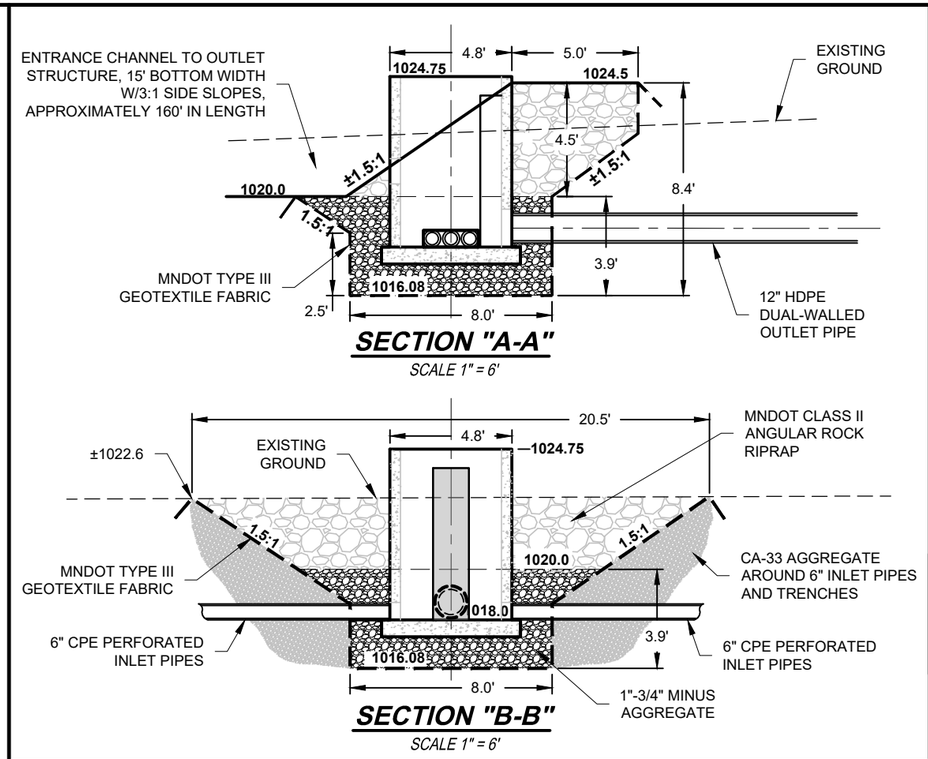


SECTION "A-A"

SCALE 1" = 6'

SECTION "B-B"

SCALE 1" = 6'

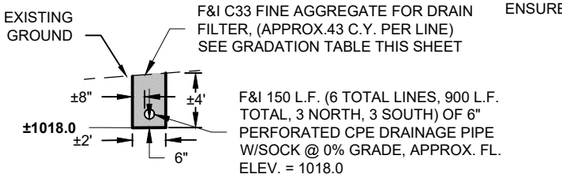

DRAIN FILTER TRENCH DETAIL

NOT TO SCALE


JUNCTION NOTE:

IF USED, JUNCTIONS SHALL BE SECURED TO PREVENT PIPE SEPARATION AND TO ENSURE MINIMUM SOIL TIGHT JOINTS.

SIEVE SIZE	PERCENT PASSING
3/8"	100
4	95-100
16	45-85
50	5-30
100	0-10

ASTM, C-33 FINE AGGREGATE
MNDOT 3126 FINE AGGREGATE
MNDOT 3127 FA-1

DRAIN FILTER GRADATION TABLE

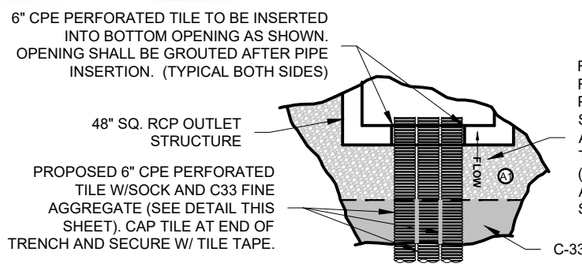

JUNCTION DETAIL AT OUTLET STRUCTURE FOR 6" INLET DRAIN PIPES

NOT TO SCALE

I HEREBY CERTIFY THAT THIS PLAN, SPECIFICATION, OR REPORT WAS PREPARED BY ME OR UNDER MY DIRECT SUPERVISION AND THAT I AM A DULY LICENSED PROFESSIONAL ENGINEER UNDER THE LAWS OF THE STATE OF MINNESOTA.

THOMAS A. WENZEL — DATE: 3/1/2023 — LIC. NO. 22148


BWSR

CORRINA - WRIGHT COUNTY
WETLAND BANKING RESTORATION
WETLAND 1 OUTLET STRUCTURE DETAILS

PROJECT #: 2021-204


SHEET NO. 16 OF 25

PLOT DATE: 3/1/2023 8:06 AM \\edc1adminfs01\bwsr\Home\jluniewski\Desktop\New Banking Projects\2021-204 - Corinna\2021-204\2021-204 Design pool 1022.3.dwg

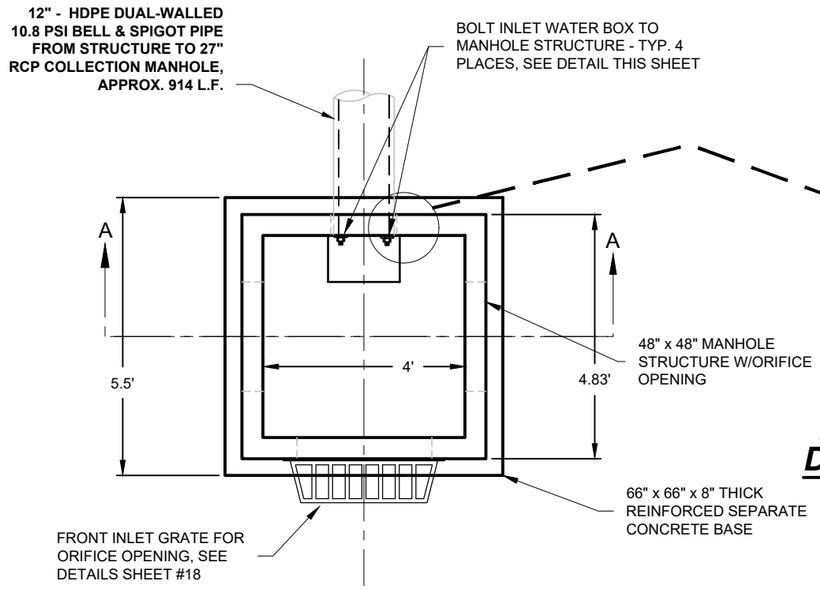


TOP VIEW OF 48" SQUARE RCP STRUCTURE FOR WETLAND #1 (RAISED POND SKIMMER GRATE NOT SHOWN)

SCALE 1" = 3'

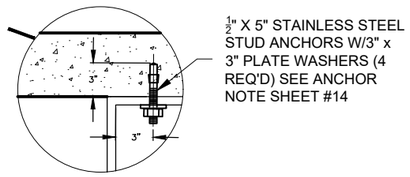


TOP VIEW - ANCHOR BOLT DETAIL (4-REQ'D)

NOT TO SCALE

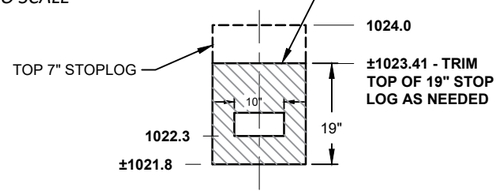


DETAIL OF 19" STOPLOG

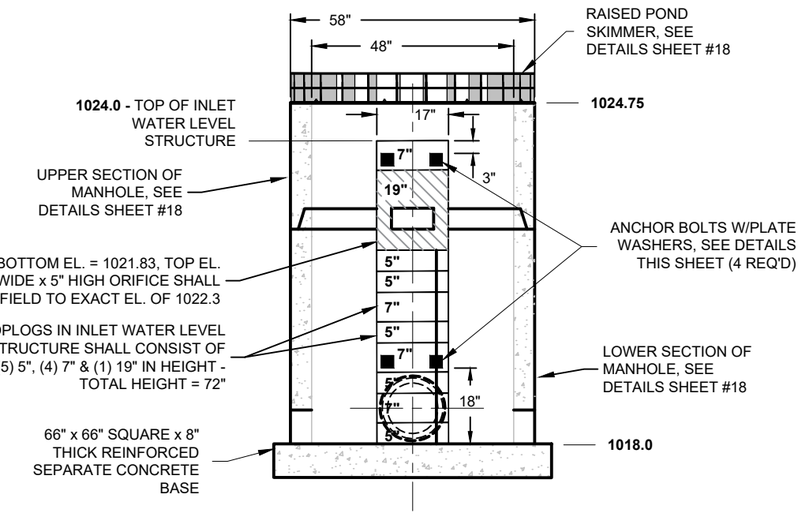


SECTION A-A OF 48" SQUARE RCP STRUCTURE FOR WETLAND #1

SCALE 1" = 3'

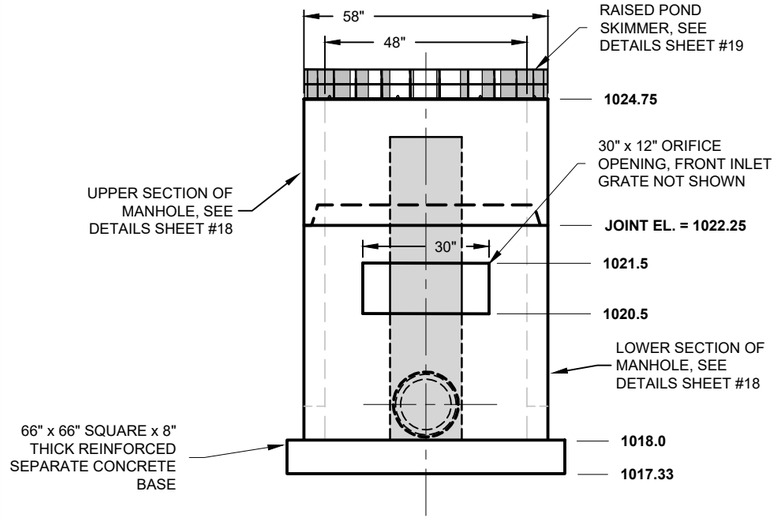

FRONT VIEW OF 48" SQUARE RCP STRUCTURE FOR WETLAND #1


SCALE 1" = 3'

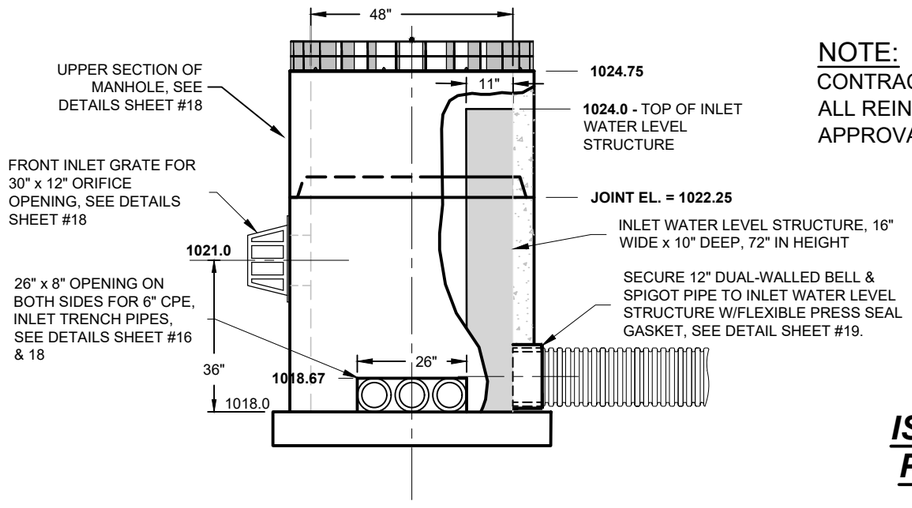

SIDE VIEW OF 48" SQUARE RCP STRUCTURE FOR WETLAND #1

SCALE 1" = 3'

NOTE:
CONTRACTOR SHALL SUBMIT SHOP DRAWINGS FOR ALL REINFORCED CONCRETE STRUCTURES FOR APPROVAL PRIOR TO FABRICATION.

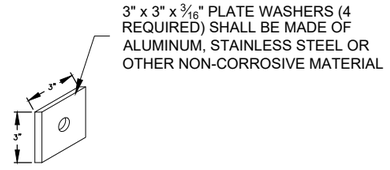

ISOMETRIC VIEW PLATE WASHER (4-REQ'D)

NOT TO SCALE

I HEREBY CERTIFY THAT THIS PLAN, SPECIFICATION, OR REPORT WAS PREPARED BY ME OR UNDER MY DIRECT SUPERVISION AND THAT I AM A DULY LICENSED PROFESSIONAL ENGINEER UNDER THE LAWS OF THE STATE OF MINNESOTA.

THOMAS A. WENZEL — DATE: 3/1/2023 — LIC. NO. 22148


BWSR

CORRINA - WRIGHT COUNTY
WETLAND BANKING RESTORATION
WETLAND 1 OUTLET STRUCTURE DETAILS

PROJECT #: 2021-204


SHEET NO. 17 OF 25

PLOT DATE: 3/1/2023 8:06 AM \\edc1adminfs01\bwsr\Home\jluniewski\Desktop\New Banking Projects\2021-204 - Corinna\2021-204\2021-204 Design pool 1022.3.dwg

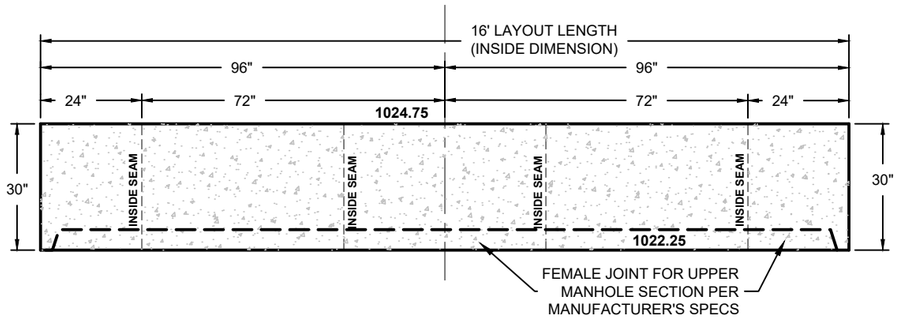

DETAILS OF UPPER SECTION FOR 48" SQUARE PRECAST CONCRETE OUTLET STRUCTURE FOR WETLAND #1


SCALE 1" = 3'

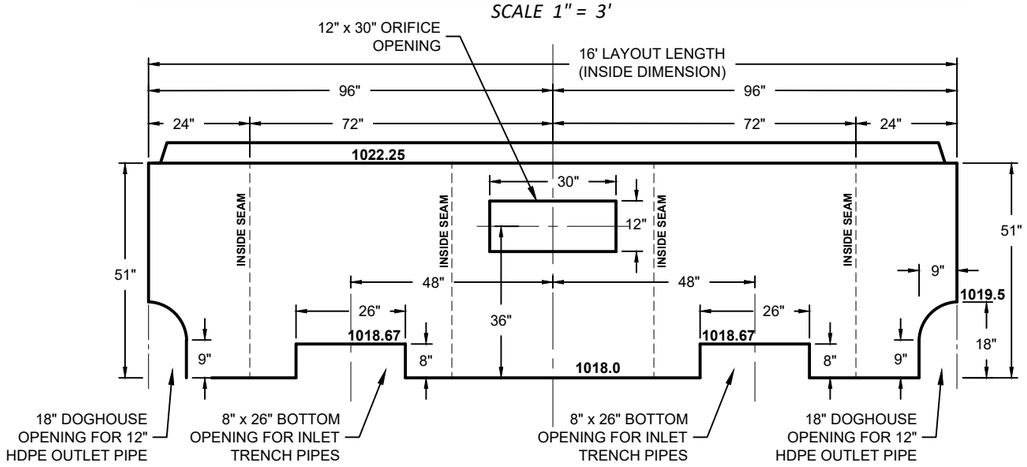

DETAILS OF OPENINGS IN LOWER SECTION FOR 48" SQUARE PRECAST CONCRETE OUTLET STRUCTURE FOR WETLAND #1


SCALE 1" = 3'

NOTE:
CONTRACTOR SHALL SUBMIT SHOP DRAWINGS FOR ALL REINFORCED CONCRETE STRUCTURES FOR APPROVAL PRIOR TO FABRICATION.

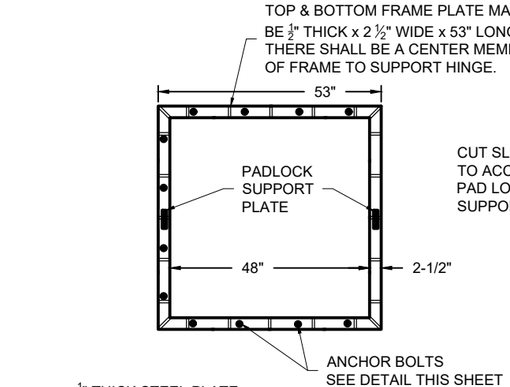


PADLOCK SUPPORT PLATE DETAIL

NOT TO SCALE (2) REQ'D

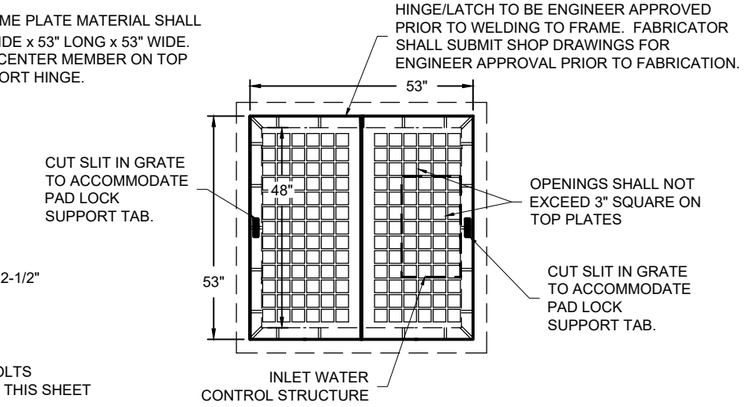


TOP VIEW

NOTE:
CONTRACTOR SHALL SUBMIT SHOP DRAWINGS PRIOR TO FABRICATION.

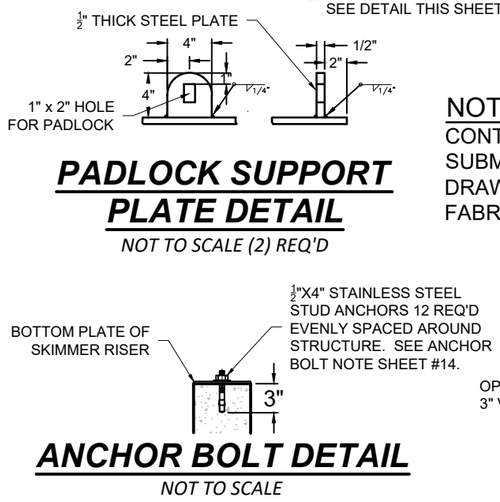

ANCHOR BOLT DETAIL


NOT TO SCALE

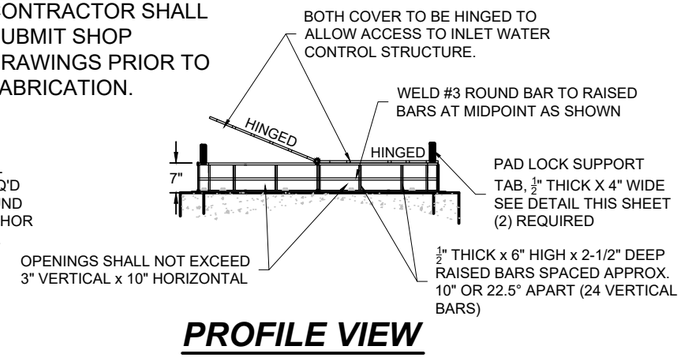

PROFILE VIEW

RAISED POND SKIMMER GRATE FOR 48" x 48" PRECAST OUTLET STRUCTURE FOR WETLAND #1

SCALE 1" = 3'

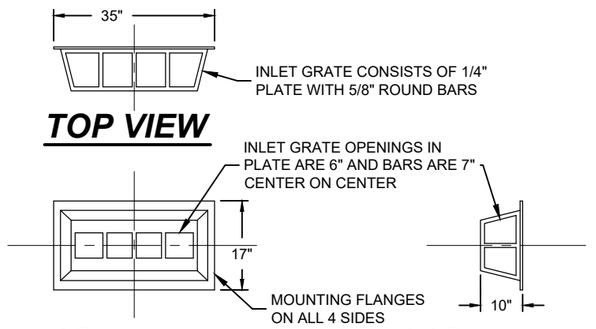

TOP VIEW

FRONT VIEW

PROFILE VIEW

NOTE:
INLET GRATE APPROVED VENDOR HAALA INDUSTRIES, ITEM # IG12310 OR APPROVED EQUAL.

INLET GRATE SHALL BE SECURED TO 48" PRECAST STRUCTURE USING ½"x 4" STAINLESS STEEL STUD ANCHORS. SEE ANCHOR BOLT NOTE SHEET #14

INLET GRATE FOR 12" x 30" ORIFICE OPENING IN 48" PRECAST OUTLET STRUCTURE FOR WETLAND #1

SCALE 1" = 3'

I HEREBY CERTIFY THAT THIS PLAN, SPECIFICATION, OR REPORT WAS PREPARED BY ME OR UNDER MY DIRECT SUPERVISION AND THAT I AM A DULY LICENSED PROFESSIONAL ENGINEER UNDER THE LAWS OF THE STATE OF MINNESOTA.

THOMAS A. WENZEL — LIC. NO. 22148 — DATE: 3/1/2023

BWSR

CORRINA - WRIGHT COUNTY
WETLAND BANKING RESTORATION
WETLAND 1 OUTLET STRUCTURE DETAILS


PROJECT #:
2021-204

SHEET NO.
18 OF 25

PLOT DATE: 3/1/2023 8:07 AM \\edc1adminfs01\bwsr\Home\jluniewski\Desktop\New Banking Projects\2021-204 - Corinna\2021-204\2021-204 Design pool 1022.3.dwg


PRESS-SEAL GASKET, FERNCO & SIMILAR TYPE MARMAC COUPLER INSTALLATION DIRECTIONS:

1. IF BELL & SPIGOT PIPE IS TO BE USED, THE UPSTREAM BELL END OF PIPE SHALL BE CUT OFF PRIOR TO INSERTING PIPE INTO INLET/INLINE FERNCO COUPLER.
2. IF PRECAST STRUCTURE HAS AN INTEGRAL BASE ATTACHED, THE INLINE/INLET STRUCTURE SHALL BE PLACED WITHIN PRECAST STRUCTURE AS TO WHERE PIPE CAN BE EASILY INSTALLED AND ACCESSABLE TO SECURE TO INLET/INLINE STRUCTURE. THE PRESS-SEAL GASKET SHALL BE INSTALLED ON PIPE PRIOR TO INSERTING INTO FERNCO COUPLER OF INLET/INLINE STRUCTURE. CARE SHALL BE TAKEN TO NOTE WHERE THE CORRUGATIONS ARE LOCATED WHERE THE GASKET IS PLACED TO PROPERLY SECURE WORM DRIVE CLAMPS OVER THE TOP OF THE CORRUGATIONS. ONCE PIPE IS SECURED TO INLET/INLINE STRUCTURE, A SIMILAR MARMAC COUPLER SHALL BE INSTALLED OVER BOTH THE FERNCO COUPLER AND MATING PIPE. ONCE MARMAC COUPLER IS SECURED AND CLAMPED, THE INLET/INLINE STRUCTURE CAN BE SLID INTO PLACE AND SECURED TO PRECAST STRUCTURE.
3. IF PRECAST STRUCTURE HAS A SEPARATE BASE AND DOGHOUSE - FOLLOW ABOVE DIRECTIONS PRIOR TO PLACING PRECAST STRUCTURE ONTO THE SEPARATE BASE.
4. WHEN STEPS 1 THRU 3 ARE COMPLETED, TO HELP WITH SUPPORTING THE OUTLET PIPE AND KEEPING SEDIMENT/SOIL FROM ENTERING THE INSIDE OF THE PRECAST STRUCTURE, THE ENTIRE DOGHOUSE OPENING SHALL BE SEALED USING NON-SHRINK CONCRETE GROUT.

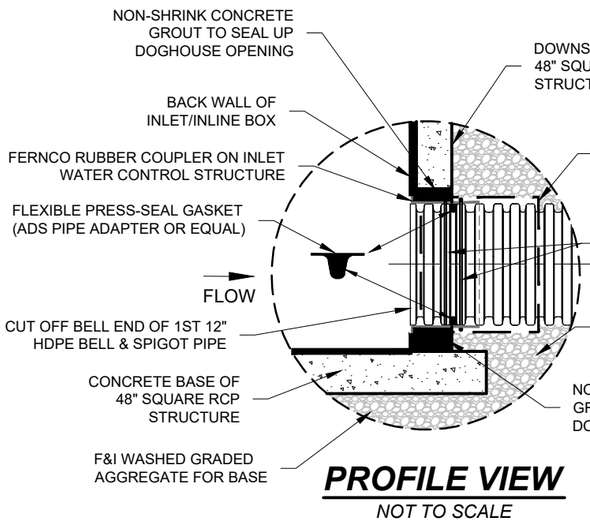

PROFILE VIEW

NOT TO SCALE

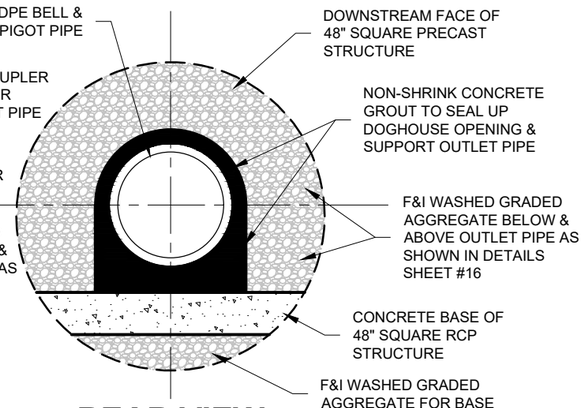

REAR VIEW

NOT TO SCALE

CONNECTION DETAIL FOR AGRI-DRAIN INLET/INLINE STRUCTURE TO 12" HDPE OUTLET PIPE

NOT TO SCALE

BILL OF MATERIALS - 48" SQUARE RCP OUTLET STRUCTURE FOR WETLAND #1

ITEM DESCRIPTION	UNIT	QUANTITY
48" SQUARE RCP MANHOLE LOWER SECTION WITH OPENINGS	L.F.	4.25
48" SQUARE RCP MANHOLE UPPER SECTION	L.F.	2.5
66" SQUARE SEPARATE CONCRETE BASE SLAB 8" THICK	L.S.	1
TOP RAISED POND SKIMMER	L.S.	1
FRONT INLET GRATE FOR 30" x 12" ORIFICE OPENING	L.S.	1
16" WIDE x 10" DEEP INLET WATER LEVEL STRUCTURE	L.F.	6
FLEXIBLE PRESS-SEAL GASKET FOR 12" OUTLET CONNECTION	L.S.	1
SIMILAR MARMAC COUPLER FOR 12" OUTLET CONNECTION	L.S.	1
6" PERFORATED CPE TUBING (W/SILT SOCK) FOR INLET PIPES - 6 STRINGS @ 150 L.F. EACH	L.F.	900
F&I 1"-3/4" AGGREGATE FOR FOUNDATIONAL SUPPORT	C.Y.	8
F&I C-33 AGGREGATE FOR 6" CPE INLET PIPES AROUND RCP STRUCTURE AND LATERAL TRENCHES	C.Y.	268
F&I MNDOT TYPE III GEOTEXTILE FABRIC	S.Y.	75
F&I MNDOT CLASS II ANGULAR ROCK RIPRAP	C.Y.	14
F&I 1/2" x 4" STAINLESS STEEL STUD ANCHORS	EACH	22
F&I 3" x 3" x 3/16" PLATE WASHERS FOR INLET WATER LEVEL STRUCTURE	EACH	4
F&I NON-SHRINK GROUT FOR OPENINGS IN MANHOLE STRUCTURE	L.S.	1

I HEREBY CERTIFY THAT THIS PLAN, SPECIFICATION, OR REPORT WAS PREPARED BY ME OR UNDER MY DIRECT SUPERVISION AND THAT I AM A DULY LICENSED PROFESSIONAL ENGINEER UNDER THE LAWS OF THE STATE OF MINNESOTA.

THOMAS A. WENZEL DATE: 3/1/2023 LIC. NO. 22148


BWSR


CORRINA - WRIGHT COUNTY
WETLAND BANKING RESTORATION
WETLAND 1 OUTLET STRUCTURE DETAILS

PROJECT #:
2021-204

SHEET NO.
19 OF 25

PLOT DATE: 3/1/2023 8:08 AM \\edc1adminfs01\bwsr\Home\jluniewski\Desktop\New Banking Projects\2021-204 - Corinna\2021-204\2021-204 Design pool 1022.3.dwg

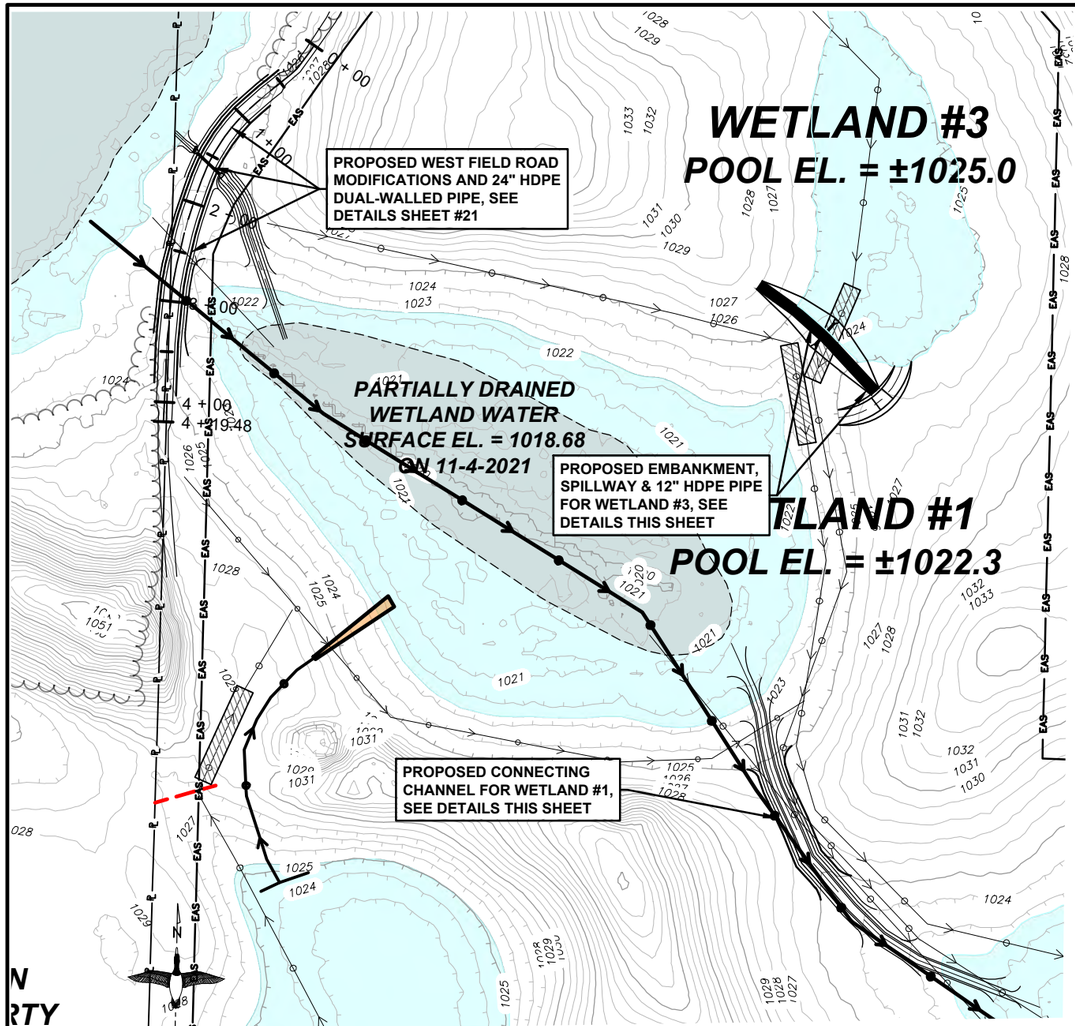

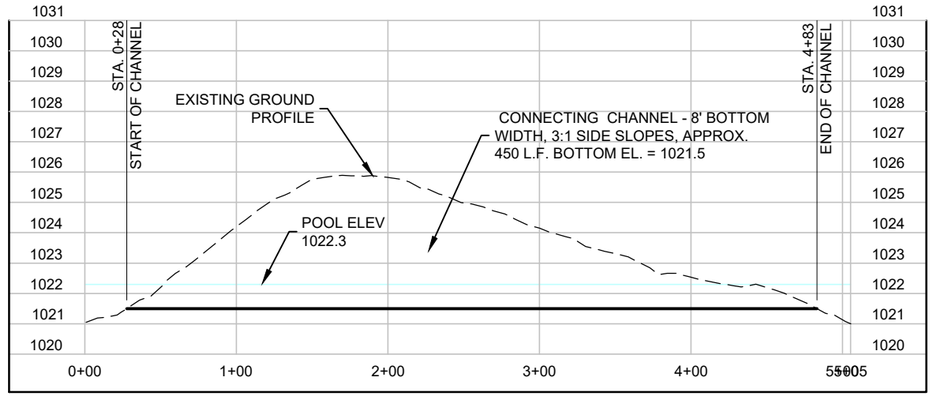


PROFILE ALONG CL OF CONNECTING CHANNEL BETWEEN WETLAND #1 WEST& EAST

SCALE 1" = 100'

CONSTRUCTION NOTE:


EXCAVATED MATERIAL FROM CONNECTING CHANNEL SHALL BE USED FOR THE WEST FIELD ROAD MODIFICATION (IF NEEDED) AND EMBANKMENT FOR WETLAND #3. EXCESS MATERIAL SHALL BE PLACED ON SURROUNDING UPLAND AREAS AS DIRECTED. PLACEMENT OF EXCAVATED MATERIAL SHALL BE CONSIDERED "INCIDENTAL" TO THE EXCAVATED CHANNEL.

EMBANKMENT WETLAND #3	
TOP WIDTH	= 10 FT
FRONT SLOPE	= 5:1 (H:V)
BACK SLOPE	= 3:1 (H:V)
SETTLEMENT	= 10%
SUBCUT QTY	= 74 CY
FILL QTY	= 365 CY

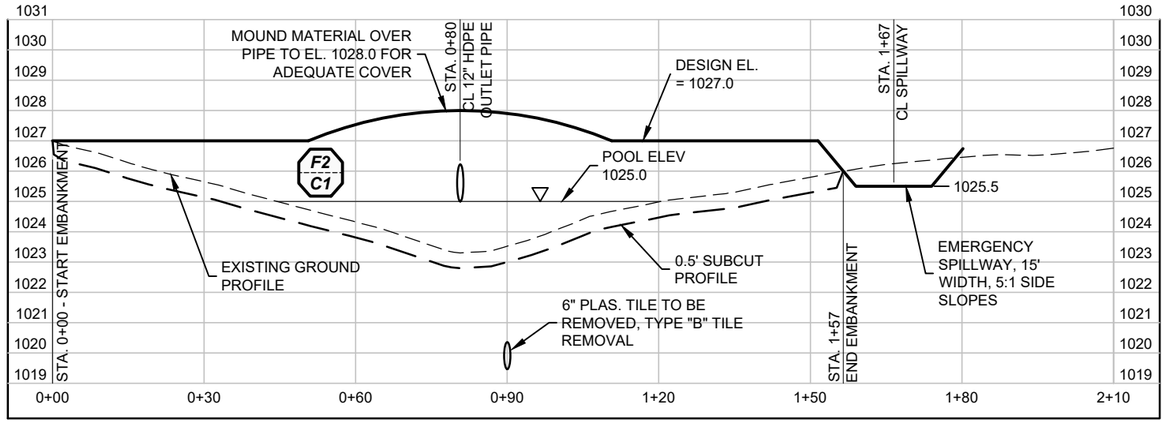

PROFILE ALONG CL OF EMBANKMENT FOR WETLAND #3

SCALE 1" = 30'

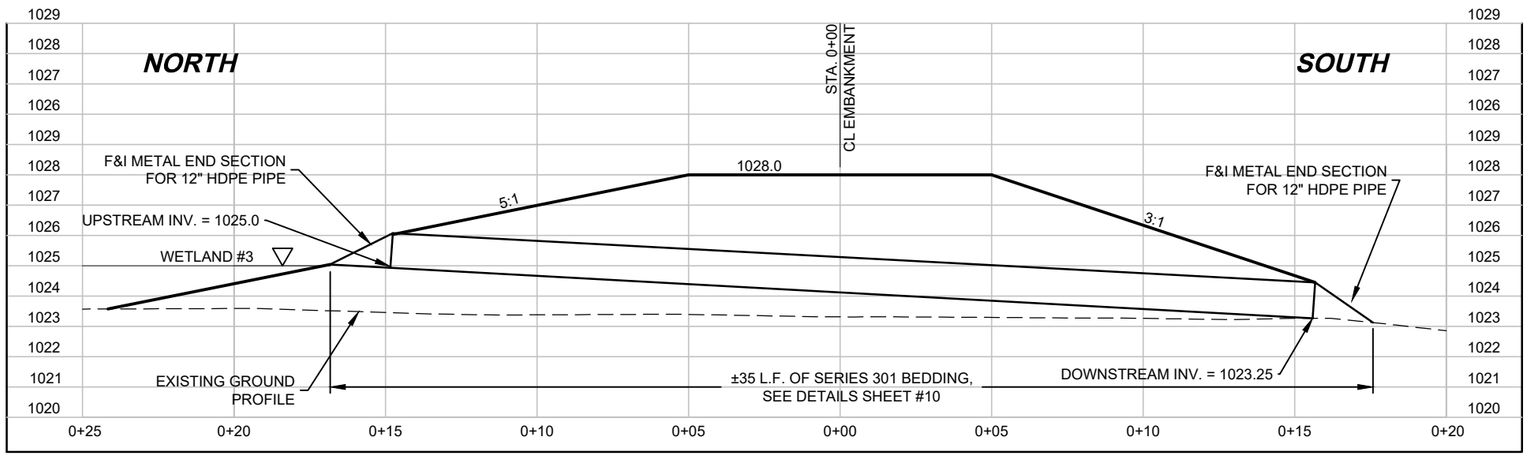

X-SECTION @ STATION 0+80 OF PROPOSED 12" OUTLET PIPE FOR WETLAND #3

SCALE 1" = 5'

I HEREBY CERTIFY THAT THIS PLAN, SPECIFICATION, OR REPORT WAS PREPARED BY ME OR UNDER MY DIRECT SUPERVISION AND THAT I AM A DULY LICENSED PROFESSIONAL ENGINEER UNDER THE LAWS OF THE STATE OF MINNESOTA.

THOMAS A. WENZEL — LIC. NO. 22148 — DATE: 3/1/2023


BWSR

CORRINA - WRIGHT COUNTY
WETLAND BANKING RESTORATION
WETLAND 1 (WEST) AND WETLAND 3 DETAILS

PROJECT #: 2021-204


SHEET NO. 20 OF 25

PLOT DATE: 3/1/2023 8:09 AM \\edc1adminfs01\bwsr\Home\jluniewski\Desktop\New Banking Projects\2021-204 - Corinna\2021-204\2021-204 Design pool 1022.3.dwg

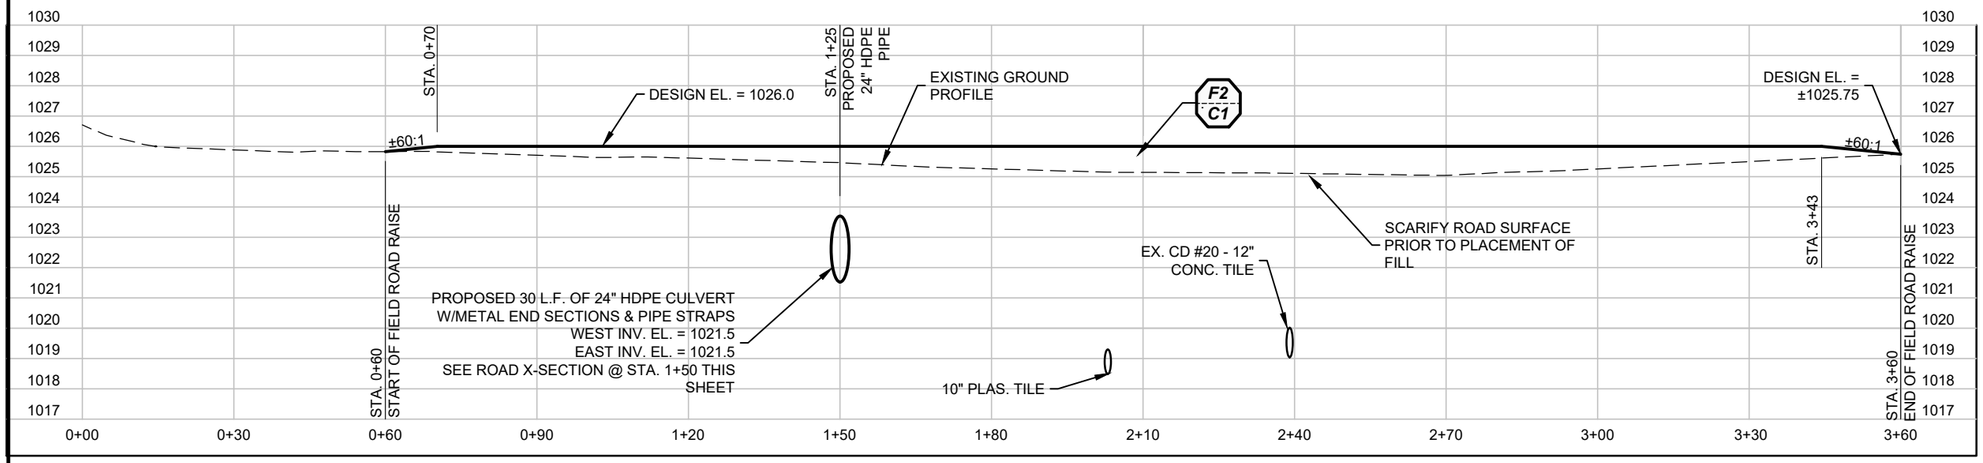


PROFILE ALONG CL OF EXISTING/MODIFIED WEST ACCESS ROAD

SCALE 1" = 30'

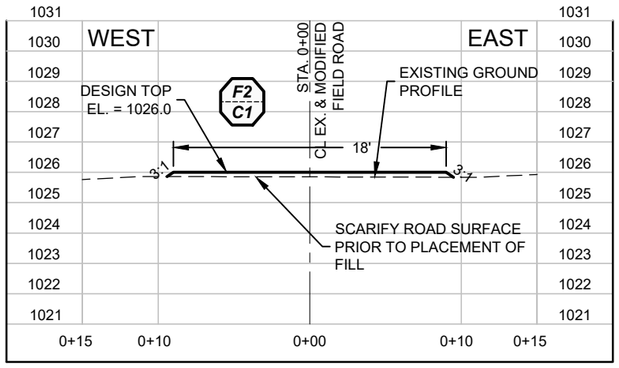

WEST FIELD ROAD X-SECTION @ STA. 0+70

SCALE 1" = 10'

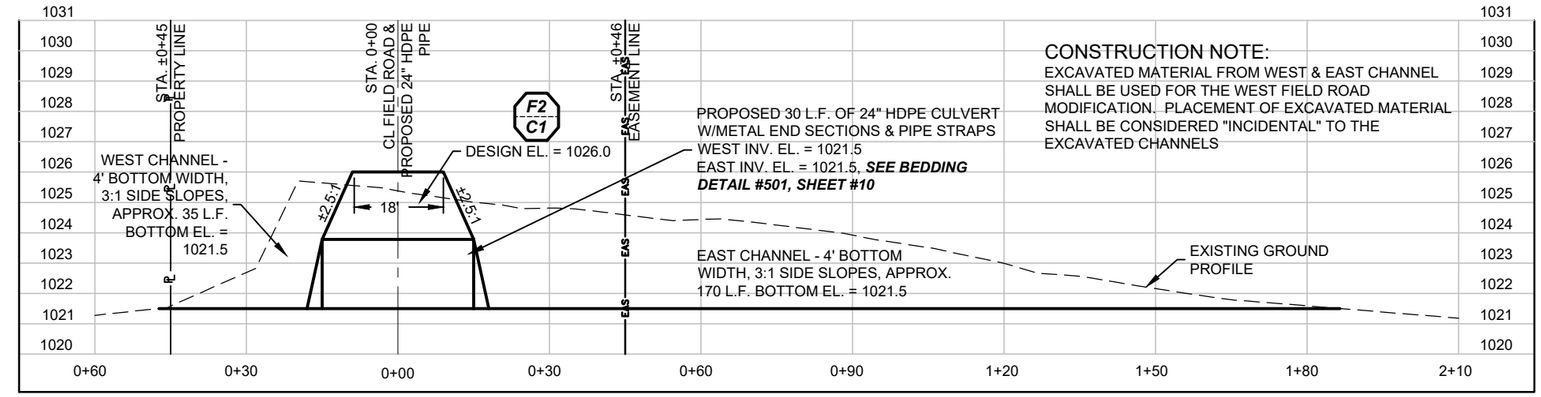


CONSTRUCTION NOTE:

EXCAVATED MATERIAL FROM WEST & EAST CHANNEL SHALL BE USED FOR THE WEST FIELD ROAD MODIFICATION. PLACEMENT OF EXCAVATED MATERIAL SHALL BE CONSIDERED "INCIDENTAL" TO THE EXCAVATED CHANNELS


PROFILE ALONG CL OF PROPOSED 24" HDPE PIPE AND INLET/OUTLET CHANNELS FOR WEST FIELD ROAD (STA. 1+57)

SCALE 1" = 30'

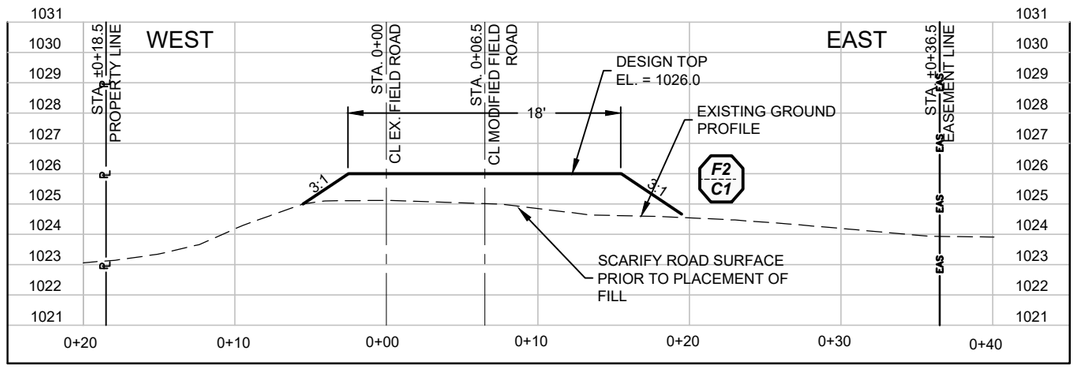

WEST FIELD ROAD X-SECTION @ STA. 2+10

SCALE 1" = 10'

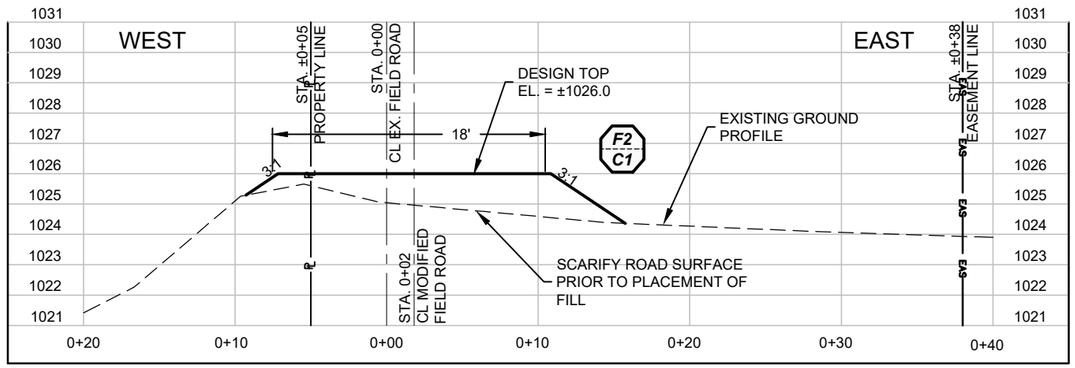

WEST FIELD ROAD X-SECTION @ STA. 2+70

SCALE 1" = 10'

I HEREBY CERTIFY THAT THIS PLAN, SPECIFICATION, OR REPORT WAS PREPARED BY ME OR UNDER MY DIRECT SUPERVISION AND THAT I AM A DULY LICENSED PROFESSIONAL ENGINEER UNDER THE LAWS OF THE STATE OF MINNESOTA.

THOMAS A. WENZEL — DATE: 3/1/2023 — LIC. NO. 22148

BWSR

CORRINA - WRIGHT COUNTY


WETLAND BANKING RESTORATION

WETLAND 1 (WEST) FIELD ROAD DETAILS

PROJECT #: **2021-204**


SHEET NO. **21** OF 25

PLOT DATE: 3/1/2023 8:10 AM \\edc1adminfs01\bwsr\Home\jluniewski\Desktop\New Banking Projects\2021-204 - Corinna\2021-204\2021-204 Design pool 1022.3.dwg

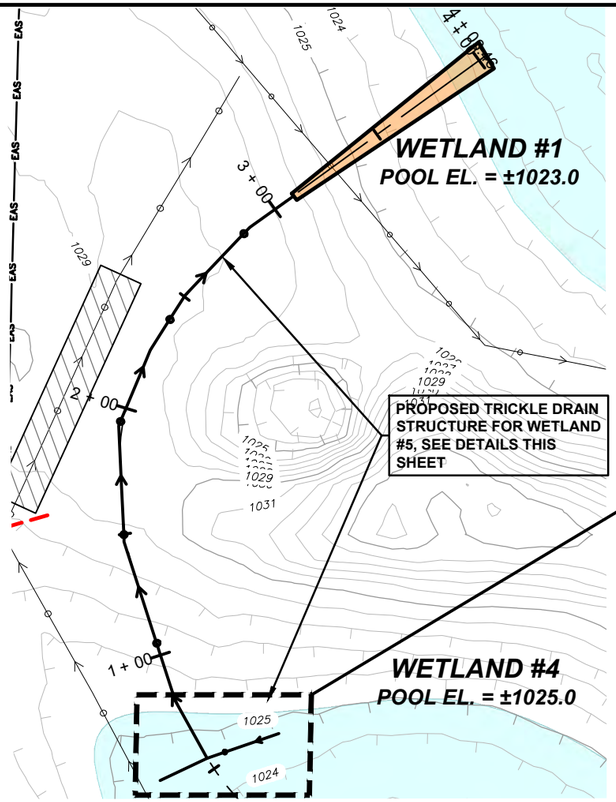

PLAN VIEW OF TRICKLE DRAIN STRUCTURE FOR WETLAND #4

1" = 50'

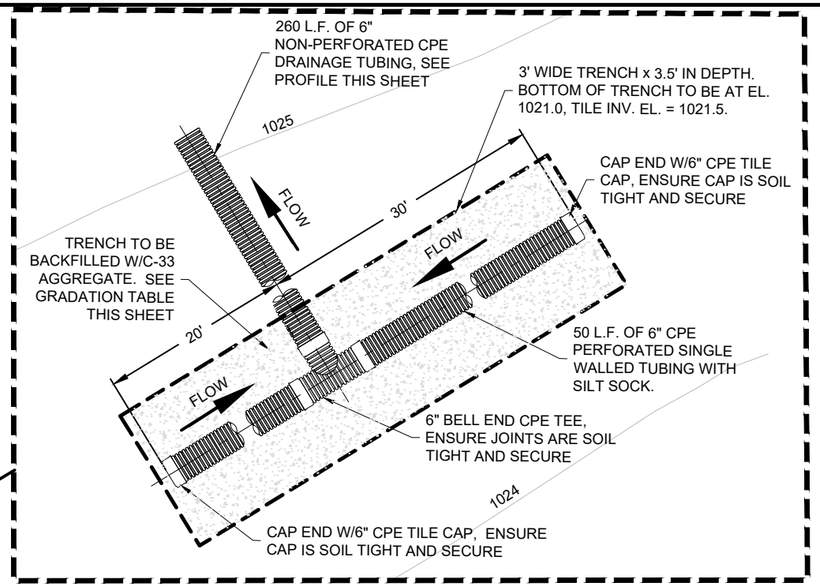

ENLARGED VIEW OF TRICKLE DRAIN STRUCTURE FOR WETLAND #4

NOT TO SCALE

CONSTRUCTION REQUIREMENTS

PIPE:


- THE 50 L.F. OF CPE PIPE PLACED IN FILTER TRENCH SHALL BE PERFORATED SINGLE WALL CPE PIPE WITH SILT SOCK.
- THE 280 L.F. OF CPE OUTLET PIPE SHALL BE NON-PERFORATED SINGLE WALL CPE PIPE.
- ALL PIPE JOINTS SHALL BE FIRMLY SECURED WITH COUPLERS / FITTINGS, TILE TAPE, AND PIPE STRAPS TO PREVENT PIPE SEPARATION DURING BACKFILLING. PIPE STRAPS ARE AVAILABLE THROUGH AGRI-DRAIN CORPORATION OR APPROVED EQUAL.
- COUPLERS AND FITTINGS FOR PIPE SHALL BE PER PIPE MANUFACTURE'S SPECIFICATION..
- COUPLERS, TAPE, AND PIPE STRAPS SHALL BE CONSIDERED INCIDENTAL TO THE PIPE.

DRAIN FIELD:

- PLACE 6" OF C-33 FINE AGGREGATE INTO BOTTOM OF TRENCH PRIOR TO PLACING 6" CPE DRAINAGE TUBING.
- ONCE DRAINAGE TUBING IS IN PLACE, ADD C-33 FINE AGGREGATE IN 6-9" LIFTS WITH CARE AS TO NOT DISTURB AND MIX WITH SURROUNDING SOILS AND INTRODUCING INTO TRENCH AREA.

ANTI-SIPHON CHIMNEY:

- OUTLET PIPE "TEE" DRILL (12) - 3/8" DIAMETER HOLES ON TOP OF END CAP.
- ADD 6" OF ROCK ON TOP OF END CAP AFTER HOLES ARE DRILLED.

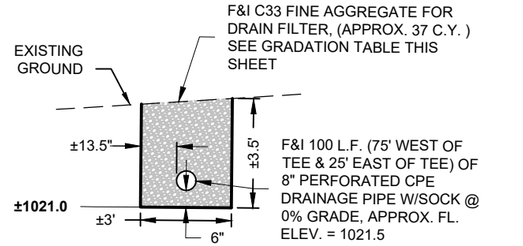


DRAIN FILTER TRENCH DETAIL

1" = 5'

SIEVE SIZE	PERCENT PASSING
3/8"	100
4	95-100
16	45-85
50	5-30
100	0-10


ASTM, C-33 FINE AGGREGATE
MNDOT 3126 FINE AGGREGATE
MNDOT 3127 FA-1

DRAIN FILTER GRADATION TABLE

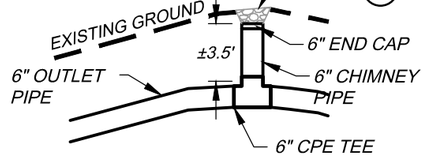


ANTI SIPHON CHIMNEY

NOT TO SCALE

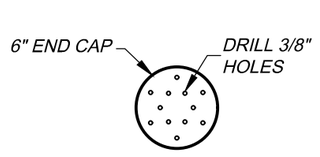

END CAP - TOP VIEW

NOT TO SCALE

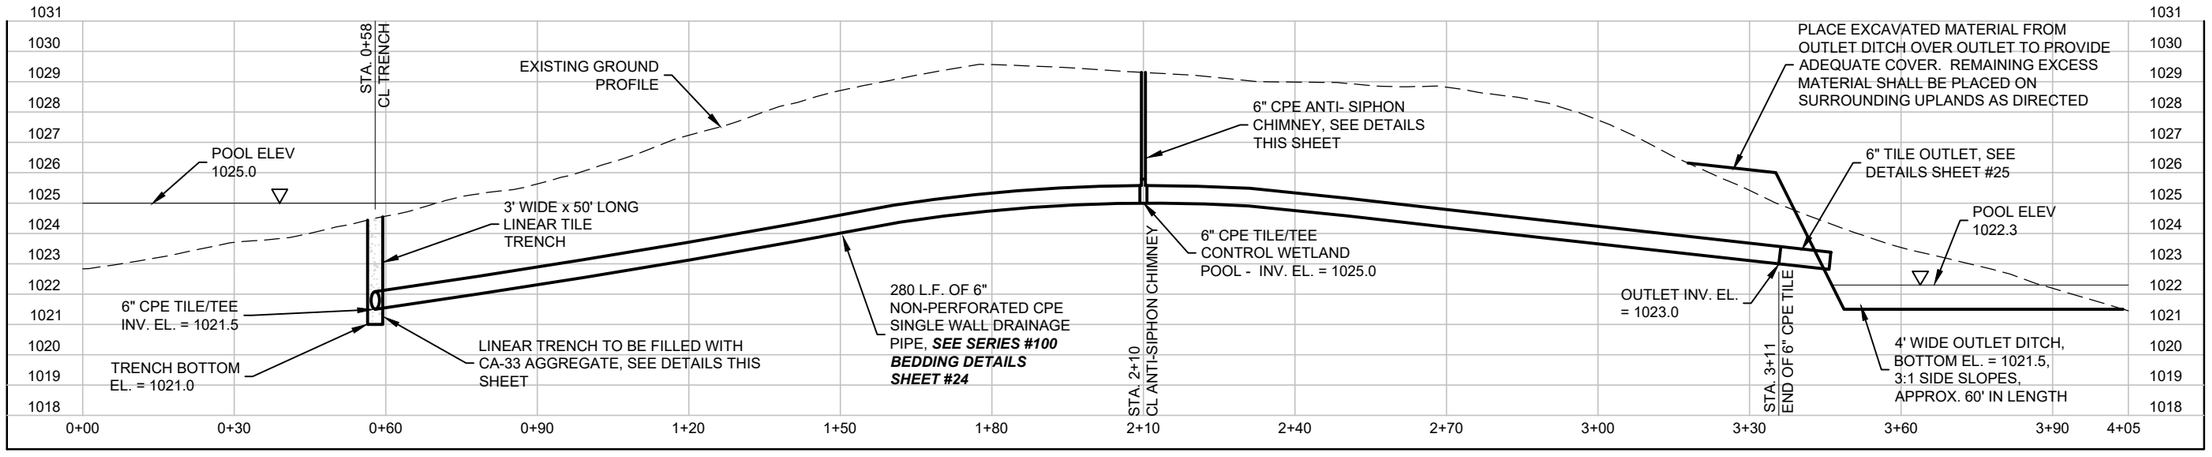

PROFILE OF 6" TRICKLE DRAIN FOR WETLAND #4

SCALE 1" = 30'

I HEREBY CERTIFY THAT THIS PLAN, SPECIFICATION, OR REPORT WAS PREPARED BY ME OR UNDER MY DIRECT SUPERVISION AND THAT I AM A DULY LICENSED PROFESSIONAL ENGINEER UNDER THE LAWS OF THE STATE OF MINNESOTA.


THOMAS A. WENZEL — DATE: 3/1/2023 — LIC. NO. 22148

BWSR

CORRINA - WRIGHT COUNTY
WETLAND BANKING RESTORATION
TRICKLE DRAIN DETAILS WETLAND 4


PROJECT #: 2021-204

SHEET NO. 22 OF 25

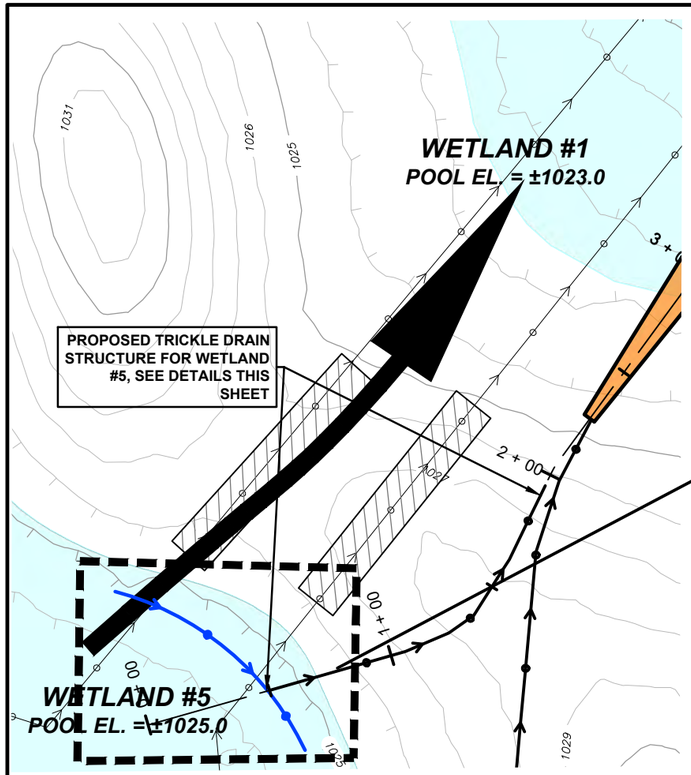

PLAN VIEW OF TRICKLE DRAIN STRUCTURE FOR WETLAND #5

1" = 50'

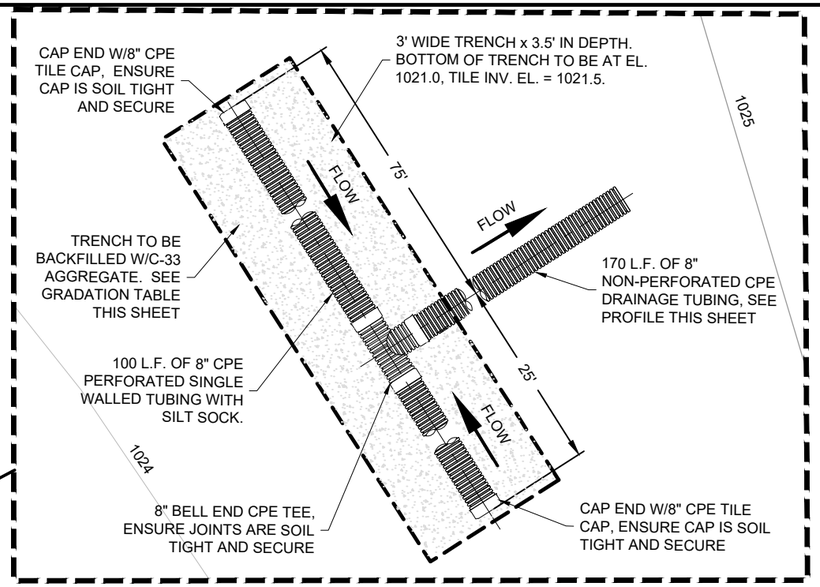

ENLARGED VIEW OF TRICKLE DRAIN STRUCTURE FOR WETLAND #5

NOT TO SCALE

CONSTRUCTION REQUIREMENTS

PIPE:


- THE 100 L.F. OF CPE PIPE PLACED IN FILTER TRENCH SHALL BE PERFORATED SINGLE WALL CPE PIPE WITH SILT SOCK.
- THE 170 L.F. OF CPE OUTLET PIPE SHALL BE NON-PERFORATED SINGLE WALL CPE PIPE.
- ALL PIPE JOINTS SHALL BE FIRMLY SECURED WITH COUPLERS / FITTINGS, TILE TAPE, AND PIPE STRAPS TO PREVENT PIPE SEPARATION DURING BACKFILLING. PIPE STRAPS ARE AVAILABLE THROUGH AGRI-DRAIN CORPORATION OR APPROVED EQUAL.
- COUPLERS AND FITTINGS FOR PIPE SHALL BE PER PIPE MANUFACTURE'S SPECIFICATION..
- COUPLERS, TAPE, AND PIPE STRAPS SHALL BE CONSIDERED INCIDENTAL TO THE PIPE.

DRAIN FIELD:

- PLACE 6" OF C-33 FINE AGGREGATE INTO BOTTOM OF TRENCH PRIOR TO PLACING 8" CPE DRAINAGE TUBING.
- ONCE DRAINAGE TUBING IS IN PLACE, ADD C-33 FINE AGGREGATE IN 6-9" LIFTS WITH CARE AS TO NOT DISTURB AND MIX WITH SURROUNDING SOILS AND INTRODUCING INTO TRENCH AREA.

ANTI-SIPHON CHIMNEY:

- OUTLET PIPE "TEE" DRILL (12) - 3/8" DIAMETER HOLES ON TOP OF END CAP.
- ADD 6" OF ROCK ON TOP OF END CAP AFTER HOLES ARE DRILLED.

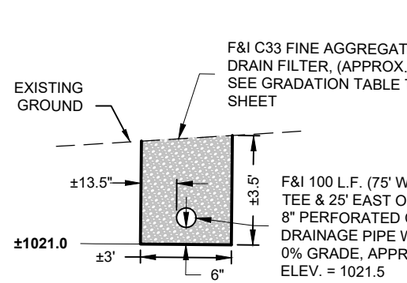


DRAIN FILTER TRENCH DETAIL

1" = 5'

SIEVE SIZE	PERCENT PASSING
3/8"	100
4	95-100
16	45-85
50	5-30
100	0-10


ASTM, C-33 FINE AGGREGATE
MNDOT 3126 FINE AGGREGATE
MNDOT 3127 FA-1

DRAIN FILTER GRADATION TABLE

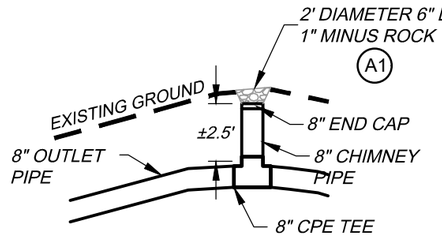


ANTI SIPHON CHIMNEY

NOT TO SCALE

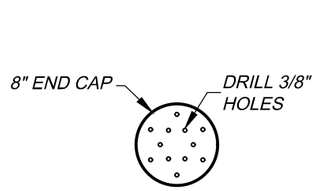

END CAP - TOP VIEW

NOT TO SCALE

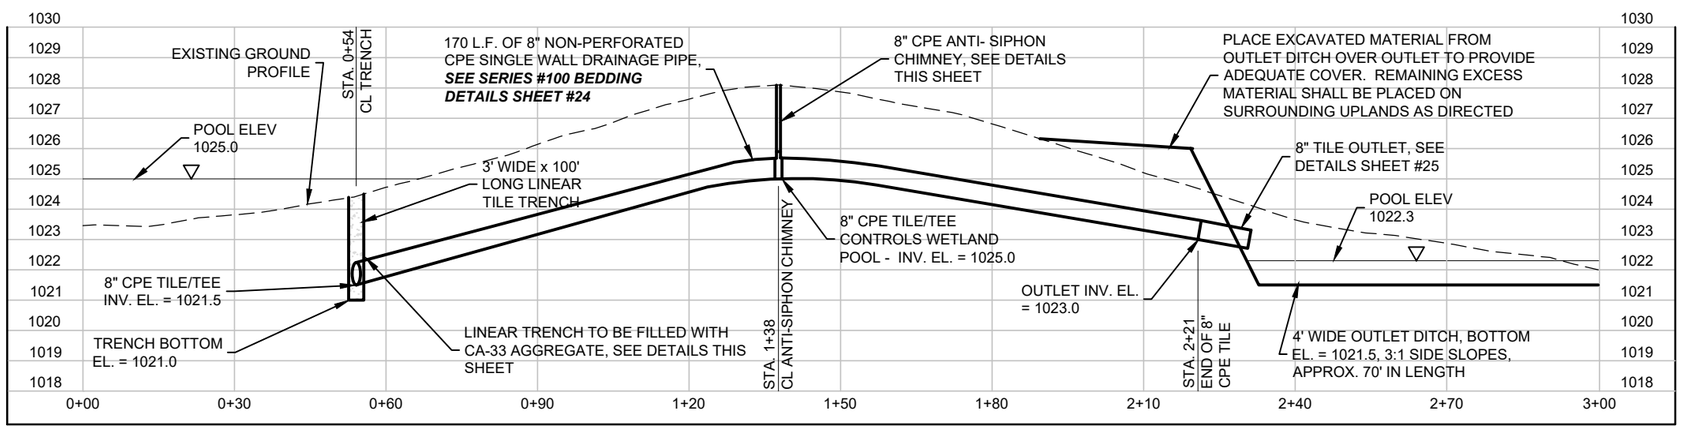

PROFILE OF 8" TRICKLE DRAIN FOR WETLAND #5

SCALE 1" = 30'

I HEREBY CERTIFY THAT THIS PLAN, SPECIFICATION, OR REPORT WAS PREPARED BY ME OR UNDER MY DIRECT SUPERVISION AND THAT I AM A DULY LICENSED PROFESSIONAL ENGINEER UNDER THE LAWS OF THE STATE OF MINNESOTA.

THOMAS A. WENZEL — DATE: 3/1/2023 — LIC. NO. 22148

BWSR

CORRINA - WRIGHT COUNTY
WETLAND BANKING RESTORATION
TRICKLE DRAIN DETAILS WETLAND 5

PROJECT #: 2021-204

SHEET NO. 23 OF 25

PLOT DATE: 3/1/2023 8:11 AM \\edc1adminfs01\bwsr\Home\jluniewski\Desktop\New Banking Projects\2021-204 - Corinna\2021-204\2021-204 Design pool 1022.3.dwg

BILL OF MATERIALS - 6" TRICKLE DRAIN FOR WETLAND #4

ITEM DESCRIPTION	UNIT	QUANTITY
6" NON-PERFORATED CPE SINGLE WALLED DRAINAGE PIPE	L.F.	284
6" PERFORATED CPE SINGLE WALLED DRAINAGE PIPE WITH SILT SOCK	L.F.	50
6" BELL END CPE TEE	EACH	2
6" END CAP	EACH	3
1" - 3/4" AGGREGATE FOR TOP OF CHIMINEY	C.Y.	0.1
6" TILE OUTLET - INCLUDES, 10 L.F. OF 6" CMP, 6" HINGED TYPE RODENT GUARD, SIMILAR TYPE MASTIC COUPLER, EXCAVATED OUTLET DITCH	L.S.	1
C-33 AGGREGATE FOR DRAIN FILTER TRENCH	C.Y.	20

BILL OF MATERIALS - 8" TRICKLE DRAIN FOR WETLAND #5

ITEM DESCRIPTION	UNIT	QUANTITY
8" NON-PERFORATED CPE SINGLE WALLED DRAINAGE PIPE	L.F.	174
8" PERFORATED CPE SINGLE WALLED DRAINAGE PIPE WITH SILT SOCK	L.F.	100
8" BELL END CPE TEE	EACH	2
8" END CAP	EACH	3
1"- 3/4" AGGREGATE FOR TOP OF CHIMINEY	C.Y.	0.1
8" TILE OUTLET - INCLUDES, 10 L.F. OF 8" CMP PIPE, 8" HINGED RODENT GUARD, SIMILAR TYPE MASTIC COUPLER	L.S.	1
C-33 AGGREGATE FOR DRAIN FILTER TRENCH	C.Y.	37

I HEREBY CERTIFY THAT THIS PLAN, SPECIFICATION, OR REPORT WAS PREPARED BY ME OR UNDER MY DIRECT SUPERVISION AND THAT I AM A DULY LICENSED PROFESSIONAL ENGINEER UNDER THE LAWS OF THE STATE OF MINNESOTA.

THOMAS A. WENZEL DATE: 3/1/2023 LIC. NO. 22148

BWSR

CORRINA - WRIGHT COUNTY
WETLAND BANKING RESTORATION

TRICKLE DRAIN BOM FOR WETLANDS 4 & 5

PROJECT #:
2021-204

SHEET NO.
24 OF 25

PLOT DATE: 3/1/2023 8:12 AM \\edc1adminfs01\bwsr\Home\jluniewski\Desktop\New Banking Projects\2021-204 - Corinna\2021-204\2021-204 Design pool 1022.3.dwg

DRAINAGE SYSTEM OUTLETS - DESIGN TABLE


LOCATION	EXISTING TILE (A)		PROPOSED PIPE (B)						SLEEVE (D)	RIPRAP (E)	OUTLET CHANNEL (F)			
	DIA. (IN)	VERIFIED (Y/N)	MATERIAL	DIA. (IN)	APPROX. LENGTH (FEET) PERF.	APPROX. LENGTH (FEET) NON-PERF	PLANNED GRADE (%)	OUTLET ELEV. (C)	REQ'D (Y/N)	REQ'D (Y/N)	REQ'D (Y/N)	CHANNEL ELEV. (G)	EST. LENGTH (FEET)	EST. QTY. (C.Y.)
OUTLET #1 - SO. OF WETLAND #5	**6**	**N**	**CPE**	**6**	**30**	**340**	**±0.27**	**1023.0**	**Y**	**Y**	**OUTLET DITCH IS PART OF THE TRICKLE DRAIN FOR WETLAND #5**			
OUTLET #1 - TOE DRAIN			**CPE**	**6**	**100**		**±1.67**							
OUTLET #2 - S.E. OF WETLAND #5	**6**	**N**	**CPE**	**6**		**170**	**2.0**	**1023.0**	**Y**	**Y**	**Y**	**1021.5**	**150**	**65**
OUTLET #3 - SO. OF WETLAND #7	**8**	**Y**	**CPE**	**8**	**50**			**1029.5**	**Y**	**Y**	**Y**	**1028.5**	**55**	**20**

20 L.F. OF THE EXISTING TILE IMMEDIATELY DOWNSTREAM OF THE UPSTREAM PIPE JUNCTION SHALL BE REMOVED (SEE DETAIL). THE OPEN END OF THE DOWNSTREAM TILE SHALL BE EFFECTIVELY PLUGGED/SEALED AS PER REQUIREMENTS IN CONSTRUCTION SPECIFICATION 2.260 (SEE DETAIL).


LENGTH OF PROPOSED PIPE (B) WILL BE A SEPERATE BID ITEM. UNLESS OTHERWISE INDICATED, REMAINING ITEMS ASSOCIATED WITH CONSTRUCTING THE OUTLET SHALL BE INCIDENTAL TO THE ASSOCIATED TILE OUTLET BID ITEM. THIS WILL INCLUDE TILE REMOVAL, FURNISHING AND INSTALLING PIPE JUNCTIONS, TILE PLUG/SEAL, CMP SLEEVE AND RODENT GUARD, RIPRAP (IF REQUIRED), AND EXCAVATED OUTLET CHANNEL (IF REQUIRED)

DIAMETER (SIZE) OF CMP SLEEVE (D) WILL BE DEPENDANT ON CONTRACTOR'S CHOICE OF PIPE JOINT TYPE THAT WILL BE USED.

WHERE EXISTING TILE SIZE IS SHOWN AS NOT BEING VERIFIED, IT IS RECOMMENDED TO FIELD VERIFY THE SIZE, LOCATION, AND ELEVATIONS OF THE EXISTING TILE PRIOR TO ORDERING MATERIALS AND INSTALLING THE OUTLET. IF THE DIAMETER OF THE EXISTING TILE DIFFERS FROM WHAT IS SHOWN, THE ENGINEER SHALL BE CONTACTED TO DISCUSS NECESSARY CONSTRUCTION MODIFICATIONS AND ASSOCIATED COST ADJUSTMENTS, WHEN NECESSARY.

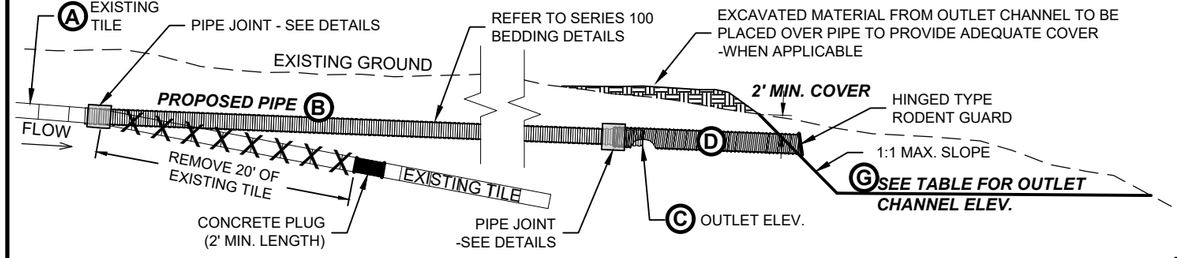

DRAINAGE SYSTEM OUTLET PROFILE
NOT TO SCALE

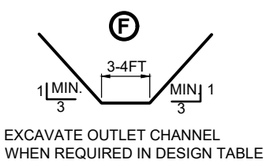


EXCAVATE OUTLET CHANNEL WHEN REQUIRED IN DESIGN TABLE


EXCAVATED OUTLET CHANNEL DETAIL
NOT TO SCALE

PIPE JOINT DETAILS

SIZE OF LARGEST PIPE AT JOINT (INCHES)	ALLOWED JOINT TYPE: TILE TAPE	CONCRETE	MASTIC
8" & SMALLER	✓	✓	✓
10" TO 12"		✓	✓
LARGER THAN 12"			✓

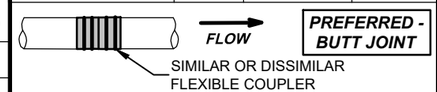


MASTIC COUPLER

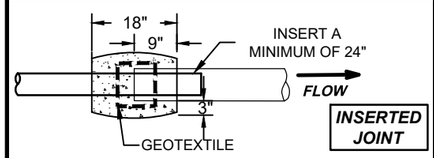


WRAP JOINT WITH GEOTEXTILE FABRIC AND SECURE

ENSURE CONCRETE ENCOMPASSES ENTIRE JOINT AS SHOWN

CONCRETE COLLAR

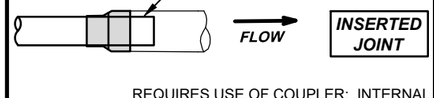

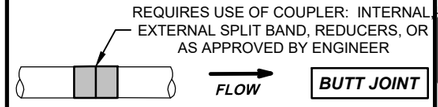

SECURELY WRAP WITH TILE TAPE EXTENDING SEVERAL INCHES ONTO EACH PIPE

TILE TAPE

(D) CMP SLEEVE DETAILS

CMP SLEEVE SIZE (INCHES)	MINIMUM LENGTH (FEET)
8" & SMALLER	10
10" TO 12"	12
15" TO 18"	16
LARGER THAN 18"	20

CORRUGATED METAL PIPE (CMP) SHALL BE A MINIMUM OF 16 GAUGE GALVANIZED PIPE. OTHER COATINGS AS APPROVED BY ENGINEER

CONTRACTOR TO DETERMINE CMP SLEEVE DIAMETER FROM JOINT TYPE SELECTED

EITHER ANNULAR OF HELICAL PIPE IS ACCEPTABLE. FIELD CUTTING OF HELICAL PIPE WILL NOT BE ALLOWED

REFER TO SPECIFICATION 2.310 - CORRUGATED METAL PIPE

(E) ROCK RIPRAP DETAILS

CMP SLEEVE SIZE (INCHES)	GEOTEXTILE QUANTITY (S.Y.)	ROCK QUANTITY (C.Y.)
6" TO 15"	±12 S.Y.	±2 C.Y.
LARGER THAN 15"	±20 S.Y.	±4 C.Y.


INSTALL RIPRAP/GEOTEXTILE WHEN REQUIRED IN DESIGN TABLE

GEOTEXTILE TO BE MNDOT TYPE III OR IV

ROCK RIPRAP SHOULD BE A MINIMUM OF MNDOT CLASS II, EITHER FIELD STONE OR ANGULAR ROCK MAY BE USED

THICKNESS OF RIPRAP TO BE $1.25 \times D_{100}$

REFER TO SPECIFICATIONS: 2.410 - RIPRAP
2.440 - GEOTEXTILES

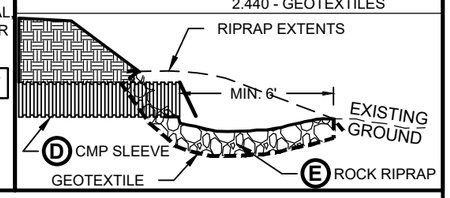

I HEREBY CERTIFY THAT THIS PLAN, SPECIFICATION, OR REPORT WAS PREPARED BY ME OR UNDER MY DIRECT SUPERVISION AND THAT I AM A DULY LICENSED PROFESSIONAL ENGINEER UNDER THE LAWS OF THE STATE OF MINNESOTA.

THOMAS A. WENZEL — LIC. NO. 22148 — DATE: 3/1/2023


BWSR

SERIES 100 BEDDING DETAILS


PURPOSE: *SERIES 100 BEDDING DETAILS ARE FOR THE GENERAL INSTALLATION OF CORRUGATED HDPE PIPE AND AGRICULTURAL DRAINAGE TILE.*

1. THE VARIOUS SHAPED BOTTOM TRENCHES SHALL BE FORMED USING SPECIFIC PLOW ATTACHMENTS. FOR ROUNDED OR TRAPEZOIDAL SHAPES, THE PIPE SHALL REST ON THE TRENCH BOTTOM. THE TRENCH SIDES SHALL FIT THE DIMENSIONS OF THE PIPE AS CLOSE AS POSSIBLE, WITH A MAXIMUM GAP OF LESS THAN 1" ON EITHER SIDE OF THE PIPE.
2. SPOON TRENCH SHALL BE CUT HALF-CIRCLE TO A DEPTH SUCH THAT THE TOP OF THE SPOONED TRENCH BOTTOM EXTENDS TO PIPE SPRINGLINE, OR HIGHER. THE ROUNDED TRENCH BOTTOM SHOULD FIT THE PIPE DIMENSIONS AS CLOSE AS POSSIBLE, WITH A MAXIMUM GAP OF 1" ALLOWED ON EITHER SIDE OF THE PIPE.
3. PRIOR TO SETTING PIPE, PLACE 4"-6" OF LOOSE FRIABLE SOILS IN THE TRENCH BOTTOM AS BEDDING.
4. THE INITIAL BACKFILL SHALL CONSIST OF LOOSE EXCAVATED TRENCH MATERIAL PLACED IN 3"-4" LIFTS AND HAND OR MECHANICALLY TAMPED AROUND THE PIPE.


   SPECIAL CARE MUST BE TAKEN TO COMPLETELY FILL AND COMPACT THE INITIAL BACKFILL UNDER THE LOWER HALF OF THE PIPE.

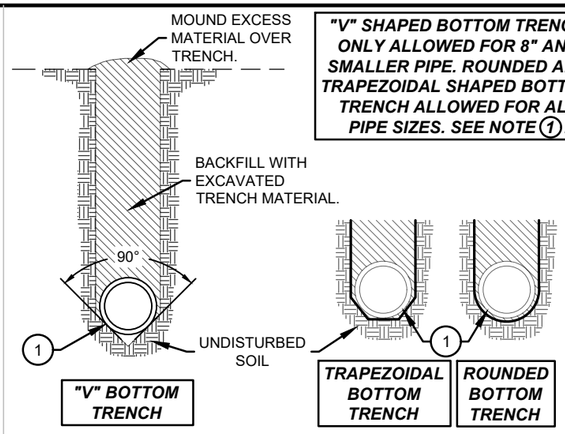

BEDDING DETAIL - 101
NOT TO SCALE

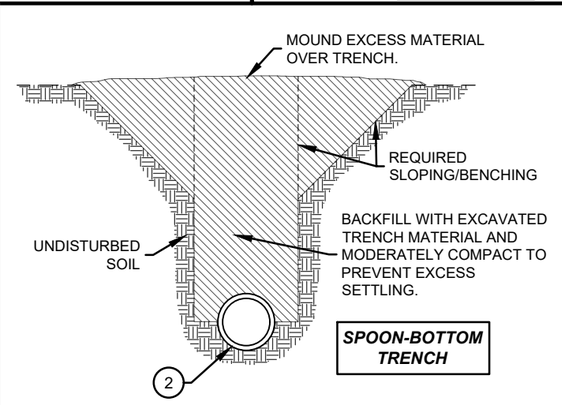

BEDDING DETAIL - 102
NOT TO SCALE

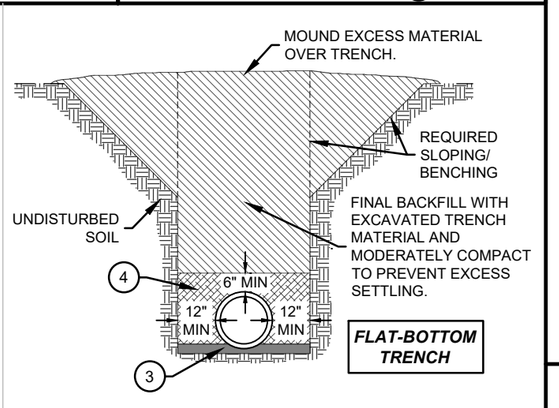

BEDDING DETAIL - 103
NOT TO SCALE

CORRINA - WRIGHT COUNTY
WETLAND BANKING RESTORATION
TILE OUTLET DETAILS

PROJECT #: 2021-204

SHEET NO. 25 OF 25

PLOT DATE: 3/1/2023 8:12 AM \\edc1adminfs01\bwsr\Home\jluniewski\Desktop\New Banking Projects\2021-204 - Corinna\2021-204\2021-204 Design pool 1022.3.dwg

WRIGHT COUNTY
MINNESOTA

Agenda Item

Destination and Workflow

Meeting Type: *
Board Meeting

Requestor Name
Barry Rhineberger

Requestor Title
Planning And Zoning Administrator

Department (please use dropdown to select department) *
PLANNING & ZONING

Target Meeting Date *
5/16/2023 9:00 AM - Board of Wright County Commissioners

Agenda Item Type
(•) RFBA ( ) Minutes Submission ( ) Warrants Submission

Target Section
( ) Consent Agenda (•) Timed Agenda
( ) Item for Consideration

Time Required:
10

Originator
BJR8947

Item Details

Board Action Requested *
Action on Ordinance 23-2 amending the Wright County Code of Ordinances Chapter 155 - Zoning

Short Title (what will appear on Agenda outline - 250 character max.) *
Action on Ordinance 23-2 amending the Wright County Code of Ordinances Chapter 155 - Zoning

Value Stream the request primarily aligns with:
Empower Use of Land, Property, and the Environment

Briefly describe how the request aligns with the selected value stream.
Amends the standards for the placement of solar farms in Wright County.

Describe the impact on staffing resources.
None

Fiscal Impact:
None

Background/Justification:
The County Board requested that a notice of the proposed amendment be published and forwarded to the Planning Commission, which held a public hearing on the proposed amendment on May 4, 2023. The proposed amendment language, minutes from the Planning Commission hearing, and all written public comments received, are attached.

Route for Review and Approval

- [ ] County Administrator
- [x] Assistant County Administrator
- [ ] Finance Review
- [x] Legal Review
- [ ] Risk Mgmt Review
- [ ] Skip Workflow

Agenda Item Attachments (4)

Document Name	Attachment Type
23-2 Solar Ordinance Amendment.pdf	Attachment
23-2 Solar Ord. Minutes.pdf	Attachment
Public Comment through 5-4-2023.pdf	Attachment
23-2 notice of intent for solar farm setback.pdf	Attachment

☐ Hide RFBA Review

RFBA Review

Assistant County Administrator Review

Assistant County Administrator Decision
Approved

Notes

Legal Review

Legal Decision
Moved Forward

Notes

ORDINANCE AMENDMENT NUMBER 23-2

THE COUNTY BOARD OF WRIGHT COUNTY HEREBY ORDAINS:

Article I – Amendment to Chapter 155 Zoning

Sec. 1

§155.108 SOLAR ENERGY FARMS AND SOLAR ENERGY SYSTEMS

Amend § 155.108(C)(18) Solar Energy Farms and Solar Energy Systems as follows:

(18) *Solar Farm Setback Distances*. The operational area(s), including fencing, solar arrays, and any other infrastructure of a Solar Energy Farm which is 5~~1.49~~ megawatts AC or less, shall be located a minimum distance of 1-mile from any other solar array over 200 kilowatts AC whether originally permitted by the county, a State or Federal regulatory agency, or any other municipality in the county. Calculating the 1-mile distance from another solar array as provided in this section shall be measured by the shortest line from any of the infrastructure, solar arrays, or fencing of the proposed Solar Energy Farm which is 5~~1.49~~ megawatts AC or less to the nearest point of the other solar array in excess of 200 kilowatts AC.

Effective Date:

These ordinance amendments shall be effective upon passage and publication.

_____
Chair, Wright County Board of Commissioners

ATTEST:

_____
Lee Kelly
Wright County Administrator

WRIGHT COUNTY PLANNING COMMISSION
Meeting of: May 4, 2023
MINUTES

The Wright County Planning Commission will meet on Thursday, May 4, 2023, in the County Commissioners Board Room at the Wright County Government Center, Buffalo, Minnesota. Chairman, Dan Mol, called the meeting to order at 7:30 p.m. with members present: Pat Mahlberg, Ken Felger, Sandy Greninger, Jeanne Holland, Jan Thompson & Dan Bravinder. Barry Rhineberger, Planning & Zoning Administrator, represented the Planning & Zoning office; Greg Kryzer, Assistant County Attorney, was legal counsel present.

PUBLIC HEARINGS:

1. **ORDIANCE AMENDMENT 23-2** – New

The Wright County Planning Commission will be reviewing and discussing proposed amendment to the Wright County Code of Ordinances. Proposal is to amend 155.108(C)(18), the solar farm setbacks. The current version of 23-2, subject to possible further amendment, would increase the applicable solar energy farm size from 1.49 megawatts to 5 megawatts.

A. Kryzer – before the Commission is ordinance amendment 23-2 which would amend Ordinance 155.108(C)(18), that addresses solar energy farms and solar energy system setback distances. On April 18th the County Board of Commissioners directed staff to publish and notice this matter for a public hearing. The County Board asked that the Planning Commission review, hold public hearing and provide comment on whether the 1.49 megawatts AC should be amended to 5 megawatts. This matter was published in the Delano Herald Journal on April 21st. The County Board is asking this Commission to review a change to the current ordinance from 1.49 megawatts to 5 megawatts.

B. Mol opened the floor to the public for comment.

- Lori Cocking – resident of Waverly. Stated she had attended all pervious solar meetings. Asked for clarification regarding mentioned setbacks. Kryzer – currently a 1.49 megawatts AC solar array must be 1 mile away from another solar array that is over 200 kilowatts. The County Board is looking for comment from the Planning Commission and recommendation to change the 1.49 megawatts AC to 5 megawatts. Cocking stated that she does not feel this amendment is necessary and has spoken with a few County Commissioners. When this was put in place several solar companies walked away. Sees no reason for that restriction other than to make solar companies walk away. She would be happy to hear the reasoning. She has spoken with the solar companies who have stated this situation is not possibly as they need the arrays closer together so they can daisy chain. It is clear there is no reason for this other than to get solar companies to walk away. She is a huge proponent of solar and seems that Wright County embraces the burning of coal, which causes health issues. Coal is not clean. The world is moving towards solar but there is resistance to it. She would like to see the setback distance go away.

- Jonathan Heinrichs – 14695 92nd St NE, Otsego – in an interesting place with solar. We are regulating solar but this is a really a property rights issue. Do we own the light that shines upon our land? Why would you restrict someone converting that power to energy as

electricity? Solar is the very best option for Wright County. Within 10 years all of the current residential solar will be paid for and the system will last for 30 years. This is a very good thing for a lot of people. Farmers can do risk mitigation by having solar. The 1 mile setback is unreasonable because huge transfer stations must be installed every mile and this rule killed solar. In Wright County if someone wanted to heat a home with wood, propane, or gas generation it would be okay. When it comes to solar the County is saying nope, you don't own the land or the light that hits your land. The question is, what are you going to do when the coal train stops. The coal train will stop and sooner or later Wright County won't get a coal delivery. Monticello nuclear plant is not going to solve the problem. Not to mention nuclear waste is stored at the site and will be radioactive for thousands of years. What is the best option for Wright County? Solar is hugely the best option. Individuals can build their own units and solar farms allow the sun to be used. Do we really want to burn coal for the rest of forever? If we continue to burn coal it will kill us and there is an endless list of illnesses caused by burning of coal. Coal is also related to climate change. Solar produces no risk, no noise, no light, no smoke and can do no harm to any living thing. What risk is solar to us? It is good for farmers, residential, economy and you have to consider the potential manufacturing opportunities that come with solar. Solar is our best hedge against climate change. We need the power and this is the best way to get that power. Open up the rezoning requirements to allow as much solar as can be put in Wright County as it does well for everyone.

- Troy Lange – Victor Township – agrees, there is a need for solar but we also need farms to produce so we can eat. The west part of the county is primarily agriculture. Believes in the setback in the same way we need to control urban sprawl. Covering 40 acres would be the size of a small town and these solar farms can eat up land in a hurry. The last request was regarding an entitlement for a single home and this conversation is regarding covering major acreage for a solar field. Solar has a place but not all areas can be filled with solar. We need to think about where solar is going. Believes in the setback because we need to slow down where the solar goes. Strongly believes we should not be covering all of the green fields with solar panels.

- Lori Cocking – solar would use 1 % of the land. It is not going to take lots of farmland away. Spoke with a farmer in Cokato that is making a lot of money with solar panels on his farm. It is not that the farmer won't be reimbursed, it is a give and take. Solar companies are talking about 1% of the land in Wright County and even though she doesn't know what the figure looks like it does seem reasonable. There is probably more land in feedlots and those do have real health risks. This is good for our health and is a small percentage of land that will be used. The Commission should review and be more receptive. She personally has solar and soon will be off grid. Solar is all around a good deal if people would just educate themselves.

C. Bravinder stated he was on both of the solar ordinance committees. There is validity to what everyone is saying. The solar committee had recommended the 1 mile setback be dropped but the County Board did what they wanted to anyway and it was added into the ordinance. Personally, he does not agree with the 1 mile setback. When he sat on the solar committees, he heard from the solar companies that there is existing criteria that dictate where these solar farms could be installed. Solar farms need to be within a specific distance of hooking up to the utility system, they cannot go just anywhere. He sat with representatives from Xcel Energy and it was a very big conversation. From what he is reading the state legislature is coming down with an omnibus bill. What the County Board is trying to do is get ahead of the 5 megawatt solar. Understanding is that once this bill passes a 5

megawatt system could go in and not be required to abide by the 1 mile setback. The County Board doesn't want the bill to pass without the 5 megawatt included in our ordinance. Kryzer – currently the statue states community solar cannot exceed 1 megawatt. Mol – with this ordinance change they could come within that 1 mile and install a 5 megawatt. Kryzer – multiple 5 megawatt systems could be right next to each other.

D. Mol – struggles with this topic. Personally, works for a seed production company right across the river in Sherburne County and hears both sides of the conversation. Right now, this Commission is looking at an ordinance to protect green space of Wright County. Across the river, in Sherburne County, they have been working all winter taking out a tree line to install temporary homes for people working on the solar site. It is a huge project and within the next 3 years well over 6,000 acres of solar panels will be installed. It is said we need solar and we shouldn't be burning coal, using nuclear or wind. But do we want Wright County to be green or the County to be solar? It is a hard question to answer and when you start to take 6-8 thousand acres out of production how many hungry people will there be. He is raising seed corn that produces 3.5% off all hybrid seed corn in the country and this year he has lost 300 acres that will go into solar and there are plans for another 500 acres to go into solar. Hears what was stated about in the end the County Commissioners doing what they want but this Commission also continually rezones land to allow more homes for more people. There is a need for electricity but are we going to be a community of homes or a community of solar panels. In Sherburne County there is a potato producer that produce about 18,000 – 24,0000 acres of potatoes a year. They now need to find other land to replace this lost production land and it is specific sandy soil that grows potatoes. Not sure where the balance is. This Commission can understand what is happening with solar panels and the acres being taken out of production. There are 2 power plants and the grid is already in this area, so this is where companies want the solar farms. The other side of the river is filling up with solar panels and they are taking down irrigated land. In Wright County irrigated land can out produce black dirt farms. The irrigated lands are going away as well. He wants electricity but also doesn't so much acreage taken up for solar.

E. Bravinder – on the first solar ordinance committee and feels one thing Wright County did right is they set the ordinance in place with the lower megawatt limit. The ordinance allowed 1 megawatt in successions of 5, so maximum of a 5 megawatt system. Kryzer – the way the law originally was written and Xcel allowed to happen was you could have 1 megawatt co-located up to 5 times. That allowed for a 5 megawatt solar farms divided into 1 megawatt increments co-located on the same parcels. Bravinder – currently as the ordinance reads that is pushed down to just 1 megawatt, end of story. Kryzer – yes, Xcel Energy accepted those applications for a short period of time and eventually went to 1 megawatt on a parcel. Bravinder questioned if the intent was to block what was happening in Sherburne County. Kryzer – what is happening in Sherburne County was done by the PUC (Public Utility Commission) which would supersede anything happening at the County level. The PUC has been a part of a few solar farms in Wright County. Bravinder – believes with the first ordinance the idea was to attract the smaller arrays to the County and not be attractive to the lager arrays. The larger arrays may want the more open land like they have in Sherburne County. Mahlberg – they are a lot closer to the interconnection and more favored for large scale solar.

F. Felger questioned the emphasis behind the amendment. Mol – that would come from the state legislature or whoever wrote the bill. Felger – the Commission is being asked to abide by what might happen in the legislature or has happened. Kryzer – staff was directed by the County Board to draft ordinance amendment 23-2 and have it heard at tonight's public Planning Commission meeting. Mol – would say the County Commissioners possibly have seen something coming that they are trying to get ahead of. Felger – agrees with member Bravinder regarding the setback distance and recalls

speaking against the 1 mile setback distance. Agrees, the County Board did what they wished to do and that is their prerogative. Questioned if changed to 5 megawatts does the 1 mile distance still apply? Rhineberger – confirmed. Felger – at 5 megawatts thinks what will happen is that will give fewer opportunities to individuals to even put in a solar array. He would guess that you would have less individuals installing 5 megawatt arrays. Unless the County Board knows something that is going to happen, he would be against this amendment because it is going to kill, to some degree, the building of smaller megawatt units. Both sides of the issue have very good arguments for and against solar. He is not sure what to think or do with this solar issue.

G. Holland – this has to do with the land and not individual people's property for roof mounted solar. The amendment is saying we really do not want to have our agricultural land taken up by solar panels. Felger – not related to residential solar. If there is a farm zone General Agriculture and 40 – 80 acres the owner used to be able put in a 1.49 megawatt and now it will be raised to 5 megawatt. Could he still install a 1.49 megawatt system? Mol – yes, the solar company pays rent for 20-30 years and is the one footing the expense. Felger asked if they want to preserve Ag land why don't they allow these solar farms only in marginal land. Why aren't they in wetlands or on marginal farmland? Agrees, does not want to disturb prime farmland. Holland – highly doubtful that the Wright Soil & Water Conservation District (SWCD) or DNR would allow in wetland. The land attractive to the solar companies is going to be the farms. Mol – you can't argue with a farmer renting their land because the money they are getting for rent is huge and they would never make that in their lifetime. Holland – similar to how St. Michael and Albertville saw houses built because farmers were getting $40/acre and there was no way to stop the development. The farmers are going to take the money and run because it is so much money. What this ordinance does is just lets the County control solar a little bit. Felger – so concentrating opposed to having numerus 1.49 megawatt sites.

H. Mahlberg – feels there is a lot going on at the state level in terms of who is lobbying for what. There are probably interests out there that say small community solar gardens have an administrative component and another saying there are benefits to utility scale solar. Feels that this is not a policy issue this Commission is looking at and is being done to align with what the state legislature is poised to pass.

I. Bravinder – with this ordinance change the County Board is trying to keep the 1 mile setback up to 5 megawatts. If this ordinance isn't amended a system over 1.49 megawatts would not need to abide by the 1 mile setback and a 5 megawatt system would not need to follow the 1 mile rule. Felger – an individual can still put in a smaller array. Rhineberger – anything over 200 kilowatts but less than 5 megawatts would need to abide by the 1 mile setback from any other solar array that is over 200 kilowatts.

J. Mahlberg – previously Land Liberty explained this is an attempt by bigger entities to prevent from having solar farms popping up next to each other. The only way to be economically reasonable for the smaller solar farms was to be close enough to connection points. If you separate them out, they no longer become viable economically for the smaller solar developers. Bravinder – smaller solar developers do not deal with the PUC, just County ordinances. Rhineberger – believes the PUC gets involved on anything over 25 megawatts. Mahlberg stated he believes it is 50 megawatts.

K. Mol – recalls a 1.49 megawatt site to be approximately 10 acres of land. At 5 megawatts you would be looking at a 25 acre parcel. Rhineberger – factoring in fencing, topography, and boundaries he has figured out roughly 5-10 acres a megawatt. Mol – looking at 25 – 50 acre parcels. In that perspective you will are putting a fairly large solar farm with another one that could be a mile away. Are we

wanting to see 100's of acres of panels on a single farm or panels peppered on 25 acres a mile apart. This amendment, as written, is allowing 5 megawatts a mile apart. This is still giving Wright County residents the ability to be in solar. Holland questioned if it were to be a 2 mile setback. Mol – ordinance states 1 mile, let's not try to change the ordinance.


L. Mahlberg – whether we go to the 5 megawatts or keep at the 1.49 megawatt limit he is not sure he can answer a difference. The only thing he has heard is that smaller megawatt solar farms are not economical and he does know now if that is true or not. He is not in a position to give any sort of recommendation on if this is a good idea, a bad idea or otherwise to the County Board. The Commission can debate the policy whether they are good or bad for until tomorrow but in the end, he would like to give an educated position to the Cunty Board and he is not sure if this is meaningful. He sort of feels that aligning with state statute is typically a good idea.

M. Mol asked the Commission how they would like to proceed.

N. Mahlberg moved that the Planning Commission take no action in favor of or against the amendment. The record is forwarded to the County Board for their careful and thoughtful consideration. Bravinder seconded.

VOTE: CARRIED UNANIMOUSLY

Respectfully submitted,

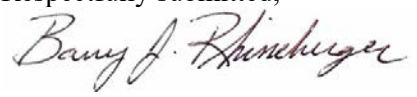

Barry Rhineberger
Planning & Zoning Administrator

BR:sd
cc: Planning Commission
County Board of Commissioners
Kryzer
Twp. Clerks
Applicant/owners

RECEIVED
APR 24 2023

HARVESTING MINNESOTA'S CLEAN ENERGY
A PROJECT OF THE MINNESOTA CONSERVATIVE ENERGY FORUM

In the Matter of Proposed Ordinance Amendment 23-2 (Solar Setbacks)

Members of the Wright County Planning Commission,

My name is Nathan Dull, and I serve as the field representative for the Minnesota Land & Liberty Coalition (L&LC). The L&LC is a statewide, non-profit organization made up of farmers, landowners, taxpayers, business and community leaders, and proponents of an all-of-the-above energy future here in Minnesota. Our coalition is united by our support of protecting private property rights, supporting economic development in our communities, building a resilient and reliable energy grid, and ensuring the United States' national security.

In 2021, the L&LC participated in Wright County's Solar Task Force where the establishment of a solar ordinance was ordered. During this Task Force, the Minnesota Land & Liberty Coalition made it clear that requiring setbacks between solar developments in the county directly picks winners and losers and that the action is government overreach. The L&LC does not believe that government should tell one landowner that the way they invest in their land is acceptable but then tell their neighbors that they cannot reap the benefits of renewable energy development because their land is too close to another solar project.

We are disappointed to see Wright County work yet again against the farmers and landowners of the area by seeking to alter the 1-mile setback between solar developments that is currently capped at 1.49 Megawatts (MW) and below and increase it to 5 MW and below.

This action ultimately forces solar projects to be more visible in the county by requiring them to be spaced further apart or effectively prohibits outside investment into Wright County by making it nearly impossible for private projects to be built.

The Minnesota Land & Liberty Coalition encourages the Planning Commission to uphold the rights of landowners in Wright County and iterate that limiting private investment on one's land should not be capriciously made by the county government.

Respectfully,

Nathan Dull
Field Representative
Minnesota Land & Liberty Coalition®

WRIGHT COUNTY PLANNING COMMISSION

NOTICE OF INTENT TO AMEND THE WRIGHT COUNTY CODE OF ORDINANCES

RECEIVED MAY 03 2023

CITY/TOWNSHIP RESPONSE FORM

CITY/TOWNSHIP: Maple Lake HEARING DATE: Thursday, **May 4, 2023 at 7:30 p.m.**

CHAPTER 155 ZONING

NOTICE IS HEREBY GIVEN, that the Wright County Planning Commission on Thursday, May 4, 2023, at **7:30 P.M.,** will hold a public hearing to consider amending the Wright County Code of Ordinances. The amendment has been assigned number 23-2. This consideration and discussion will take place in the Commissioners' Board Room at the Wright County Government Center, Buffalo, Minnesota.

The Wright County Planning Commission will be reviewing and discussing proposed amendment to the Wright County Code of Ordinances. Proposed is to amend 155.108(C)(18), to amend the solar farm setbacks. The current version of 23-2, subject to possible further amendment, would increase the applicable solar energy farm size from 1.49 megawatts to 5 megawatts.

NOTES: See Ordinance Amendment 23-2 included.

* * * *

THE TOWN BOARD OR CITY COUNCIL SHOULD COMPLETE THE FOLLOWING. IF NO WRITTEN RESPONSE IS RECEIVED BEFORE THE HEARING, THE PLANNING COMMISSION WILL ASSUME THAT THE CITY COUNCIL/TOWN BOARD HAS NO OBJECTION TO THE PROPOSED AMENDMENTS.

_CITY/TOWNSHIP APPROVES OF THE REQUEST BECAUSE: _____

___ CITY/TOWNSHIP DISAPPROVES OF THE REQUEST BECAUSE: _____

CITY/TOWNSHIP COMMENTS OR PROPOSED CONDITIONS: _____

City Council had no comments or issues

SIGNED: Renee Echols, City Administrator 5-2-2023

WRIGHT COUNTY PLANNING COMMISSION

NOTICE OF INTENT TO AMEND THE WRIGHT COUNTY CODE OF ORDINANCES

MAY 03 2023

CITY/TOWNSHIP RESPONSE FORM

CITY/TOWNSHIP: __Monticello Twp____ HEARING DATE: Thursday, **May 4, 2023 at 7:30 p.m**.

CHAPTER 155 ZONING

NOTICE IS HEREBY GIVEN, that the Wright County Planning Commission on Thursday, May 4, 2023, at **7:30 P.M.,** will hold a public hearing to consider amending the Wright County Code of Ordinances. The amendment has been assigned number 23-2. This consideration and discussion will take place in the Commissioners' Board Room at the Wright County Government Center, Buffalo, Minnesota.

The Wright County Planning Commission will be reviewing and discussing proposed amendment to the Wright County Code of Ordinances. Proposed is to amend 155.108(C)(18), to amend the solar farm setbacks. The current version of 23-2, subject to possible further amendment, would increase the applicable solar energy farm size from 1.49 megawatts to 5 megawatts.

NOTES: See Ordinance Amendment 23-2 included.

* * * *

THE TOWN BOARD OR CITY COUNCIL SHOULD COMPLETE THE FOLLOWING. IF NO WRITTEN RESPONSE IS RECEIVED BEFORE THE HEARING, THE PLANNING COMMISSION WILL ASSUME THAT THE CITY COUNCIL/TOWN BOARD HAS NO OBJECTION TO THE PROPOSED AMENDMENTS.

_X_CITY/TOWNSHIP APPROVES OF THE REQUEST BECAUSE: **The Town Board was in consensus that this amendment would be in keeping with the intent to maintain agricultural land in the township and restrict the number, size and density of solar gardens in the township.**

___ CITY/TOWNSHIP DISAPPROVES OF THE REQUEST BECAUSE:

CITY/TOWNSHIP COMMENTS OR PROPOSED CONDITIONS: **Commissioner Darek Vetsch attended the May 1, 2023 Monticello Town Board meeting and was asked to explain the reason behind the proposal to amend the setback between solar entities and amend the allowable solar farm size from 1.49 MW to up to 5 MW. After hearing the explanation, the Board Supervisors unanimously approved a motion to recommend approval of Wright County's proposed ordinance amendment 23-2 which would increase the setback to 1 mile between solar entities and change the allowed size of a solar garden from 1.49 MW up to 5 MW.**

SIGNED: __*Cathy Shuman, Clerk* on behalf of the Monticello Town Board Supervisors 5/2/23__

MAY 03 2023

B4-4

WRIGHT COUNTY PLANNING COMMISSION
NOTICE OF INTENT TO AMEND THE WRIGHT COUNTY CODE OF ORDINANCES

CITY/TOWNSHIP RESPONSE FORM

CITY/TOWNSHIP: Franklin

HEARING DATE: Thursday, **May 4, 2023 at 7:30 p.m.**

CHAPTER 155 ZONING

NOTICE IS HEREBY GIVEN, that the Wright County Planning Commission on Thursday, May 4, 2023, at **7:30 P.M.,** will hold a public hearing to consider amending the Wright County Code of Ordinances. The amendment has been assigned number 23-2. This consideration and discussion will take place in the Commissioners' Board Room at the Wright County Government Center, Buffalo, Minnesota.

The Wright County Planning Commission will be reviewing and discussing proposed amendment to the Wright County Code of Ordinances. Proposed is to amend 155.108(C)(18), to amend the solar farm setbacks. The current version of 23-2, subject to possible further amendment, would increase the applicable solar energy farm size from 1.49 megawatts to 5 megawatts.

NOTES: See Ordinance Amendment 23-2 included.

* * * *

THE TOWN BOARD OR CITY COUNCIL SHOULD COMPLETE THE FOLLOWING. IF NO WRITTEN RESPONSE IS RECEIVED BEFORE THE HEARING, THE PLANNING COMMISSION WILL ASSUME THAT THE CITY COUNCIL/TOWN BOARD HAS NO OBJECTION TO THE PROPOSED AMENDMENTS.

_CITY/TOWNSHIP APPROVES OF THE REQUEST BECAUSE: _____

X CITY/TOWNSHIP DISAPPROVES OF THE REQUEST BECAUSE: We do not feel expansion plans are needed for solar farms in Wright County

CITY/TOWNSHIP COMMENTS OR PROPOSED CONDITIONS: _____

SIGNED: M Russell 5/2/2023

RECEIVED
MAY 04 2023

WRIGHT COUNTY PLANNING COMMISSION

NOTICE OF INTENT TO AMEND THE WRIGHT COUNTY CODE OF ORDINANCES

CITY/TOWNSHIP RESPONSE FORM

CITY/TOWNSHIP: _Victor_____ HEARING DATE: Thursday, **May 4, 2023 at 7:30 p.m.**

CHAPTER 155 ZONING

NOTICE IS HEREBY GIVEN, that the Wright County Planning Commission on Thursday, May 4, 2023, at **7:30 P.M.,** will hold a public hearing to consider amending the Wright County Code of Ordinances. The amendment has been assigned number 23-2. This consideration and discussion will take place in the Commissioners' Board Room at the Wright County Government Center, Buffalo, Minnesota.

The Wright County Planning Commission will be reviewing and discussing proposed amendment to the Wright County Code of Ordinances. Proposed is to amend 155.108(C)(18), to amend the solar farm setbacks. The current version of 23-2, subject to possible further amendment, would increase the applicable solar energy farm size from 1.49 megawatts to 5 megawatts.

NOTES: See Ordinance Amendment 23-2 included.

* * * *

THE TOWN BOARD OR CITY COUNCIL SHOULD COMPLETE THE FOLLOWING. IF NO WRITTEN RESPONSE IS RECEIVED BEFORE THE HEARING, THE PLANNING COMMISSION WILL ASSUME THAT THE CITY COUNCIL/TOWN BOARD HAS NO OBJECTION TO THE PROPOSED AMENDMENTS.

_CITY/TOWNSHIP APPROVES OF THE REQUEST BECAUSE: _____

_____

_CITY/TOWNSHIP DISAPPROVES OF THE REQUEST BECAUSE:_____

_____

X CITY/TOWNSHIP COMMENTS OR PROPOSED CONDITIONS: **Victor Township main concern is to protect valuable and productive agricultural ground from being taken out of production and how this amendment may affect this.** The increase in size based on megawatts for setback rules would also mean an increase in land needed to produce that kind of electricity. Victor township would then like to see the minimum distance radius between solar farms increased proportionately to the MegaWatt size of solar farm, to account for change in solar farm size amendment. See proposed table below:

SOLAR FARM SIZE IN MEGAWATTS	MIMIMUM RADIUS BETWEEN SOLAR FARMS
1.49 MW or less	1 mile
Greater than 1.49 MW up to 3 MW	2 miles
Greater than 3 MW up to 5 MW	3.33 miles

We would also like to see some language added to protect our prime agricultural land from being used, in lieu of using land marginal. Based on active solar farms in the area (Wright and Mcleod counties) it calculates out to an average of 9 acres per megawatt. Using one of the larger solar farms in MN by comparison in Chisago County (Northstar solar) which is a 100-megawatt solar farm that is over 750 acres for an average of 7.5 acres per megawatt. The increase in size of solar farm will increase the footprint of land needed to produce power. These companies that peddle solar farms are not interested in anything other than the sale and getting their money. They are not local nor active in our communities once the solar farm is completed. They have a history of suing the local governments if they don't get their way. There are solar farms in the area that have been bought and sold several times. One example is south of Montrose on Bishop Ave. Currently owned by a business in Massachusetts under parent company headquartered in Italy. We've found that decommissioning costs are around $350,000 per megawatt, and no one can say with certainty how these solar farms will end up when they need to be removed nor at what cost to the taxpayers. The point is that we don't want any of our agriculture ground in Wright County, which is a proven renewable resource and accounts for 30% of the

County's total economic output to be lost to solar, when they could be constructed on non-productive land.

SIGNED: [signature]

WRIGHT COUNTY BOARD OF COMMISSIONERS

NOTICE OF INTENT TO AMEND

THE WRIGHT COUNTY CODE OF ORDINANCES RELATING TO

CHAPTER 155 ZONING

NOTICE IS HEREBY GIVEN, that the Wright County Planning Commission on Thursday, May 4, 2023, at 7:30 P.M., will hold a public hearing to consider amending the Wright County Code of Ordinances. The amendment has been assigned number 23-2. This consideration and discussion will take place in the Commissioners' Board Room at the Wright County Government Center, Buffalo, Minnesota. The Wright County Government Center is located at 3650 Braddock Ave NE, Buffalo, MN 55313.

The Wright County Planning Commission will be reviewing and discussing proposed amendment to the Wright County Code of Ordinances. Proposed is to amend 155.108(C)(18), to amend the solar farm setbacks. The current version of 23-2, subject to possible further amendment, would increase the applicable solar energy farm size from 1.49 megawatts to 5 megawatts.

The proposed ordinance can be reviewed in person in the Wright County Planning and Zoning Office in the Wright County Government Center.

Written comments must be submitted to Wright County Planning and Zoning, 3650 Braddock Ave NE, Ste 1600, Buffalo, MN 55313. All comments received by 4:00 p.m. May 4, 2023, will receive full consideration by the Wright County Planning Commission.

Interpreter Services for the hearing impaired will be provided upon written request.

Lee R. Kelly
County Administrator

WRIGHT COUNTY
MINNESOTA

Agenda Item

Destination and Workflow

Meeting Type: *
Board Meeting

Requestor Name
Lee Kelly

Requestor Title
County Administrator

Department (please use dropdown to select department) *
ADMINISTRATION

Target Meeting Date *
5/16/2023 9:00 AM - Board of Wright County Commissioners

Agenda Item Type
(•) RFBA ( ) Minutes Submission ( ) Warrants Submission

Target Section
( ) Consent Agenda ( ) Timed Agenda
(•) Item for Consideration

Originator
LRK7362

Item Details

Board Action Requested *
Discussion on Former Government Center Facility Training

Short Title (what will appear on Agenda outline - 250 character max.) *
Discussion on Former Government Center Training

Value Stream the request primarily aligns with:
Promote Safe and Healthy Communities

Briefly describe how the request aligns with the selected value stream.
Permitting use of the former Government Center for training Law enforcement agencies to train in this unique environment

Describe the impact on staffing resources.
Facilities staff time ensuring execution of use agreements and coordination of access

Fiscal Impact:

Background/Justification:
Wright County has allowed the former Government Center facility to be used as a training facility for law enforcement. Currently there are agreements in place with Anoka County, Anoka County SWAT, Brooklyn Park Police Dept., City of Buffalo Police and fire, City of Minneapolis Police department, and the Elk River Police Department. Staff were approached about an agenda item to discuss continuing training in the context of future building use and ongoing operations cost.

Route for Review and Approval

- [x] County Administrator
- [ ] Assistant County Administrator
- [ ] Finance Review
- [ ] Legal Review
- [ ] Risk Mgmt Review
- [ ] Skip Workflow

Agenda Item Attachments (0)

Document Name	Attachment Type

☐ Hide RFBA Review

RFBA Review

Assistant County Administrator Review

Assistant County Administrator Decision

Notes

County Administrator Review

County Administrator Decision

Notes

WRIGHT COUNTY
MINNESOTA

Agenda Item

Destination and Workflow

Meeting Type: *
Board Meeting

Requestor Name
Lee Kelly

Requestor Title
County Administrator

Department (please use dropdown to select department) *
ADMINISTRATION

Target Meeting Date *
5/16/2023 9:00 AM - Board of Wright County Commissioners

Agenda Item Type
○ RFBA ◉ Minutes Submission ○ Warrants Submission

Target Section
○ Consent Agenda ○ Timed Agenda
◉ Item for Consideration

Originator
PAH4112

Item Details

Board Action Requested *
Approve committee minutes submitted.

Short Title (what will appear on Agenda outline - 250 character max.) *
Approve committee minutes submitted

Value Stream the request primarily aligns with:

Briefly describe how the request aligns with the selected value stream.

Describe the impact on staffing resources.

Fiscal Impact:

Background/Justification:

Route for Review and Approval

- ☐ County Administrator
- ☑ Assistant County Administrator
- ☐ Finance Review
- ☐ Legal Review
- ☐ Risk Mgmt Review
- ☐ Skip Workflow

Agenda Item Attachments (3)

Document Name	Attachment Type
5-9-2023 Wright County Board Workshop Recommendations.docx	Attachment
05-02-2023 Aggregate Tax Commiittee Meeting Recommendations.docx	Attachment
05-09-2023 Personnel Committee of the Whole Recommendations.docx	Attachment

☐ Hide RFBA Review

RFBA Review

Assistant County Administrator Review

Assistant County Administrator Decision
Approved

Notes

BOARD WORKSHOP RECOMMENDATIONS

BOARD OF WRIGHT COUNTY COMMISSIONERS

MAY 9, 2023

DATE APPROVED:

Tina Diedrick	District 1
Darek Vetsch	District 2
Jeanne Holland	District 3
Nadine Schoen	District 4
Michael Kaczmarek	District 5

Members Present: Darek Vetsch, Jeanne Holland, Nadine Schoen, Michael Kaczmarek, Tina Diedrick
Others Present: Lee Kelly, Greg Kryzer, Kim Johnson, Alan Wilczek, Clay Wilfahrt, Phil Hodges, Jill Pooler, Marc Mattice, Lindsey Meyer, Heather Lemieux, James O'Dell, Marion Larson

I. Schedule Meetings As Needed

RECOMMENDATION: Schedule a COTW Closed Session, Admin Performance Expectations on Monday, May 15 at 11:30 a.m. Schedule COTW Admin Project List Review on Tuesday, May 16 at 11:30 a.m. Reschedule Household Hazardous Waste Tour on Tuesday, May 16 at 1:00 p.m.

II. Legislative Updates

RECOMMENDATION: Informational Only

III. 2024 Budget Forecast

RECOMMENDATION: Use 5.75 percent as guidance for budget setting.

IV. AMC- National Center for Public Lands

RECOMMENDATION: Decline the request for funding from AMC

V. Central Minnesota EMS

RECOMMENDATION: Informational Only

VI. Metropolitan Water Supply Advisory Council Appointment

RECOMMENDATION: Put together a letter of support from the county board.

DRAFT

AGGREGATE TAX COMMITTEE RECOMMENDATIONS

DATE: MAY 2, 2023

DATE APPROVED: [ ]

Darek Vetsch	District 1
Nadine Schoen	District 2
Jeanne Holland	District 3
Tina Diedrick	District 4
Michael Kaczmarek	District 5

Members Present:	Michael Kaczmarek, Tina Diedrick, Don Schmidt (Buffalo Township), Bob Hiivala, Mike Amery (Hanover), Lindsay Salo, Scott Deckert
Members Absent:	Sandra Forsman (Silver Creek Township)
Others Present:	Marc Mattice, Jennifer Nash (Hanover), Greg Kryzer

THESE RECOMMENDATIONS ARE IN DRAFT FORMAT AND REQUIRE APPROVAL BY THE WRIGHT COUNTY BOARD

I. Review the Draft Application and Process

Recommendation: Move forward with the Restoration Reimbursement Application and Process with changes discussed.

COMMITTEE MEETING RECOMMENDATIONS

PERSONNEL COMMITTEE OF THE WHOLE

MAY 9, 2023

DATE APPROVED:

Tina Diedrick	District 1
Darek Vetsch	District 2
Jeanne Holland	District 3
Nadine Schoen	District 4
Michael Kaczmarek	District 5

Members Present: Tina Diedrick, Darek Vetsch, Jeanne Holland, Nadine Schoen, Michael Kaczmarek,

Others Present: Greg Kryzer, Matthew Fomby, Lindsey Meyer, Lee Kelly, Alan Wilczek, Elizabeth Karels, Clay Wilfahrt, Heather Lemieux, Patsy Waytashek, Kate Dahl, Jim O'Dell, Jill Pooler, Kim Johnson, Matthew Fomby, Schawn Johnson, Phil Hodges, Marc Mattice, Brian Lutes

I. Finance and Human Resources Requests

Recommendation: To approve hiring the following positions:
Oracle Platform Architect
Human Resources Tech
Accounting Manager- Internal Services
Budget Analyst
Staff Accountant

II.GIS Organizational Change

Recommendation: To eliminate the two current GIS Specialist positions and add one additional GIS Analyst Position. Shift the GIS Specialist work to the GIS Analyst.

III.Contracted Waiver Provider Returning Cases/Request Additional Waiver SW Positions

Recommendation: To hire an additional four Social Workers immediately and contract another 100 cases to Dungarvin between 2023 and 2024.

IV.End Fraud Contract and Request HHS Fraud Investigator Position

Recommendation: To hire one full-time Fraud Investigator and end the contract with Northwoods Fraud Investigations.

DRAFT

WRIGHT COUNTY
MINNESOTA

Agenda Item

Destination and Workflow

Meeting Type: *
Board Meeting

Requestor Name
Heather Lemieux

Requestor Title
Assistant Finance Director

Department (please use dropdown to select department) *
FINANCE & TAXPAYER SERVICES

Target Meeting Date *
5/16/2023 9:00 AM - Board of Wright County Commissioners

Agenda Item Type
○ RFBA ○ Minutes Submission ◉ Warrants Submission

Target Section
○ Consent Agenda ○ Timed Agenda
○ Item for Consideration

Originator
HML7582

Item Details

Board Action Requested *
Warrants Issued

Short Title (what will appear on Agenda outline - 250 character max.) *
Warrants Issued

Agenda Item Attachments (1)

Document Name	Attachment Type
04-26-2023 THRU 05-09-2023 WARRANTS ISSUED 5392623.02.pdf	Attachment

☐ Hide RFBA Review

RFBA Review

Assistant County Administrator Review

Assistant County Administrator Decision
Approved

Notes

WRIGHT COUNTY
MINNESOTA

Disbursements by Warrant Number Report

Report Date GMT 5/10/23 4:12 PM

Warrant #	Warrant Date	Vendor Name Account Number	Amount	Description	Invoice Number	1099

Date Range: 4/26/2023 to 5/9/2023

PII: NO **Business Unit:** 300000006871689

WRIGHT COUNTY MINNESOTA

Disbursements by Warrant Number Report

Report Date GMT 5/10/23 4:12 PM

Warrant #	Warrant Date	Vendor Name Account Number	Amount	Description	Invoice Number	1099
102559	46433	MN DEPT OF PUBLIC SAFETY				
	2023-04-26	84-041-000-0000-6820-000000	24,440.47	MNDRIVE	20230426MV	N
102559	**46433**	**MN DEPT OF PUBLIC SAFETY**	**24,440.47**			
102560	681	CLIFTONLARSONALLEN LLP				
	2023-04-26	01-041-042-0000-6262-000000	2,544.15	BILLING FOR GASB 87 IMPLEMENTATION	3671770	Y
102560	**681**	**CLIFTONLARSONALLEN LLP**	**2,544.15**			
102561	893	IDENTISYS INC				
	2023-04-26	02-211-000-0000-6410-000000	299.18	Gun Permits	615927-04142023	N
102561	**893**	**IDENTISYS INC**	**299.18**			
102562	1440	SOUTHSIDE TOWNSHIP				
	2023-04-26	20-393-000-0000-6840-000000	688.82	Recycling Quarter 1	7324	N
102562	**1440**	**SOUTHSIDE TOWNSHIP**	**688.82**			
102563	1721	M-R SIGN COMPANY INC				
	2023-04-26	03-350-000-0000-6539-000000	38,214.75	SIGNS	219389	N
	2023-04-26	03-350-000-0000-6539-000000	-38,214.75	SIGNS	219389	N
	2023-04-26	01-000-000-0000-2022-000000	0.00	Signs - 2023 sign replacement	219389	N
	2023-04-26	03-350-021-0000-6539-000000	38,214.75	Signs - 2023 sign replacement	219389	N
102563	**1721**	**M-R SIGN COMPANY INC**	**38,214.75**			
102564	1785	WAVERLY/CITY OF				
	2023-04-26	01-111-000-0000-6251-000000	104.09	UTILITIES HWY DEPT 3/15-4/7	02-00000260-00-4 4/18/23	N
102564	**1785**	**WAVERLY/CITY OF**	**104.09**			
102565	2316	OTSEGO/CITY OF				
	2023-04-26	01-111-000-0000-6251-000000	92.91	OTSEGO HWY SHOP SUPPLIES	28100-00 4/13/23.	N
102565	**2316**	**OTSEGO/CITY OF**	**92.91**			
102566	2576	BOND TRUST SERVICES CORPORATION				
	2023-04-26	36-836-000-0000-6702-000000	429,350.00	2017A INTEREST REF 329617	78860	N
	2023-04-26	36-836-000-0000-6702-000000	750,862.50	2018A INTEREST REF 331610	78861	N
	2023-04-26	36-836-000-0000-6702-000000	69,115.63	2019C INTEREST REF 334946	78862	N
102566	**2576**	**BOND TRUST SERVICES CORPORATION**	**1,249,328.13**			
102567	2828	CUSTOM TOWING LLC				
	2023-04-26	01-201-000-0000-6261-000000	375.00	Tow from Burglary in Progress	23008293-04122023	Y
102567	**2828**	**CUSTOM TOWING LLC**	**375.00**			
102568	4162	ASSOCIATED BANK				
	2023-04-26	36-836-000-0000-6702-000000	95,418.75	2015A INTEREST ACCT 99G100003	982-301 4/11/23	N
	2023-04-26	36-836-000-0000-6702-000000	61,293.75	2016A INTEREST ACCT 99G100003	982-302 4/11/23	N
102568	**4162**	**ASSOCIATED BANK**	**156,712.50**			
102569	5614	UMB BANK, N.A.				
	2023-04-26	36-836-000-0000-6702-000000	889,300.00	2019 INTEREST	2019A 4/14/23	N
	2023-04-26	36-836-000-0000-6702-000000	-4,068.38	2019 INTEREST	2019A 4/14/23	N
	2023-04-26	36-836-000-0000-6702-000000	-1,553.44	2019B CREDIT	2019B 4/14/23	N
	2023-04-26	36-836-000-0000-6702-000000	51,217.50	2019B INTEREST	2019B 4/14/23	N
102569	**5614**	**UMB BANK, N.A.**	**934,895.68**			
102570	5673	SIERRA-CEDAR, LLC				
	2023-04-26	34-170-041-8003-6261-000000	89,400.00	WRIGHTMN_IMP_03 Oracle Cloud Apps Implement; Gen Imp Service; ERP Phase 2 HCM - Implementation; 03/16/2023 - 03/31/2023	PC-000220025	Y
102570	**5673**	**SIERRA-CEDAR, LLC**	**89,400.00**			

WRIGHT COUNTY MINNESOTA

Disbursements by Warrant Number Report

Report Date GMT 5/10/23 4:12 PM

Warrant #	Warrant Date	Vendor Name Account Number	Amount	Description	Invoice Number	1099
102571	6097	ODP BUSINESS SOLUTIONS, LLC				
	2023-04-26	01-201-000-0000-6410-000000	152.97	Paper	308483944001	N
	2023-04-26	01-201-000-0000-6410-000000	11.89	Rubber Bands	308483944001-04172023	N
	2023-04-26	01-201-000-0000-6410-000000	39.89	Paper	308771307001-04182023	N
102571	**6097**	**ODP BUSINESS SOLUTIONS, LLC**	**204.75**			
102572	6231	CINTAS CORPORATION NO. 2				
	2023-04-26	01-111-000-0000-6301-000000	2.75	JEAN/CARHARTT CARPENTER/DENIM-03028	4152572716	N
	2023-04-26	01-111-000-0000-6301-000000	4.40	JEAN/CARHARTT CARPENTER/DENIM - SZ PREM-03434	4152572716	N
	2023-04-26	01-111-000-0000-6301-000000	2.75	JEAN/CARHARTT CARPENTER/DENIM-03628	4152572716	N
	2023-04-26	01-111-000-0000-6301-000000	2.75	JEAN/CARHARTT CARPENTER/DENIM-03832	4152572716	N
	2023-04-26	01-111-000-0000-6301-000000	2.75	JEAN/CARHARTT CARPENTER/DENIM-04030	4152572716	N
	2023-04-26	01-111-000-0000-6301-000000	2.75	JEAN/CARHARTT CARPENTER/DENIM-04228	4152572716	N
	2023-04-26	01-111-000-0000-6301-000000	4.95	JEAN/FR/CARPNTR/RLX FIT/ DENIM-03432	4152572716	N
	2023-04-26	01-111-000-0000-6301-000000	3.52	UNIF SHRT NY/BL SLATE/LS - SZ PREM-3XLLS	4152572716	N
	2023-04-26	01-111-000-0000-6301-000000	0.85	UNIF SHRT NY/BL SLATE/LS-00LLS	4152572716	N
	2023-04-26	01-111-000-0000-6301-000000	0.85	UNIF SHRT NY/BL SLATE/LS-00MLS	4152572716	N
	2023-04-26	01-111-000-0000-6301-000000	0.85	UNIF SHRT NY/BL SLATE/LS-2XLLS	4152572716	N
	2023-04-26	01-111-000-0000-6301-000000	3.52	UNIF SHRT NY/BL SLATE/SS - SZ PREM-LJ0XL	4152572716	N
	2023-04-26	01-111-000-0000-6301-000000	3.52	UNIF SHRT NY/BL SLATE/SS - SZ PREM-LJ3XL	4152572716	N
	2023-04-26	01-111-000-0000-6301-000000	1.02	UNIF SHRT NY/BL SLATE/SS-RG00L	4152572716	N
	2023-04-26	01-111-000-0000-6301-000000	1.87	UNIF SHRT NY/BL SLATE/SS-RG00L	4152572716	N
	2023-04-26	01-111-000-0000-6301-000000	1.02	UNIF SHRT NY/BL SLATE/SS-RG00M	4152572716	N
	2023-04-26	01-111-000-0000-6301-000000	1.87	UNIF SHRT NY/BL SLATE/SS-RG0XL	4152572716	N
	2023-04-26	01-111-000-0000-6301-000000	4.40	JEAN/CARHART/RELX FIT/DK DENIM - SZ	4152572716	N
	2023-04-26	01-111-000-0000-6301-000000	6.05	FRSHRT/CRHRT5.3INHRNT/GRY/LS-0XLLS	4152572716	N
	2023-04-26	01-111-000-0000-6301-000000	1.02	UNIF SHRT NY/BL SLATE/SS-RG2XL	4152572716	N
	2023-04-26	01-111-000-0000-6301-000000	1.87	UNIF SHRT NY/BL SLATE/SS-RG2XL	4152572716	N
	2023-04-26	01-111-000-0000-6301-000000	4.40	JEAN/CARHART/RELX FIT/DK DENIM - SZ PREM-03834	4152572716	N
	2023-04-26	01-111-000-0000-6301-000000	2.75	JEAN/CARHART/RELX FIT/DK DENIM-03430	4152572716	N
	2023-04-26	01-111-000-0000-6301-000000	2.75	JEAN/CARHART/RELX FIT/DK DENIM-03628	4152572716	N
	2023-04-26	01-111-000-0000-6301-000000	2.75	JEAN/CARHART/RELX FIT/DK DENIM-03632	4152572716	N
	2023-04-26	01-111-000-0000-6301-000000	2.75	JEAN/CARHARTT CARPENTER/DENIM-03232	4152572716	N
	2023-04-26	01-111-000-0000-6301-000000	6.05	FRSHRT/CRHRT5.3INHRNT/GRY/LS-0XLLS	4153228927	N
	2023-04-26	01-111-000-0000-6301-000000	1.87	UNIF SHRT NY/BL SLATE/SS-RG2XL	4153228927	N
	2023-04-26	01-111-000-0000-6301-000000	4.40	JEAN/CARHART/RELX FIT/DK DENIM - SZ PREM-03834	4153228927	N
	2023-04-26	01-111-000-0000-6301-000000	2.75	JEAN/CARHART/RELX FIT/DK DENIM-03430	4153228927	N
	2023-04-26	01-111-000-0000-6301-000000	2.75	JEAN/CARHART/RELX FIT/DK DENIM-03628	4153228927	N
	2023-04-26	01-111-000-0000-6301-000000	2.75	JEAN/CARHART/RELX FIT/DK DENIM-03632	4153228927	N
	2023-04-26	01-111-000-0000-6301-000000	4.40	JEAN/CARHARTT CARPENTER/DENIM - SZ PREM-03434	4153228927	N
	2023-04-26	01-111-000-0000-6301-000000	2.75	JEAN/CARHARTT CARPENTER/DENIM-03028	4153228927	N
	2023-04-26	01-111-000-0000-6301-000000	2.75	JEAN/CARHARTT CARPENTER/DENIM-03232	4153228927	N
	2023-04-26	01-111-000-0000-6301-000000	2.75	JEAN/CARHARTT CARPENTER/DENIM-03628	4153228927	N
	2023-04-26	01-111-000-0000-6301-000000	2.75	JEAN/CARHARTT CARPENTER/DENIM-03832	4153228927	N
	2023-04-26	01-111-000-0000-6301-000000	2.75	JEAN/CARHARTT CARPENTER/DENIM-04030	4153228927	N
	2023-04-26	01-111-000-0000-6301-000000	2.75	JEAN/CARHARTT CARPENTER/DENIM-04228	4153228927	N
	2023-04-26	01-111-000-0000-6301-000000	4.95	JEAN/FR/CARPNTR/RLX FIT/ DENIM-03432	4153228927	N
	2023-04-26	01-111-000-0000-6301-000000	3.52	UNIF SHRT NY/BL SLATE/LS - SZ PREM-3XLLS	4153228927	N
	2023-04-26	01-111-000-0000-6301-000000	0.85	UNIF SHRT NY/BL SLATE/LS-00LLS	4153228927	N
	2023-04-26	01-111-000-0000-6301-000000	0.85	UNIF SHRT NY/BL SLATE/LS-00MLS	4153228927	N
	2023-04-26	01-111-000-0000-6301-000000	0.85	UNIF SHRT NY/BL SLATE/LS-2XLLS	4153228927	N
	2023-04-26	01-111-000-0000-6301-000000	3.52	UNIF SHRT NY/BL SLATE/SS - SZ PREM-LJ0XL	4153228927	N
	2023-04-26	01-111-000-0000-6301-000000	3.52	UNIF SHRT NY/BL SLATE/SS - SZ PREM-LJ3XL	4153228927	N

WRIGHT COUNTY MINNESOTA

Disbursements by Warrant Number Report

Report Date GMT 5/10/23 4:12 PM

Warrant #	Warrant Date	Vendor Name Account Number	Amount	Description	Invoice Number	1099
	2023-04-26	01-111-000-0000-6301-000000	1.02	UNIF SHRT NY/BL SLATE/SS-RG00L	4153228927	N
	2023-04-26	01-111-000-0000-6301-000000	1.87	UNIF SHRT NY/BL SLATE/SS-RG00L	4153228927	N
	2023-04-26	01-111-000-0000-6301-000000	1.02	UNIF SHRT NY/BL SLATE/SS-RG00M	4153228927	N
	2023-04-26	01-111-000-0000-6301-000000	1.87	UNIF SHRT NY/BL SLATE/SS-RG0XL	4153228927	N
	2023-04-26	01-111-000-0000-6301-000000	1.02	UNIF SHRT NY/BL SLATE/SS-RG2XL	4153228927	N
	2023-04-26	01-111-000-0000-6301-000000	4.40	JEAN/CARHART/RELX FIT/DK DENIM - SZ	4153228927	N
102572	**6231**	**CINTAS CORPORATION NO. 2**	**141.46**			
102573	6641	THOMSON REUTERS WEST PUBLISHING CORP				
	2023-04-26	02-228-000-0000-6260-000000	213.03	CLEAR LAW ENFORCEMENT PLUS ENTERPRISE	848096524-04012023	N
102573	**6641**	**THOMSON REUTERS WEST PUBLISHING CORP**	**213.03**			
102574	46433	MN DEPT OF PUBLIC SAFETY				
	2023-04-27	84-041-000-0000-6820-000000	26,080.04	MNDRIVE	20230427MV	N
102574	**46433**	**MN DEPT OF PUBLIC SAFETY**	**26,080.04**			
102577	929	TW VENDING INC				
	2023-04-27	02-230-000-0000-6459-000000	11,178.81	Inmate Canteen	10043881	N
	2023-04-27	02-230-000-0000-6411-000000	1,735.00	Inmate Electronic Phone Cards	10043953	N
102577	**929**	**TW VENDING INC**	**12,913.81**			
102578	1192	TOTAL PRINTING				
	2023-04-27	01-201-000-0000-6410-000000	295.00	2,000 Drive Carefully Envelopes, red and brown ink on #10 Regular Envelopes (delivered 4/21/23)	13690	Y
102578	**1192**	**TOTAL PRINTING**	**295.00**			
102579	1264	DELL MARKETING LP				
	2023-04-27	11-420-600-0010-6480-000000	1,281.85	Base;Dell Latitude 5340 XCTO Base	10663853608	N
	2023-04-27	01-000-000-0000-2022-000000	0.00	BASE,DS,WD22TB4 US 180W;Dell Thunderbolt 4 Dock - WD22TB4	10663853608	N
	2023-04-27	11-420-600-0010-6480-000000	197.09	BASE,DS,WD22TB4 US 180W;Dell Thunderbolt 4 Dock - WD22TB4	10663853608	N
	2023-04-27	01-000-000-0000-2022-000000	0.00	Base;Dell Latitude 5340 XCTO Base	10663853608	N
	2023-04-27	11-420-600-0010-6480-000000	197.09	BASE,DS,WD22TB4 US 180W;Dell Thunderbolt 4 Dock - WD22TB4	10663853616	N
	2023-04-27	11-420-600-0010-6480-000000	1,281.85	Base;Dell Latitude 5340 XCTO Base	10663853616	N
	2023-04-27	01-000-000-0000-2022-000000	0.00	BASE,DS,WD22TB4 US 180W;Dell Thunderbolt 4 Dock - WD22TB4	10663853616	N
	2023-04-27	01-000-000-0000-2022-000000	0.00	Base;Dell Latitude 5340 XCTO Base	10663853616	N
	2023-04-27	11-450-430-0010-6480-000000	1,281.85	Base;Dell Latitude 5340 XCTO Base	10663876631	N
	2023-04-27	11-450-430-0010-6480-000000	197.09	BASE,DS,WD22TB4 US 180W;Dell Thunderbolt 4 Dock - WD22TB4	10663876631	N
	2023-04-27	01-000-000-0000-2022-000000	0.00	Base;Dell Latitude 5340 XCTO Base	10663876631	N
	2023-04-27	01-000-000-0000-2022-000000	0.00	BASE,DS,WD22TB4 US 180W;Dell Thunderbolt 4 Dock - WD22TB4	10663876631	N
	2023-04-27	01-000-000-0000-2022-000000	0.00	BASE,DS,WD22TB4 US 180W;Dell Thunderbolt 4 Dock - WD22TB4	10663876640	N
	2023-04-27	11-450-472-0010-6480-000000	197.09	BASE,DS,WD22TB4 US 180W;Dell Thunderbolt 4 Dock - WD22TB4	10663876640	N
	2023-04-27	01-000-000-0000-2022-000000	0.00	Base;Dell Latitude 5340 XCTO Base	10663876640	N
	2023-04-27	11-450-472-0010-6480-000000	1,281.85	Base;Dell Latitude 5340 XCTO Base	10663876640	N
	2023-04-27	11-430-700-0060-6480-000000	394.18	BASE,DS,WD22TB4 US 180W;Dell Thunderbolt 4 Dock - WD22TB4	10663876674	N
	2023-04-27	11-430-700-0060-6480-000000	2,563.70	Base;Dell Latitude 5340 XCTO Base	10663876674	N
	2023-04-27	01-000-000-0000-2022-000000	0.00	BASE,DS,WD22TB4 US 180W;Dell Thunderbolt 4 Dock - WD22TB4	10663876674	N
	2023-04-27	01-000-000-0000-2022-000000	0.00	Base;Dell Latitude 5340 XCTO Base	10663876674	N
	2023-04-27	11-430-700-0030-6480-000000	197.09	BASE,DS,WD22TB4 US 180W;Dell Thunderbolt 4 Dock - WD22TB4	10663876682	N
	2023-04-27	11-430-700-0030-6480-000000	1,281.85	Base;Dell Latitude 5340 XCTO Base	10663876682	N
	2023-04-27	01-000-000-0000-2022-000000	0.00	BASE,DS,WD22TB4 US 180W;Dell Thunderbolt 4 Dock - WD22TB4	10663876682	N
	2023-04-27	01-000-000-0000-2022-000000	0.00	Base;Dell Latitude 5340 XCTO Base	10663876682	N
102579	**1264**	**DELL MARKETING LP**	**10,352.58**			
102580	1436	STREICHERS				

WRIGHT COUNTY MINNESOTA

Disbursements by Warrant Number Report

Report Date GMT 5/10/23 4:12 PM

Warrant #	Warrant Date	Vendor Name Account Number	Amount	Description	Invoice Number	1099
	2023-04-27	01-201-000-0000-6860-000000	340.96	Uniform - CH	I1626551	N
	2023-04-27	01-201-000-0000-6860-000000	26.99	BI-7205.M BELT, PANTS: MED (34-40)	I1626681	N
	2023-04-27	01-201-000-0000-6860-000000	19.99	BI-7906BW BELT KEEPERS: 4-PACK, ELITE BW, 2 1/4 HIDDEN SNAP STH-F42B. 738 SHERIFF HAT: STRATTON, FELT, CHOC BROWN, REG OVAL, SZ. 7 3/8	I1626681	N
	2023-04-27	01-201-000-0000-6860-000000	20.99	BI-7926BW.1 FLASHLIGHT HOLDER: ELITE BW, SIZE 1, LP-6P/6R, STRION	I1626681	N
	2023-04-27	01-201-000-0000-6860-000000	64.99	BI-7950BW.M BELT: EQUIPMENT, ELITE BW, MEDIUM (34-40)	I1626681	N
	2023-04-27	01-201-000-0000-6860-000000	164.99	Boots: Moab 3, Response, Mid,Tactical, WP, Black, 10.0	I1626681	N
	2023-04-27	01-201-000-0000-6860-000000	10.99	CB-TBS.G TIE BAR: DEPUTY SHERIFF 5 PT. STAR, GOLD	I1626681	N
	2023-04-27	01-201-000-0000-6860-000000	141.99	ASP-FB21 BATON: 21 EXPANDABLE, FOAM GRIP, BLACK STEEL	I1626681	N
	2023-04-27	01-201-000-0000-6860-000000	53.99	ASP-56161 HANDCUFF HOLDER: ASP DOUBLE Cuff Case, Basketweave	I1626681	N
	2023-04-27	01-201-000-0000-6860-000000	84.99	ELB-312R.165132 SHIRT: Tex Trop 2, US, Tan w/Brown Epl/Pkts, Sz 16.5x32/33 Class A ELB-312R.165/32 SHIRT: Tex Trop 2, US, Tan w/Brown Epl/Pkts, Sz 16.5 x32/33 Class B	I1626681	N
	2023-04-27	01-201-000-0000-6860-000000	59.99	ELB-E315.35R Trousers: TexTrop2, 4-Pocket, Brown, W: 35	I1626681	N
	2023-04-27	01-201-000-0000-6860-000000	39.99	HANDCUFFS	I1626681	N
	2023-04-27	01-201-000-0000-6860-000000	90.00	RR-74434BT.34/34 Apex Pant: Burnt, 34/34 Hemmed to 34/32 STR-EMB Embroidery: Custom, specify color/wording ELB-3312R.165 Shirt: Tex Trop 2, S/S, Tan w/Brown Flaps Straps, 16.5 JKT-S318ZR.L Jacket:#S318Z Softshell, Side Zips, Brown, Large/Re	I1626681	N
	2023-04-27	01-201-000-0000-6860-000000	7.99	SB-90010.BR Tie: Brown Clip-On w/ Button Holes 18in Regular Length	I1626681	N
	2023-04-27	01-201-000-0000-6860-000000	34.99	SF-37BW.2 IRRITANT HOLDER: OPEN, BW, FIT; MK6/ARK 20Z	I1626681	N
	2023-04-27	01-201-000-0000-6860-000000	174.99	SF-7360BW.17M3R Holster: 7TS ALS/SLS Duty,BW,GL17 Gen3-5,22 Gen3-4 w/TLR1, RH	I1626681	N
	2023-04-27	01-201-000-0000-6860-000000	30.99	SF-75BWX.17 MAG HOLDER: DUBL OPEN TOP, BWX, GLOCK/RUGER/M&P/UPS9C,40C	I1626681	N
	2023-04-27	01-201-000-0000-6860-000000	159.99	SL-STRLHL.AC Flashlight: Strion LED HL, 500 Lumens, AC Charger	I1626681	N
	2023-04-27	01-201-000-0000-6860-000000	12.99	STH-ACORN.G CORDS: GOLD CORD WITH GOLD ACORNS	I1626681	N
	2023-04-27	01-201-000-0000-6860-000000	29.99	STR-112U.BW RADIO HOLDER: UNIV. LARGE, 5T X 2 STRAP, BW	I1626681	N
	2023-04-27	01-201-000-0000-6860-000000	48.99	ASP-SB21F.BW BATON HOLDER: SIDE-BREAK, BLACK WEAVE	I1626681	N
	2023-04-27	01-201-000-0000-6860-000000	23.98	Uniform (Name Plate)- RL	I1626805	N
	2023-04-27	01-201-000-0000-6860-000000	23.98	$23.98 Initial Issue (Nameplate)- JN	I1626807	N
	2023-04-27	01-201-000-0000-6860-000000	59.00	B-SB3ASP.HG CAB SLIDE HOLDER: ONE TOP/ TWO BOTTON, TRIPLE HI-GLO, 5/16	I1626830	N
	2023-04-27	01-201-000-0000-6860-000000	73.50	B-SB4A.HG CAB SLIDE HOLDERS: SINGLE TOP W/TRIPLE BOTTOM, HI-GLO 5/16	I1626830	N
	2023-04-27	01-201-000-0000-6806-000000	12.99	FRT Shipping, Handling & Insurance	I1627657	N
	2023-04-27	01-201-000-0000-6806-000000	99.99	SF-6520BWX.X26PL Holster: #6520 SLS, BWX, LH, Taser X26P	I1627657	N
	2023-04-27	01-250-000-0000-6806-000000	33.99	DM-99BW S BELT. VELCRO GARRISON, INNER, BBW. SM [32-34]	I1627900	N
	2023-04-27	01-250-000-0000-6806-000000	139.98	FT-114011KB.32/32 Pants: V2 Tactical, Kodiak Brown, 32W/32L	I1627900	N
	2023-04-27	01-201-000-0000-6806-000000	689.70	B-A7140G.HG COMMENDATION BAR: HI-GLO. 5 STARS , ONE ENAMEL COLOR 3/8 Gray DR9-2 w/ Gold star center	I1628040	N
	2023-04-27	01-201-000-0000-6806-000000	12.99	SHIPPING AND HANDLING	I1628040	N
	2023-04-27	01-201-000-0000-6806-000000	280.97	Uniforms (Initial Issue)- MP	I1628393	N
	2023-04-27	01-201-000-0000-6806-000000	22.00	Uniform (Initial Issue)- JN	I1628396	N
	2023-04-27	01-201-000-0000-6806-000000	280.97	Initial Issue-RL	I1628655	N
102580	**1436**	**STREICHERS**	**3,375.81**			
102581	1925	CHAMBERLAIN OIL CO				
	2023-04-27	03-340-000-0000-6568-000000	2,504.40	WASHER FLUID	428541-00	N
	2023-04-27	03-340-000-0000-6568-000000	2,240.94	WASHER FLUID	428541-00	N
	2023-04-27	03-340-000-0000-6574-000000	366.50	WASHER FLUID	428541-00	N
102581	**1925**	**CHAMBERLAIN OIL CO**	**5,111.84**			
102583	3499	BOBS TOWING AND RECOVERY INC				
	2023-04-27	01-201-000-0000-6261-000000	8.00	FUEL SURCHARGE	23-18334	N
	2023-04-27	01-201-000-0000-6261-000000	15.00	FUEL SURCHARGE	23-18334	N

WRIGHT COUNTY MINNESOTA

Disbursements by Warrant Number Report

Report Date GMT 5/10/23 4:12 PM

Warrant #	Warrant Date	Vendor Name Account Number	Amount	Description	Invoice Number	1099
	2023-04-27	01-201-000-0000-6261-000000	150.00	Impound - Wrecker	23-18334	N
	2023-04-27	01-201-000-0000-6261-000000	80.00	Loaded/Hooked Mileage	23-18334	N
	2023-04-27	01-201-000-0000-6261-000000	150.00	Impound - Flatbed	23-18336	N
	2023-04-27	01-201-000-0000-6261-000000	80.00	Loaded/Hooked Mileage	23-18336	N
	2023-04-27	01-201-000-0000-6261-000000	37.50	Labor	23-18336	N
	2023-04-27	01-201-000-0000-6261-000000	9.08	FUEL SURCHARGE	23-18336	N
	2023-04-27	01-201-000-0000-6261-000000	4.84	FUEL SURCHARGE	23-18336	N
	2023-04-27	01-201-000-0000-6261-000000	2.27	FUEL SURCHARGE	23-18336	N
	2023-04-27	01-201-000-0000-6261-000000	150.00	Impound - Wrecker	23-18338	N
	2023-04-27	01-201-000-0000-6261-000000	37.50	LABORTowing- Evidence (stolen)- 23009470	23-18338	N
	2023-04-27	01-201-000-0000-6261-000000	3.22	FUEL SURCHARGE	23-18338	N
	2023-04-27	01-201-000-0000-6261-000000	12.90	FUEL SURCHARGE	23-18338	N
	2023-04-27	01-201-000-0000-6261-000000	80.00	Loaded/Hooked Mileage	23-18338	N
	2023-04-27	01-201-000-0000-6261-000000	6.88	FUEL SURCHARGE	23-18338	N
	2023-04-27	01-201-000-0000-6261-000000	8.00	FUEL SURCHARGE	23-18341	N
	2023-04-27	01-201-000-0000-6261-000000	80.00	Loaded/Hooked Mileage	23-18341	N
	2023-04-27	01-201-000-0000-6261-000000	150.00	Impound - Wrecker	23-18341	N
	2023-04-27	01-201-000-0000-6261-000000	15.00	FUEL SURCHARGE	23-18341	N
102583	**3499**	**BOBS TOWING AND RECOVERY INC**	**1,080.19**			
102584	4634	FASTENAL COMPANY				
	2023-04-27	03-350-000-0000-6411-000000	719.40	SHOP SUPPLIES	14373	N
102584	**4634**	**FASTENAL COMPANY**	**719.40**			
102586	5673	SIERRA-CEDAR, LLC				
	2023-04-27	34-170-041-8003-6261-000000	2,932.50	WRIGHTMN_IMP_04 Cloud ERP Reports; Report Development; ERP Reports; 04/02/2023 - 04/14/2023	PC-000220227	Y
102586	**5673**	**SIERRA-CEDAR, LLC**	**2,932.50**			
102589	6140	RUSSELL SECURITY RESOURCE LLC				
	2023-04-27	01-201-000-0000-6301-000000	725.00	Tech Maintenance on Visitation Booth	A45065	N
102589	**6140**	**RUSSELL SECURITY RESOURCE LLC**	**725.00**			
102590	6161	PERFORMANCE KENNELS INC				
	2023-04-27	01-201-000-0000-6261-000000	122.60	40 # bag Nutrisource Performance dog food (Cotton)	3223-04192023	N
102590	**6161**	**PERFORMANCE KENNELS INC**	**122.60**			
102591	6221	SUBURBAN TIRE WHOLESALE INC				
	2023-04-27	03-340-000-0000-6570-000000	1,944.00	HWY TIRES	10193546	N
	2023-04-27	03-340-000-0000-6570-000000	2,592.00	HWY TIRES	10193547	N
102591	**6221**	**SUBURBAN TIRE WHOLESALE INC**	**4,536.00**			
102593	6323	ELESIA KAY KENNEDY				
	2023-04-27	01-025-000-0000-6355-000000	1,095.00	2/28/23-4/20/23 — Daycare for Natalie Ramey (See attached)	2003 4/25/23	Y
102593	**6323**	**ELESIA KAY KENNEDY**	**1,095.00**			
102598	7544	CENTRA SOTA COOPERATIVE - BUFFALO				
	2023-04-27	03-340-000-0000-6563-000000	1,306.20	DIESEL FUEL WAVERLY	6114600	N
	2023-04-27	03-340-000-0000-6563-000000	146.30	DEF 55 GAL	6114712	N
	2023-04-27	03-340-000-0000-6563-000000	2,020.11	DIESEL FUEL COKATO	6114914	N
	2023-04-27	03-340-000-0000-6563-000000	1,424.81	DIESEL FUEL WAVERLY	6114916	N
	2023-04-27	03-340-000-0000-6563-000000	144.10	DEF 55 GAL	6114921	N
	2023-04-27	03-340-000-0000-6563-000000	1,041.88	DIESEL FUEL COKATO	6114949	N
102598	**7544**	**CENTRA SOTA COOPERATIVE - BUFFALO**	**6,083.40**			
102599	10751	CENTRAL MN MENTAL HEALTH CENTER INC				

WRIGHT COUNTY MINNESOTA

Disbursements by Warrant Number Report

Report Date GMT 5/10/23 4:12 PM

Warrant #	Warrant Date	Vendor Name Account Number	Amount	Description	Invoice Number	1099
	2023-04-27	02-025-000-0000-6261-000000	15.00	BIP Orientation session	711958	N
	2023-04-27	02-025-000-0000-6261-000000	600.00	BIP Group Service x 24 sessions ($25.00/session) (Client will owe $5/group x 24 groups = $120.00) Client to start in June 2023	711958	N
102599	**10751**	**CENTRAL MN MENTAL HEALTH CENTER INC**	**615.00**			
102600	13590	INTEGRIPRINT INC				
	2023-04-27	11-480-895-0020-6411-000000	41.57	business cards	58361	N
102600	**13590**	**INTEGRIPRINT INC**	**41.57**			
102602	200157	THE MASTER'S TOUCH, LLC				
	2023-04-27	01-105-000-0000-6205-000000	26,840.13	ESTIMATED POSTAGE VALUATION NOTICES	E85700 2/7/23	N
	2023-04-27	01-105-000-0000-6261-000000	7,459.87	ESTIMATED POSTAGE VALUATION NOTICES	E85700 2/7/23	N
102602	**200157**	**THE MASTER'S TOUCH, LLC**	**34,300.00**			
102604	46433	MN DEPT OF PUBLIC SAFETY				
	2023-04-28	84-041-000-0000-6820-000000	23,928.20	MNDRIVE	20230428 MV	N
102604	**46433**	**MN DEPT OF PUBLIC SAFETY**	**23,928.20**			
102605		Tarah Jo Huston				
	2023-04-28	01-603-021-0000-6333-000000	11.66	Trip to Maple Lake High School for Spring Days Gardening Workshop	EX000012441332	
	2023-04-28	01-603-021-0000-6333-000000	3.73	Trip to walmart for supplies and return trip	EX000012441332	
	2023-04-28	01-603-021-0000-6333-000000	11.66	Trip to Maple Lake High School for Spring Days Workshop setup	EX000012441332	
	2023-04-28	01-603-021-0000-6333-000000	6.35	Trip to Walmart and Target for 4-H Supplies	EX000012441332	
	2023-04-28	01-603-021-0000-6333-000000	3.73	Trip to walmart for supplies and return	EX000012441332	
102605		**Tarah Jo Huston**	**37.13**			
102606		Corey Duane Czycalla				
	2023-04-28	01-105-027-0000-6842-000000	250.00	bought Carolina brand safety toe boots from Boot Shack - i have very narrow foot and it didn't appear I could get my size off the boot truck	EX000013211594	
102606		**Corey Duane Czycalla**	**250.00**			
102607		Alexis Ann Koehler				
	2023-04-28	11-430-700-0010-6333-000000	15.20	FF visit KD - TW MT TW	EX000012146988	
	2023-04-28	11-430-700-0010-6333-000000	15.65	FF visit BF then KD - TW MT MT TW	EX000012146988	
	2023-04-28	11-430-700-0010-6333-000000	15.52	FF visit BF - TW MT TW	EX000012146988	
	2023-04-28	11-430-700-0010-6333-000000	10.81	FF visit BF - GC-MT-TW	EX000012146988	
	2023-04-28	11-430-700-0010-6333-000000	28.17	FF visit TA, NS & NL - TW MR MT TW	EX000012146988	
	2023-04-28	11-430-700-0010-6333-000000	10.48	FF visit TA - TW MR TW	EX000012146988	
	2023-04-28	11-430-700-0010-6333-000000	28.23	FF visit SV then NS&NL - TW RK-MT-TW	EX000012146988	
	2023-04-28	11-430-700-0010-6333-000000	3.01	FF visit DZ - TW BF TW	EX000012146988	
	2023-04-28	11-430-700-0010-6333-000000	18.27	FF visit KD, NS & NL - TW MT MT TW	EX000012146988	
	2023-04-28	11-430-700-0010-6333-000000	13.49	FF visit NS&NL - GC-MT-TW	EX000012146988	
	2023-04-28	11-430-700-0010-6333-000000	16.05	FF visit NS&NL - TW-MT-GC	EX000012146988	
	2023-04-28	11-430-700-0010-6333-000000	18.21	FF visit NS&NL - TW-MT-TW	EX000012146988	
102607		**Alexis Ann Koehler**	**193.09**			
102608		Sean ALVIN Deringer				
	2023-04-28	01-201-000-0000-6806-000000	88.00	Uniform/Clothing	EX000013211678	
102608		**Sean ALVIN Deringer**	**88.00**			
102609		Chastity Marie Jacobson				
	2023-04-28	11-450-430-0010-6334-000000	22.71	Car Seat Training in Rochester	EX000012932992	
102609		**Chastity Marie Jacobson**	**22.71**			
102610		Katie Lynn Brown				
	2023-04-28	11-430-700-0010-6333-000000	21.68	HV & Transport-GJ	EX000012971883	
	2023-04-28	11-430-700-0010-6333-000000	21.42	HV-CN Delivery-GJ	EX000012971883	

WRIGHT COUNTY MINNESOTA

Disbursements by Warrant Number Report

Report Date GMT 5/10/23 4:12 PM

Warrant #	Warrant Date	Vendor Name Account Number	Amount	Description	Invoice Number	1099
	2023-04-28	11-430-700-0010-6333-000000	28.49	HV-JM	EX000012971883	
	2023-04-28	11-430-700-0010-6333-000000	19.32	PU & deliver parts to residence-GJ	EX000012971883	
102610		**Katie Lynn Brown**	**90.91**			
102611		Samantha Mae Hausladen				
	2023-04-28	11-450-430-0010-6333-000000	17.36	Mileage-Mileage Reimbursement	EX000013093688	
102611		**Samantha Mae Hausladen**	**17.36**			
102612		Anna Morris Radloff				
	2023-04-28	11-430-700-0010-6333-000000	32.03	4/25/2023 (AM session) TW-Cokato-TW	EX000012830727	
	2023-04-28	11-430-700-0010-6333-000000	24.56	4/24/2023 (DB, IR session), TW- St. Michael-Montrose-TW	EX000012830727	
	2023-04-28	11-430-700-0010-6333-000000	32.68	4/21/23 TW-Cokato-TW (AM session)	EX000012830727	
	2023-04-28	11-430-700-0010-6333-000000	32.23	4/20/23, TW-Clearwater-TW (JM session)	EX000012830727	
	2023-04-28	11-430-700-0010-6333-000000	10.81	4/17/23- GC-Monticello-GC (LB session)	EX000012830727	
	2023-04-28	11-430-700-0010-6333-000000	13.49	TW-MT-TW (CM session)	EX000012830727	
	2023-04-28	11-430-700-0010-6333-000000	15.13	*4/5/2023* TW-GC-Montrose-GC (IR session)	EX000012830727	
	2023-04-28	11-430-700-0010-6333-000000	11.72	4/11/23 TW-GC-Monticello-TW (CM session)	EX000012830727	
	2023-04-28	11-430-700-0010-6333-000000	11.86	TW-GC-St. Michael (DB session)-TW	EX000012830727	
	2023-04-28	11-430-700-0010-6333-000000	32.68	TW-Cokato- Montrose-TW, (AM, IR Session)	EX000012830727	
	2023-04-28	11-430-700-0010-6333-000000	32.23	TW-Clearwater-TW (JM session)	EX000012830727	
	2023-04-28	11-430-700-0010-6333-000000	32.29	TW-CL-TW (JM session)	EX000012830727	
	2023-04-28	11-430-700-0010-6333-000000	17.88	GC-Hanover-GC (AP intake)	EX000012830727	
	2023-04-28	11-430-700-0010-6333-000000	30.65	4/6/23TW-Clearwater-TW (JM session)	EX000012830727	
	2023-04-28	11-430-700-0010-6333-000000	31.57	4/7/2023 TW-Cokato-TW (AM session)	EX000012830727	
102612		**Anna Morris Radloff**	**361.81**			
102613		Cynthia Rose Weiland				
	2023-04-28	01-025-023-0000-6333-000000	95.76	STA Training	EX000013093961	
102613		**Cynthia Rose Weiland**	**95.76**			
102614		Jessica Taylor Zylla				
	2023-04-28	11-430-700-0010-6333-000000	22.53	TW- St. Michael- St. Michael- TW	EX000013176929	
	2023-04-28	11-430-700-0010-6333-000000	20.57	TW- St. Michael-TW	EX000013176929	
	2023-04-28	11-430-700-0010-6333-000000	25.68	TW- Otsego- St. Michael-TW	EX000013176929	
	2023-04-28	11-430-700-0010-6333-000000	22.14	TW- Otsego- GC-St. Michael- TW	EX000013176929	
	2023-04-28	11-430-700-0010-6333-000000	30.65	TW-Otsego-New Hope- TW	EX000013176929	
	2023-04-28	11-430-700-0010-6333-000000	15.39	GC-St. Michael-New Hope- Plymouth- TW	EX000013176929	
	2023-04-28	11-430-700-0010-6333-000000	22.73	GC-St. Michael- Otsego-New Hope- Plymouth- TW	EX000013176929	
	2023-04-28	11-430-700-0010-6333-000000	14.74	GC-Otsego- New Hope- TW	EX000013176929	
	2023-04-28	11-430-700-0010-6333-000000	13.95	GC-Montrose-GC	EX000013176929	
	2023-04-28	11-430-700-0010-6333-000000	30.20	TW-New Hope-Plymouth-TW	EX000013176929	
	2023-04-28	11-430-700-0010-6333-000000	13.17	TW-New Hope-TW	EX000013176929	
	2023-04-28	11-430-700-0010-6333-000000	30.92	TW-Otsego-Otsego-St. Michael-TW	EX000013176929	
102614		**Jessica Taylor Zylla**	**262.67**			
102615		Matthew Patrick Lisic				
	2023-04-28	01-201-271-0000-6801-000000	17.78	out of county training meal	EX000013093487	
102615		**Matthew Patrick Lisic**	**17.78**			
102616		Sara Lynn Brown				
	2023-04-28	11-430-700-0010-6333-000000	15.72	4/6/2023 Monthly home visits for AF and JR.	EX000013092827	
	2023-04-28	11-430-700-0010-6333-000000	5.04	4/3/2023 Monthly Home Visit for EB's client; TB.	EX000013092827	
	2023-04-28	11-430-700-0010-6333-000000	3.14	4/12/2023 Monthly home visit WW.	EX000013092827	
	2023-04-28	11-430-700-0010-6333-000000	27.05	4/11/2023 Monthly Home Visit for AF.	EX000013092827	
	2023-04-28	11-430-700-0010-6333-000000	3.28	2/27/2023 School Meeting for client CT.	EX000013092827	
	2023-04-28	11-430-700-0010-6333-000000	27.05	3/1/2023 Monthly visit for client AF	EX000013092827	

WRIGHT COUNTY MINNESOTA

Disbursements by Warrant Number Report

Report Date GMT 5/10/23 4:12 PM

Warrant #	Warrant Date	Vendor Name Account Number	Amount	Description	Invoice Number	1099
	2023-04-28	11-430-700-0010-6333-000000	3.93	3/2/2023 Monthly visit and meeting EB's client while on maternity leave; TB.	EX000013092827	
	2023-04-28	11-430-700-0010-6333-000000	15.59	3/9/2023 Monthly Home Visits for clients AF and JR.	EX000013092827	
	2023-04-28	11-430-700-0010-6333-000000	16.90	3/23/2023 Monthly Home Visit for EA.	EX000013092827	
	2023-04-28	11-430-700-0010-6333-000000	16.70	3/21/2023 monthly home visits for WW, ED, JD, and FD.	EX000013092827	
	2023-04-28	11-430-700-0010-6338-000000	19.00	SB Dinner day 1 of MACMH conference at Green Mill in Duluth.	EX000013177010	
	2023-04-28	11-430-700-0010-6338-000000	19.00	SB Dinner day 2 of MACMH Conference in Duluth at Little Angie's Cantina.	EX000013177010	
	2023-04-28	11-430-700-0010-6338-000000	16.06	SB Dinner day 3 of MACMH Conference in Duluth at McDonald's.	EX000013177010	
102616		**Sara Lynn Brown**	**188.46**			
102617		Karmen KAY Christenson				
	2023-04-28	11-450-430-0010-6333-000000	16.90	office-waverly-office, hmm, kj	EX000013162242	
	2023-04-28	11-450-430-0010-6333-000000	4.52	hs-buffalo-hs, hv, ea	EX000013162242	
	2023-04-28	11-450-430-0010-6333-000000	24.43	office-delano-waverly-office, hv ep,sb	EX000013162242	
	2023-04-28	11-450-430-0010-6333-000000	25.81	tw- maple lake-tww. hv jw	EX000013162242	
	2023-04-28	11-450-430-0010-6333-000000	8.12	tw-montrose-delano-tw, hv, bc,at	EX000013162242	
	2023-04-28	11-450-430-0010-6333-000000	0.52	tw-delano-tw,hv, ep	EX000013162242	
	2023-04-28	11-450-430-0010-6333-000000	14.15	tw-buffalo-tw, hv hn	EX000013162242	
	2023-04-28	11-450-430-0010-6333-000000	4.85	tw-montrose-tw, hv, bg	EX000013162242	
102617		**Karmen KAY Christenson**	**99.30**			
102618		Patrick WILLIAM JAMES Bailey				
	2023-04-28	01-201-000-0000-6805-000000	1,782.00	Vest reimbursement for Patrick bailey	EX000013158761	
102618		**Patrick WILLIAM JAMES Bailey**	**1,782.00**			
102619		Jill MARIE VanBeusekom				
	2023-04-28	11-430-700-0010-6333-000000	22.66	HM-GC-Rockford-Hanover-GC-Home (Home visits EB, MM)	EX000013160440	
	2023-04-28	11-430-700-0010-6333-000000	16.18	Home-GC-St. Michael-GC-Home(RF Home Visit)	EX000013160440	
	2023-04-28	11-430-700-0010-6333-000000	5.50	HM-GC-Buffalo-GC-Home (ZK Home Visit)	EX000013160440	
	2023-04-28	11-430-700-0010-6333-000000	25.48	HM-GC-Otsego-Monticello-GC-Home (Home Visits JO/DJ)	EX000013160440	
	2023-04-28	11-430-700-0010-6333-000000	12.90	Home-GC-Monticello-GC-Home(BC Home Visit)	EX000013160440	
102619		**Jill MARIE VanBeusekom**	**82.72**			
102620		Luann Becker Winterhalter				
	2023-04-28	02-092-000-0000-6333-000000	826.22	Mileage reimbursement for travel to and from Karpel Conference in St. Louis, MO If you have any questions, please let me know	EX000013090293	
102620		**Luann Becker Winterhalter**	**826.22**			
102621		Erin Melissa Krawcza Baker				
	2023-04-28	11-430-700-0010-6333-000000	9.24	Client Visit (CP): GC - Monticello - GC	EX000013195820	
	2023-04-28	11-430-700-0010-6333-000000	19.00	Client Visits (AM / KK): GC - Buffalo - Albertville - GC.	EX000013195820	
	2023-04-28	11-430-700-0010-6333-000000	14.74	Client Visit (BB) - GC - Rockford - CG	EX000013195820	
	2023-04-28	11-430-700-0010-6333-000000	18.34	CLient Visits (MA - DE) GC Annandale - Maple Lake - GC	EX000013195820	
	2023-04-28	11-430-700-0010-6333-000000	17.16	Client Visit (KK): GC - Albertbille - GC	EX000013195820	
	2023-04-28	11-430-700-0010-6333-000000	14.74	Client Visit (BB) - GC- Rockford - GC	EX000013195820	
102621		**Erin Melissa Krawcza Baker**	**93.22**			
102622		Karen Terese Eder				
	2023-04-28	11-450-430-0010-6333-000000	0.85	Buffalo Baby Cafe	EX000013070771	
	2023-04-28	11-450-430-0010-6333-000000	26.40	GC to Home Visit GJ- Albertville to GC to NA Monticello to GC	EX000013070771	
	2023-04-28	11-450-430-0010-6333-000000	17.03	Home Visit GJ- Albertville	EX000013070771	
	2023-04-28	11-450-430-0010-6333-000000	18.08	Home Visit CS- Annadale	EX000013070771	
	2023-04-28	11-450-430-0010-6333-000000	18.08	Home Visit CS Annadale	EX000013070771	
102622		**Karen Terese Eder**	**80.44**			
102623		Blake Lindsay Schaaf				
	2023-04-28	11-430-700-0010-6333-000000	6.16	TW to Buffalo HV to TW (LC)	EX000013177214	

WRIGHT COUNTY MINNESOTA

Disbursements by Warrant Number Report

Report Date GMT 5/10/23 4:12 PM

Warrant #	Warrant Date	Vendor Name Account Number	Amount	Description	Invoice Number	1099
	2023-04-28	11-430-700-0010-6333-000000	19.45	TW to Annandale to TW (CH)	EX000013177214	
102623		**Blake Lindsay Schaaf**	**25.61**			
102624		Joan Lynn Olson				
	2023-04-28	11-430-700-0010-6333-000000	5.17	HM HS BF HM HS	EX000013189834	
	2023-04-28	11-430-700-0010-6333-000000	1.44	HM HS Buffalo HM HS	EX000013189834	
	2023-04-28	11-430-700-0010-6333-000000	18.47	HM HS Delano HM HS	EX000013189834	
	2023-04-28	11-430-700-0010-6333-000000	18.86	HM HS Delano HM HS	EX000013189834	
	2023-04-28	11-430-700-0010-6333-000000	19.13	HM HS Delano HM HS	EX000013189834	
102624		**Joan Lynn Olson**	**63.07**			
102625		Ellen Ann Tschimperle				
	2023-04-28	11-430-700-0010-6333-000000	8.91	J.V. Relicensing Visit	EX000013072539	
	2023-04-28	11-430-700-0010-6333-000000	25.81	H.H. Initial Licensing Visit	EX000013072539	
	2023-04-28	11-430-700-0010-6333-000000	25.61	D.C. Relicensing Visit	EX000013072539	
	2023-04-28	11-430-700-0010-6333-000000	10.94	S.S. Relicensing Visit	EX000013072539	
	2023-04-28	11-430-700-0010-6333-000000	17.88	V.B. Change of Premise Visit	EX000013072539	
	2023-04-28	11-430-700-0010-6333-000000	5.24	T L Relicensing Visit	EX000013072539	
	2023-04-28	11-430-700-0010-6333-000000	23.32	A.D. Initial Licensing	EX000013072539	
102625		**Ellen Ann Tschimperle**	**117.71**			
102626		Sherry LYNN Ovall				
	2023-04-28	11-430-700-0010-6333-000000	15.72	TW-SM-TW (client visit-JD)	EX000012971960	
	2023-04-28	11-430-700-0010-6333-000000	16.18	TW-MT-TW (client visit-DR)	EX000012971960	
	2023-04-28	11-430-700-0010-6333-000000	2.69	TW-BF-TW (client visit-GS)	EX000012971960	
	2023-04-28	11-430-700-0010-6333-000000	20.89	TW-BL-TW (client visit-NA)	EX000012971960	
	2023-04-28	11-430-700-0010-6333-000000	2.69	TW-BF-TW (client visit-MB)	EX000012971960	
	2023-04-28	11-430-700-0010-6333-000000	13.56	TW-MT-TW (client visit-AH)	EX000012971960	
102626		**Sherry LYNN Ovall**	**71.73**			
102627		Kaylan Marie Wurm				
	2023-04-28	11-430-700-0010-6333-000000	17.69	Crank radio drop - AA	EX000013161755	
102627		**Kaylan Marie Wurm**	**17.69**			
102628		Alicia Jean Anderson				
	2023-04-28	11-430-700-0010-6333-000000	26.53	GC - Otsego for client visit (AY) - GC	EX000013005290	
	2023-04-28	11-430-700-0010-6333-000000	23.06	GC - Otsego for client visit (AY) - HM	EX000013005290	
	2023-04-28	11-430-700-0010-6333-000000	21.16	HM - Otsego for client visit (LM) - GC	EX000013005290	
	2023-04-28	11-430-700-0010-6333-000000	5.44	GC - Monticello for client visit (ET) - HM	EX000013005290	
	2023-04-28	11-430-700-0010-6333-000000	13.89	GC - Cokato for client visit (AR) - HM	EX000013005290	
	2023-04-28	11-430-700-0010-6333-000000	13.23	GC - Howard Lake for client visit (MM) - HM	EX000013005290	
	2023-04-28	11-430-700-0010-6333-000000	6.42	GC - Monticello for client visit (AL) - HM	EX000013005290	
	2023-04-28	11-430-700-0010-6333-000000	6.55	GC - Big Lake for client visit (HG) - HM	EX000013005290	
102628		**Alicia Jean Anderson**	**116.28**			
102629		Virgil Glen Hawkins				
	2023-04-28	03-310-000-0000-6333-000000	20.96	Review projects - St. Michael 19; Albertville 18/37; St. Michael 35	EX000013109139	
	2023-04-28	03-310-000-0000-6333-000000	1,713.48	Mileage reimbursement for NACE Conference	EX000013109292	
102629		**Virgil Glen Hawkins**	**1,734.44**			
102630		Lynette LEE Rositas				
	2023-04-28	11-430-700-0010-6333-000000	35.44	GC-OT-GCVisit - AA	EX000013160004	
	2023-04-28	11-430-700-0010-6333-000000	12.25	GC-BF-GCVisit - TM, TM	EX000013160004	
	2023-04-28	11-430-700-0010-6333-000000	12.31	GC-BF-GCVisit - TL	EX000013160004	
	2023-04-28	11-430-700-0010-6333-000000	21.88	GC-BF-GC-MT-GCVisit - TM, TM, CR	EX000013160004	
	2023-04-28	11-430-700-0010-6333-000000	35.11	GC-OT-GCVisit - KS	EX000013160004	

WRIGHT COUNTY MINNESOTA

Disbursements by Warrant Number Report

Report Date GMT 5/10/23 4:12 PM

Warrant #	Warrant Date	Vendor Name Account Number	Amount	Description	Invoice Number	1099
	2023-04-28	11-430-700-0010-6333-000000	25.55	GC-SM-GCVisit - NK	EX000013160004	
	2023-04-28	11-430-700-0010-6333-000000	18.67	GC-MT-GCVisit - CR	EX000013160004	
	2023-04-28	11-430-700-0010-6333-000000	16.38	GC-HL-GCvisit - TW, DH, LH	EX000013160004	
	2023-04-28	11-430-700-0010-6334-000000	17.00	Out of county dinner receipt, worked until 9 pm	EX000013176803	
	2023-04-28	11-430-700-0010-6334-000000	13.00	Out of county lunch receipt.Client: AT	EX000013176803	
	2023-04-28	11-430-700-0010-6334-000000	13.00	Out of county lunch receipt. Client: 13.00	EX000013176803	
	2023-04-28	11-430-700-0010-6334-000000	16.21	Out of county dinner receipt. Worked until 7 pm. Client: CD	EX000013176803	
	2023-04-28	11-430-700-0010-6334-000000	13.00	Out of county lunch receiptClient: AG	EX000013176803	
	2023-04-28	11-430-700-0010-6338-000000	13.00	Lunch - MSSA conference	EX000013176803	
	2023-04-28	11-430-700-0010-6334-000000	13.00	Client lunch receipt. Court related. Client: CR	EX000013176803	
	2023-04-28	11-430-700-0010-6334-000000	11.58	Out of county lunch receipt.Client: DC	EX000013176803	
	2023-04-28	11-430-700-0010-6334-000000	11.60	Out of county lunch receipt.Clients: JS, DSA, ASA, BSA	EX000013176803	
102630		**Lynette LEE Rositas**	**298.98**			
102631		Michael JOHN Kaczmarek				
	2023-04-28	01-005-021-0000-6333-000000	18.27	soil and water 830-1200	EX000013196283	
	2023-04-28	01-005-021-0000-6333-000000	18.27	workshop Braddock	EX000013196283	
	2023-04-28	01-005-021-0000-6333-000000	13.36	fairboard Rockford Twp Hall	EX000013196283	
	2023-04-28	01-005-021-0000-6333-000000	18.27	elections public	EX000013196283	
	2023-04-28	01-005-021-0000-6333-000000	18.27	co board	EX000013196283	
	2023-04-28	01-005-021-0000-6333-000000	18.27	board meeting	EX000013196283	
	2023-04-28	01-005-021-0000-6333-000000	18.27	mayors meeting Red Lodge	EX000013196283	
	2023-04-28	01-005-021-0000-6333-000000	11.72	Hwy 12 Coalition Delano	EX000013196283	
	2023-04-28	01-005-021-0000-6333-000000	15.52	Farm Bureau Cub Buffalo	EX000013196283	
	2023-04-28	01-005-021-0000-6333-000000	18.27	ESB meeting 12	EX000013196283	
	2023-04-28	01-005-021-0000-6333-000000	18.27	EDA Steering Braddock	EX000013196283	
	2023-04-28	01-005-021-0000-6333-000000	18.27	EDA Braddock	EX000013196283	
	2023-04-28	01-005-021-0000-6333-000000	18.27	JD meeting Glencoe 10-12	EX000013196283	
102631		**Michael JOHN Kaczmarek**	**223.30**			
102632		Kaitlyn Barbara Mabusth				
	2023-04-28	11-430-700-0010-6333-000000	18.47	HS-AD-HS (Visit-KO)	EX000012439410	
	2023-04-28	11-430-700-0010-6333-000000	2.03	HS-BF-HS (Home Visit- Isabelle Dvorak)	EX000012439410	
	2023-04-28	11-430-700-0010-6333-000000	15.26	HS-BF-HS-ML-HS (Visits-AE & JH)	EX000012439410	
	2023-04-28	11-430-700-0010-6333-000000	20.63	Hs-Becker-HS (Home Visit- NG)	EX000012439410	
	2023-04-28	11-430-700-0010-6333-000000	23.78	HS-HL-HS (Visit- MF)	EX000012439410	
	2023-04-28	11-430-700-0010-6333-000000	9.83	HS-MT-HS (Visit- LW)	EX000012439410	
	2023-04-28	11-430-700-0010-6333-000000	17.36	HS-OT-HM (Home Visit-LD)	EX000012439410	
	2023-04-28	11-430-700-0010-6333-000000	20.57	HS-Becker-HS (Visit- NG)	EX000012439410	
102632		**Kaitlyn Barbara Mabusth**	**127.93**			
102633		Diane Teresa Erkens				
	2023-04-28	11-430-700-0030-6333-000000	30.06	Sup Conf Meeting	EX000012971800	
	2023-04-28	11-430-700-0030-6334-000000	13.00	Meal for out of county training	EX000012971800	
102633		**Diane Teresa Erkens**	**43.06**			
102634		Darek J Vetsch				
	2023-04-28	01-005-021-0000-6333-000000	12.84	Personnel Committe	EX000013089538	
	2023-04-28	01-005-021-0000-6333-000000	16.90	CMRP	EX000013089538	
	2023-04-28	01-005-021-0000-6333-000000	12.84	Committee of the Whole	EX000013089538	
	2023-04-28	01-005-021-0000-6333-000000	12.84	Workshop	EX000013089538	
	2023-04-28	01-005-021-0000-6333-000000	12.84	Ways and Means Committee	EX000013089538	
	2023-04-28	01-005-021-0000-6333-000000	12.84	EDA Steering Committee	EX000013089538	
	2023-04-28	01-005-021-0000-6333-000000	12.84	Personnel Committee	EX000013089538	
	2023-04-28	01-005-021-0000-6333-000000	8.78	WCEDP	EX000013089538	

WRIGHT COUNTY MINNESOTA

Disbursements by Warrant Number Report

Report Date GMT 5/10/23 4:12 PM

Warrant #	Warrant Date	Vendor Name Account Number	Amount	Description	Invoice Number	1099
	2023-04-28	01-005-021-0000-6333-000000	12.84	EDA	EX000013089538	
	2023-04-28	01-005-021-0000-6333-000000	12.84	EDA Meeting	EX000013089538	
	2023-04-28	01-005-021-0000-6333-000000	12.84	County Board	EX000013089538	
102634		**Darek J Vetsch**	**141.24**			
102635	284	MN COUNTIES COMPUTER COOPERATIVE				
	2023-04-28	01-105-000-0000-6260-000000	472.50	2ND QTR 2023 TAXLINK SOFTWARE SUPPORT	2304129	N
102635	**284**	**MN COUNTIES COMPUTER COOPERATIVE**	**472.50**			
102636	1264	DELL MARKETING LP				
	2023-04-28	01-521-000-0000-6480-000000	282.88	Dell 24 Monitor - E2423H, 60.47cm (23.8");Dell 24 Monitor - E2423H, 60.47cm (23.8")	10665558522	N
	2023-04-28	01-000-000-0000-2022-000000	0.00	Dell 24 Monitor - E2423H, 60.47cm (23.8");Dell 24 Monitor - E2423H, 60.47cm (23.8")	10665558522	N
	2023-04-28	01-000-000-0000-2022-000000	0.00	Dell 24 Monitor - E2423H, 60.47cm (23.8");Dell 24 Monitor - E2423H, 60.47cm (23.8")	10665877067	N
	2023-04-28	01-041-021-0000-6480-000000	565.76	Dell 24 Monitor - E2423H, 60.47cm (23.8");Dell 24 Monitor - E2423H, 60.47cm (23.8")	10665877067	N
	2023-04-28	01-041-043-0000-6480-000000	2,621.70	OptiPlex Small Form Factor (7010);OptiPlex Small Form Factor (7010)	10666775734	N
	2023-04-28	01-041-043-0000-6480-000000	1,281.85	Base;Dell Latitude 5340 XCTO Base	10666775734	N
	2023-04-28	01-041-042-0000-6480-000000	6,879.18	Base;Dell Latitude 5540 XCTO Base	10666775734	N
	2023-04-28	01-000-000-0000-2022-000000	0.00	Base;Dell Latitude 5540 XCTO Base	10666775734	N
	2023-04-28	01-000-000-0000-2022-000000	0.00	OptiPlex Small Form Factor (7010);OptiPlex Small Form Factor (7010)	10666775734	N
	2023-04-28	01-000-000-0000-2022-000000	0.00	Base;Dell Latitude 5340 XCTO Base	10666775734	N
102636	**1264**	**DELL MARKETING LP**	**11,631.37**			
102637	1520	SKYNORTH SOFTWARE LLC				
	2023-04-28	01-063-000-0000-6261-000000	2,281.50	Microsoft Professional Services 2023-03	1732	N
102637	**1520**	**SKYNORTH SOFTWARE LLC**	**2,281.50**			
102638	1847	FRANKLIN TOWNSHIP				
	2023-04-28	20-393-000-0000-6840-000000	1,200.20	Recycling Quarter 1	7324	N
102638	**1847**	**FRANKLIN TOWNSHIP**	**1,200.20**			
102639	1856	ROCKFORD/CITY OF				
	2023-04-28	20-393-000-0000-6840-000000	1,049.07	Recycling Quarter 1	1343	N
102639	**1856**	**ROCKFORD/CITY OF**	**1,049.07**			
102640	1858	SOUTH HAVEN/CITY OF				
	2023-04-28	03-325-000-0000-6650-000000	122,777.95	CONT 2209 SAP 594-001 PYMT #3	PYMT #3	N
102640	**1858**	**SOUTH HAVEN/CITY OF**	**122,777.95**			
102641	3408	AGC NETWORKS INC				
	2023-04-28	01-063-000-0000-6480-000000	271.15	Power supply in the PBX at the old GC; voice system work	9500069436	N
102641	**3408**	**AGC NETWORKS INC**	**271.15**			
102642	4429	USIC HOLDINGS INC				
	2023-04-28	01-063-000-0000-6261-000000	23.25	Locating Tickets Qty 1 2023-03; for Fiber line going to FBI Training Center	577000	N
102642	**4429**	**USIC HOLDINGS INC**	**23.25**			
102643	4986	QUALITY POWER SOLUTIONS LLC				
	2023-04-28	34-170-100-8017-6650-000000	19,969.64	Eaton 9355 30kVA UPS system for the Wright County Jail & Law Enforcement Center	29867957A	N
102643	**4986**	**QUALITY POWER SOLUTIONS LLC**	**19,969.64**			
102644	5139	PRESIDIO NETWORKED SOLUTIONS GROUP LLC				
	2023-04-28	01-063-000-0000-6260-000000	2,189.61	Azure Storage usage 2023-02-01 to 2023-02-28; Commvault Archive Storage Cloud	6013523003433	N
	2023-04-28	01-063-000-0000-6260-000000	2,138.73	Azure Storage usage 2023-03-01 to 2023-03-31; Commvault Archive Storage Cloud	6013523003918	N
102644	**5139**	**PRESIDIO NETWORKED SOLUTIONS GROUP LLC**	**4,328.34**			
102645	5295	CPS TECHNOLOGY SOLUTIONS				

WRIGHT COUNTY MINNESOTA

Disbursements by Warrant Number Report

Report Date GMT 5/10/23 4:12 PM

Warrant #	Warrant Date	Vendor Name Account Number	Amount	Description	Invoice Number	1099
	2023-04-28	01-063-000-0000-6260-000000	1,705.00	AS400 / iSeries / LPAR Monthly Hosting Fee 2023-05	393292	N
102645	**5295**	**CPS TECHNOLOGY SOLUTIONS**	**1,705.00**			
102646	5721	CDW GOVERNMENT INC				
	2023-04-28	01-000-000-0000-2022-000000	0.00	Crucial DDR4 kit 32 GB 2 x 16 GB SO DIMM 260 pin 3200 MHz PC4	HZ19916	N
	2023-04-28	01-105-027-0000-6480-000000	166.16	Crucial DDR4 kit 32 GB 2 x 16 GB SO DIMM 260 pin 3200 MHz PC4	HZ19916	N
	2023-04-28	01-105-027-0000-6480-000000	-3.80	Crucial DDR4 kit 32 GB 2 x 16 GB SO DIMM 260 pin 3200 MHz PC4	HZ19916	N
	2023-04-28	01-201-000-0000-6480-000000	74.67	Brother car power adapter	JB02010	N
	2023-04-28	01-201-000-0000-6260-000000	1,091.64	Brother PocketJet PJ 723 printer B W direct thermal	JB02010	N
	2023-04-28	01-000-000-0000-2022-000000	0.00	Brother PocketJet PJ 723 printer B W direct thermal	JB02010	N
	2023-04-28	01-000-000-0000-2022-000000	0.00	Brother car power adapter	JB02010	N
	2023-04-28	01-000-000-0000-2022-000000	0.00	Brother USB cable 6 ft	JB45190	N
	2023-04-28	01-201-000-0000-6260-000000	48.30	Brother USB cable 6 ft	JB45190	N
102646	**5721**	**CDW GOVERNMENT INC**	**1,376.97**			
102647	6171	EXPEDITIONARY SERVICES LLC				
	2023-04-28	01-201-000-0000-6261-000000	6,963.00	MARCH TRAINING CONSULTANT, Invoice for firearms training provided in March, 2023	1009	Y
102647	**6171**	**EXPEDITIONARY SERVICES LLC**	**6,963.00**			
102648	7324	CHATHAM TOWNSHIP				
	2023-04-28	20-393-000-0000-6840-000000	901.40	Recycling Quarter 1	7324 4/27/23	N
102648	**7324**	**CHATHAM TOWNSHIP**	**901.40**			
102649	7338	GOPHER STATE ONE CALL				
	2023-04-28	01-063-000-0000-6261-000000	1.35	WTCITF01 Email Tickets: 1 at $1.35 2023-03; Fiber locating for fiber line going to WC FBI Building	3031596	N
102649	**7338**	**GOPHER STATE ONE CALL**	**1.35**			
102650	46433	MN DEPT OF PUBLIC SAFETY				
	2023-05-01	84-041-000-0000-6820-000000	35,968.08	MNDRIVE	20230501MV	N
102650	**46433**	**MN DEPT OF PUBLIC SAFETY**	**35,968.08**			
102651	1511	JOLANTA HOWARD				
	2023-05-01	01-013-000-0000-6270-000000	1,825.00	JV 22 3567 4/3/23	JV 22 3567 4/3/23	Y
102651	**1511**	**JOLANTA HOWARD**	**1,825.00**			
102652	1552	HOWARD LAKE/CITY OF				
	2023-05-01	20-393-000-0000-6840-000000	1,161.50	QUARTER 1 RECYCLING	1343 5/1/23	N
102652	**1552**	**HOWARD LAKE/CITY OF**	**1,161.50**			
102653	1785	WAVERLY/CITY OF				
	2023-05-01	20-393-000-0000-6840-000000	1,041.60	Recycling Q1	1785	N
102653	**1785**	**WAVERLY/CITY OF**	**1,041.60**			
102655	1840	ISD 877 - BUFFALO				
	2023-05-01	78-413-805-7564-6007-000000	7,058.56	LCTS PHASE III, PMT 96	PMT 96	N
102655	**1840**	**ISD 877 - BUFFALO**	**7,058.56**			
102656	1844	ISD 882 - MONTICELLO				
	2023-05-01	78-413-845-7564-6007-000000	5,833.52	LCTS Phase III, PMT 96	PMT 96	N
102656	**1844**	**ISD 882 - MONTICELLO**	**5,833.52**			
102659	2180	MN CONTINUING LEGAL EDUCATION				
	2023-05-01	02-021-000-0000-6411-000000	102.00	MN Judges Criminal Benchbook 2023 Updati	INV1244462	N
102659	**2180**	**MN CONTINUING LEGAL EDUCATION**	**102.00**			
102660	2871	OPEN TEXT INC				

WRIGHT COUNTY MINNESOTA

Disbursements by Warrant Number Report

Report Date GMT 5/10/23 4:12 PM

Warrant #	Warrant Date	Vendor Name Account Number	Amount	Description	Invoice Number	1099
	2023-05-01	01-063-000-0000-6260-000000	6,805.00	RightFax maintenance renewal 2023-05-01 to 2024-04-30	9003858317	N
102660	**2871**	**OPEN TEXT INC**	**6,805.00**			
102661	3417	DATABANK IMX LLC				
	2023-05-01	01-063-000-0000-6261-000000	7,393.75	IT Portion; 2023-01 & 02; Provider License Rewrite TDX Project #1563 Provider Licensing HHS migration	6112016017	Y
	2023-05-01	11-430-700-8208-6261-000000	3,800.00	HHS portion; 2023-01 & 02; Provider License Rewrite TDX Project #1563 Provider Licensing HHS migration	6112016017	Y
102661	**3417**	**DATABANK IMX LLC**	**11,193.75**			
102662	4713	GUARDIAN FLEET SAFETY LLC				
	2023-05-01	01-201-272-0000-6621-000000	0.72	LABOR & EQUIP TO OUTFIT 2019 GMC 2500 FOR WATER PATROL USE	23-0320 4/19/23	N
	2023-05-01	01-000-000-0000-2022-000000	0.00	Squad building equipment	23-0320 4/19/23	N
	2023-05-01	01-201-000-0000-6621-000000	11,244.19	Squad building equipment	23-0320 4/19/23	N
	2023-05-01	01-201-272-0000-6621-000000	2,470.00	Squad building equipment	23-0320 4/19/23	N
	2023-05-01	01-201-000-0000-6452-000000	583.00	Squad Car Decals, 3M DECAL PACKAGE FOR 2019 GNC, UNIT #9817	23-0339	N
102662	**4713**	**GUARDIAN FLEET SAFETY LLC**	**14,297.91**			
102666	5204	CENTRAL MN GUARDIANSHIP & CONSER SERV				
	2023-05-01	01-013-000-0000-6270-000000	220.00	PR 08 9041 CONTRACT MAR 23	PR 08 9041 4/9/23	N
	2023-05-01	01-013-000-0000-6270-000000	220.00	PR 10 5681 CONTRACT MAR 23	PR 10 5681 4/9/23	N
	2023-05-01	01-013-000-0000-6270-000000	220.00	PR 11 3185 CONTRACT MAR 23	PR 11 3185 4/9/23	N
	2023-05-01	01-013-000-0000-6270-000000	220.00	PR 11 4280 CONTRACT MAR 23	PR 11 4280 4/9/23	N
	2023-05-01	01-013-000-0000-6270-000000	220.00	PR 13 1066 CONTRACT MAR 23	PR 13 1066 4/9/23	N
	2023-05-01	01-013-000-0000-6270-000000	220.00	PR 15 1308 CONTRACT MAR 23	PR 15 1308 4/9/23	N
	2023-05-01	01-013-000-0000-6270-000000	220.00	PR 15 2376 CONTRACT MAR 23	PR 15 2376 4/9/23	N
	2023-05-01	01-013-000-0000-6270-000000	220.00	PR 17 6433 CONTRACT MAR 23	PR 17 6433 4/9/23	N
	2023-05-01	01-013-000-0000-6270-000000	220.00	PR 18 2752 CONTRACT MAR 23	PR 18 2752 4/9/23	N
	2023-05-01	01-013-000-0000-6270-000000	220.00	PR 22 4145 CONTRACT MAR 23	PR 22 4145 4/9/23	N
102666	**5204**	**CENTRAL MN GUARDIANSHIP & CONSER SERV**	**2,200.00**			
102669	6101	MICHELE MULLER				
	2023-05-01	01-013-000-0000-6270-000000	220.00	PR 09 5275 CONTRACT JAN 23	PR 09 5275 1/31/23	Y
102669	**6101**	**MICHELE MULLER**	**220.00**			
102670	6140	RUSSELL SECURITY RESOURCE LLC				
	2023-05-01	01-201-000-0000-6261-000000	250.00	Labor, Drill Open Safe with Officers Present, Service Fee	A45079	N
102670	**6140**	**RUSSELL SECURITY RESOURCE LLC**	**250.00**			
102671	6171	EXPEDITIONARY SERVICES LLC				
	2023-05-01	01-201-000-0000-6261-000000	6,963.00	Invoice for firearms training provided in April, 2023	10	Y
102671	**6171**	**EXPEDITIONARY SERVICES LLC**	**6,963.00**			
102673	6388	LAW OFFICE OF ERIC SCHMIDTKE, PLLC				
	2023-05-01	01-013-000-0000-6270-000000	25.00	JV 22 4170 ATTY FEE 3/2/23	JV 22 4170 4/1/23	N
	2023-05-01	01-013-000-0000-6270-000000	50.00	JV 22 5079 ATTY FEE 3/22-3/23/23	JV 22 5079 4/1/23	N
	2023-05-01	01-013-000-0000-6270-000000	123.00	JV 22 5282 ATTY FEE 3/3-3/13/23	JV 22 5282 4/1/23	N
	2023-05-01	01-013-000-0000-6270-000000	1,482.00	JV 22 5659 ATTY FEE 3/2-3/30/23	JV 22 5659 4/1/23	N
	2023-05-01	01-013-000-0000-6270-000000	124.00	JV 23 285 ATTY FEE 3/4-3/8/23	JV 23 285 4/1/23	N
	2023-05-01	01-013-000-0000-6270-000000	687.00	JV 23 553 ATTY FEE 3/2-3/31/23	JV 23 553 4/1/23	N
	2023-05-01	01-013-000-0000-6270-000000	200.00	JV 23 701 ATTY FEE 3/12-3/13/23	JV 23 701 4/1/23	N
	2023-05-01	01-013-000-0000-6270-000000	98.00	PR 22 5197 ATTY CLAIM 3/9-3/31/23	PR 22 5197 4/1/23	N
	2023-05-01	01-013-000-0000-6270-000000	147.00	PR 23 1008 ATTY CLAIM 3/8-3/31/23	PR 23 1008 4/1/23	N
	2023-05-01	01-013-000-0000-6270-000000	132.00	PR 23 185 ATTY FEE 3/8-3/20/23	PR 23 185 4/1/23	N

WRIGHT COUNTY MINNESOTA

Disbursements by Warrant Number Report

Report Date GMT 5/10/23 4:12 PM

Warrant #	Warrant Date	Vendor Name Account Number	Amount	Description	Invoice Number	1099
102673	**6388**	**LAW OFFICE OF ERIC SCHMIDTKE, PLLC**	**3,068.00**			
102674	7544	CENTRA SOTA COOPERATIVE - BUFFALO				
	2023-05-01	03-340-000-0000-6563-000000	10,081.37	UNLEADED FUEL	8105982	N
	2023-05-01	03-340-000-0000-6564-000000	14,756.95	UNLEADED FUEL	8105982	N
102674	**7544**	**CENTRA SOTA COOPERATIVE - BUFFALO**	**24,838.32**			
102675	15459	ISD 466 - DASSEL COKATO				
	2023-05-01	78-413-815-7564-6007-000000	3,791.79	LCTS PHASE III PMT #96	PMT #96	N
102675	**15459**	**ISD 466 - DASSEL COKATO**	**3,791.79**			
102676	43808	MCKESSON MEDICAL-SURGICAL				
	2023-05-01	01-250-000-0000-6458-000000	221.98	Inmate Medical Supplies	5007000	Y
	2023-05-01	01-000-000-0000-6458-000000	221.98	Inmate Medical Supplies	5007000	Y
	2023-05-01	01-000-000-0000-6458-000000	-221.98	Inmate Medical Supplies	5007000	Y
102676	**43808**	**MCKESSON MEDICAL-SURGICAL**	**221.98**			
102678		US BANK				
	2023-05-01	01-000-000-0000-6801-000000	245.52	DARE SUPPLIES	113037-2023-04-19	
	2023-05-01	01-000-000-0000-6801-000000	67.96	DARE SUPPLIES	113037-2023-04-19	
	2023-05-01	01-000-000-0000-6801-000000	35.00	FEB 2023 CAMERA X3	113037-2023-04-19	
	2023-05-01	01-000-000-0000-6801-000000	235.99	HEARING PROTECTION HEADSET	113037-2023-04-19	
	2023-05-01	01-000-000-0000-6801-000000	4,371.90	CAMERAS MCIU	113037-2023-04-19	
	2023-05-01	01-000-000-0000-6801-000000	208.00	LADDER	113037-2023-04-19	
	2023-05-01	01-000-000-0000-6801-000000	402.96	TRIPODS MCIU	113037-2023-04-19	
	2023-05-01	01-000-000-0000-6801-000000	11.91	SPLITTERS	113037-2023-04-19	
	2023-05-01	01-000-000-0000-6801-000000	3,960.00	POST LICENSES	113037-2023-04-19	
	2023-05-01	01-000-000-0000-6801-000000	15.98	SANDISK MEMORY CARDS MCIU	113037-2023-04-19	
102678		**US BANK**	**9,555.22**			
102681	876	RUTLAND LAW PLLC				
	2023-05-01	01-013-000-0000-6270-000000	80.00	JV 18 2885 ATTY CLAIM 1/3-3/10/23	JV 18 2885 03138	Y
102681	**876**	**RUTLAND LAW PLLC**	**80.00**			
102682	1075	BUFFALO/CITY OF				
	2023-05-01	20-393-000-0000-6840-000000	4,655.60	Recycling Quarter 1	RCYLQTR12023	N
102682	**1075**	**BUFFALO/CITY OF**	**4,655.60**			
102683	1203	CATHLEEN GABRIEL				
	2023-05-01	01-013-000-0000-6270-000000	200.00	PR 18 6701 ATTY FEE 3/9-3/21/23	PR 18 6701 3/31/23	Y
	2023-05-01	01-013-000-0000-6270-000000	200.00	PR 22 5987 ATTY FEE 3/9-3/17/23	PR 22 5987 3/31/23	Y
	2023-05-01	01-013-000-0000-6270-000000	550.00	PR 23 1446 ATTY FEE 3/17-3/31/23	PR 23 1446 3/31/23	Y
	2023-05-01	01-013-000-0000-6270-000000	250.00	PR 23 540 ATTY FEE 2/3-3/29/23	PR 23 540 3/31/23	Y
	2023-05-01	01-013-000-0000-6270-000000	100.00	PR 23 790 APPEARANCE CLAIM 4/10/23	PR 23 790 4/10/23	Y
	2023-05-01	01-013-000-0000-6270-000000	100.00	PR 23 864 APPEARANCE CLAIM 4/10/23	PR 23 864 4/10/23	Y
102683	**1203**	**CATHLEEN GABRIEL**	**1,400.00**			
102684	1347	AMAZON BUSINESS				
	2023-05-01	01-031-021-0000-6411-000000	99.95	Evoluent Vertical Mouse D Medium (VMDM) - Ergonomic Wired Mouse for Laptop and PC with Jestik Microfiber Cloth	1TRH-DGWP-JMDR	N
	2023-05-01	01-000-000-0000-2022-000000	0.00	Logitech G435 LIGHTSPEED and Bluetooth Wireless Gaming Headset - Lightweight over-ear headphones, built-in mics, 18h battery, compatible with Dolby Atmos, PC, PS4, PS5, Nintendo Switch, Mobile - Black	1TRH-DGWP-JMDR	N
	2023-05-01	01-031-021-0000-6411-000000	49.99	Logitech G435 LIGHTSPEED and Bluetooth Wireless Gaming Headset - Lightweight over-ear headphones, built-in mics, 18h battery, compatible with Dolby Atmos, PC, PS4, PS5, Nintendo Switch, Mobile - Black	1TRH-DGWP-JMDR	N
	2023-05-01	01-000-000-0000-2022-000000	0.00	Evoluent Vertical Mouse D Medium (VMDM) - Ergonomic Wired Mouse for Laptop and	1TRH-DGWP-JMDR	N

WRIGHT COUNTY MINNESOTA

Disbursements by Warrant Number Report

Report Date GMT 5/10/23 4:12 PM

Warrant #	Warrant Date	Vendor Name Account Number	Amount	Description	Invoice Number	1099
				PC with Jestik Microfiber Cloth		
102684	**1347**	**AMAZON BUSINESS**	**149.94**			
102685	1436	STREICHERS				
	2023-05-01	01-201-000-0000-6806-000000	717.89	INITIAL ISSUE - AF	I1523688	N
	2023-05-01	01-201-000-0000-6480-000000	91.98	Uniform Holster -JH	I1629630	N
	2023-05-01	01-201-000-0000-6806-000000	884.89	Initial Issue- MC	I1629634	N
	2023-05-01	01-201-000-0000-6806-000000	12.99	Uniform- JM	I1629667	N
	2023-05-01	01-201-000-0000-6806-000000	191.94	Uniform- JV	I1629780	N
	2023-05-01	01-201-000-0000-6806-000000	32.97	Uniform- AF	I1629931	N
102685	**1436**	**STREICHERS**	**1,932.66**			
102703	46433	MN DEPT OF PUBLIC SAFETY				
	2023-05-02	84-041-000-0000-6820-000000	25,591.63	MNDRIVE	20230502MV	N
102703	**46433**	**MN DEPT OF PUBLIC SAFETY**	**25,591.63**			
102704	533	GLOVER CONSULTING LLC				
	2023-05-02	01-063-062-0000-6261-000000	9,270.00	Glover Consulting renewal - OnBase professional services	20452	N
	2023-05-02	01-000-000-0000-2022-000000	0.00	Glover Consulting renewal - OnBase professional services	20452	N
102704	**533**	**GLOVER CONSULTING LLC**	**9,270.00**			
102705	1347	AMAZON BUSINESS				
	2023-05-02	11-480-895-0020-6411-000000	264.99	HHS OPERATING SUPPLIES	1KHF-FVW3-1JHQ	N
	2023-05-02	11-480-895-0020-6411-000000	136.97	HHS OPERATING SUPPLIES	1QGW-YRJ7-V4X9	N
	2023-05-02	11-480-895-0020-6411-000000	799.95	HHS Operating Supplies	1QY1-FFGH-GLH3	N
102705	**1347**	**AMAZON BUSINESS**	**1,201.91**			
102706	1843	ISD 881 - MAPLE LAKE				
	2023-05-02	78-413-835-7564-6007-000000	2,006.35	LCTS Phase III, PMT 94-96	PMT 94-96	N
	2023-05-02	78-413-835-7564-6007-000000	2,975.10	LCTS Phase III, PMT 94-96	PMT 94-96	N
	2023-05-02	78-413-835-7564-6007-000000	2,257.10	LCTS Phase III, PMT 94-96	PMT 94-96	N
102706	**1843**	**ISD 881 - MAPLE LAKE**	**7,238.55**			
102707	5946	TTEC DIGITAL				
	2023-05-02	11-480-895-0020-6260-000000	1,487.37	MARCH 2023 Soft Phone Software Support	BILL0169933	N
102707	**5946**	**TTEC DIGITAL**	**1,487.37**			
102708	6097	ODP BUSINESS SOLUTIONS, LLC				
	2023-05-02	11-480-895-0020-6411-000000	92.76	Adjustable footrests	309074062001	N
102708	**6097**	**ODP BUSINESS SOLUTIONS, LLC**	**92.76**			
102709	200324	RECOVERY UNLEASHED				
	2023-05-02	01-025-000-0000-6365-000000	2,614.66	PEER SERVICE HOURS	1002	N
	2023-05-02	01-025-000-0000-6365-000000	1,687.50	PEER SUPERVISION HOURS	1002	N
	2023-05-02	01-025-000-0000-6365-000000	229.16	ADMIN AND OFFICE USE COST	1002	N
	2023-05-02	01-025-000-0000-6365-000000	281.00	MILEAGE	1002	N
102709	**200324**	**RECOVERY UNLEASHED**	**4,812.32**			
102710	46433	MN DEPT OF PUBLIC SAFETY				
	2023-05-03	84-041-000-0000-6820-000000	27,190.50	MNDRIVE	20230503MV	N
102710	**46433**	**MN DEPT OF PUBLIC SAFETY**	**27,190.50**			
102711	412	NORTH CENTRAL INTERNATIONAL OF ST. CLOU				
	2023-05-03	03-340-000-0000-6574-000000	-107.61	HWY REPAIR PARTS CREDIT	220058258CR	Y
	2023-05-03	03-340-000-0000-6574-000000	107.61	HWY REPAIR PARTS CREDIT	220058258CR	Y
	2023-05-03	03-340-000-0000-6574-000000	212.20	HWY REPAIR PARTS	220066204	Y

WRIGHT COUNTY MINNESOTA

Disbursements by Warrant Number Report

Report Date GMT 5/10/23 4:12 PM

Warrant #	Warrant Date	Vendor Name Account Number	Amount	Description	Invoice Number	1099
102711	**412**	**NORTH CENTRAL INTERNATIONAL OF ST. CLOU**	**212.20**			
102713	593	MOTOROLA SOLUTIONS INC				
	2023-05-03	01-100-000-0000-6305-000000	23,041.51	Motorola 800 MHz Quarterly Maint. 2023-03-01 to 2023-05-31; USC000026017-R06-OCT-22 13:27:45; Old PO 50109	8230408668	N
102713	**593**	**MOTOROLA SOLUTIONS INC**	**23,041.51**			
102714	1075	BUFFALO/CITY OF				
	2023-05-03	73-845-000-0000-6411-000000	2,518.77	11-070060-02 LAKE PULASKI LID 3/1-3/31/23	11-070060-02 4/30/23	N
102714	**1075**	**BUFFALO/CITY OF**	**2,518.77**			
102715	1102	TEMPLEMAN LAW				
	2023-05-03	01-013-000-0000-6270-000000	545.00	PR 18 6559 ATTY FEE	PR 18 6559 4/4/23	Y
102715	**1102**	**TEMPLEMAN LAW**	**545.00**			
102717	1298	JONES LAW OFFICE				
	2023-05-03	01-013-000-0000-6270-000000	60.00	P3 05 807 ATTY CLAIM	P3 05 807 1991486	N
	2023-05-03	01-013-000-0000-6270-000000	50.00	P6 05 4530 ATTY CLAIM	P6 05 4530 1991486	N
	2023-05-03	01-013-000-0000-6270-000000	50.00	PR 15 3471 ATTY CLAIM	PR 15 3471 1991488	N
	2023-05-03	01-013-000-0000-6270-000000	1,285.00	PR 21 3474 ATTY CLAIM	PR 21 3474 1991487	N
102717	**1298**	**JONES LAW OFFICE**	**1,445.00**			
102718	1347	AMAZON BUSINESS				
	2023-05-03	11-450-451-0010-6411-000000	31.96	PHEP supplies	1F73-4FVX-4HGV	N
	2023-05-03	11-480-895-0020-6411-000000	11.59	HHS operating suppies	1GKQ-V9LT-GHF9	N
	2023-05-03	11-480-895-0020-6411-000000	124.03	HHS operating supplies	1J31-6WVP-GRYK	N
	2023-05-03	11-480-895-0020-6411-000000	68.00	HHS operating supplies	1PJR-VRJ7-GNML	N
102718	**1347**	**AMAZON BUSINESS**	**235.58**			
102719	1436	STREICHERS				
	2023-05-03	01-201-000-0000-6806-000000	168.99	Uniform- RF	I1630364	N
	2023-05-03	01-201-000-0000-6806-000000	359.98	Uniform (Helmet)- JV	I1630417	N
102719	**1436**	**STREICHERS**	**528.97**			
102721	2231	KJOLHAUG ENVIRONMENTAL SERVICES				
	2023-05-03	03-326-000-0000-6261-000000	90.00	SP 605-026 CAD FILES	806080	N
102721	**2231**	**KJOLHAUG ENVIRONMENTAL SERVICES**	**90.00**			
102722	2713	MINNESOTA PAVING & MATERIALS				
	2023-05-03	03-330-000-0000-6535-000000	953.00	FA2 SEALCOAT CHIPS	1755197	N
102722	**2713**	**MINNESOTA PAVING & MATERIALS**	**953.00**			
102723	3346	STANTEC CONSULTING SERVICES INC				
	2023-05-03	01-100-493-8409-6261-000000	66.50	Hyams, Aaron Robert, Data analysis and meeting coordination for project"in-lake studies"	2074748	N
	2023-05-03	01-100-493-8409-6261-000000	794.75	LOFTON, DENDY D, Data analysis and meeting coordination for project"in-lake studies"	2074748	N
	2023-05-03	01-100-493-8409-6261-000000	46.75	Lofton, Dendy D, Data analysis and meeting coordination for project"in-lake studies"	2074748	N
	2023-05-03	01-100-493-8409-6261-000000	994.00	Wilkinson, Anne A, Data analysis and meeting coordination for project"in-lake studies"	2074748	N
102723	**3346**	**STANTEC CONSULTING SERVICES INC**	**1,902.00**			
102724	3896	RHONDA J MAGNUSSEN LLC				
	2023-05-03	01-013-000-0000-6270-000000	750.00	JV 22 3046 ATTORNEY CLAIM CHIPS	JV 22 3046 6047	Y
102724	**3896**	**RHONDA J MAGNUSSEN LLC**	**750.00**			
102725	4376	MIDWEST WASH SYSTEMS LLC				
	2023-05-03	01-111-000-0000-6301-000000	266.64	PARTS FOR HWY DEPT	16794	N

WRIGHT COUNTY MINNESOTA

Disbursements by Warrant Number Report

Report Date GMT 5/10/23 4:12 PM

Warrant #	Warrant Date	Vendor Name Account Number	Amount	Description	Invoice Number	1099
102725	**4376**	**MIDWEST WASH SYSTEMS LLC**	**266.64**			
102727	4542	FRONTIER PRECISION INC				
	2023-05-03	01-103-121-0000-6411-000000	2,609.76	FIELD SUPPLIES	268005	N
	2023-05-03	01-000-000-0000-2022-000000	0.00	FIELD SUPPLIES	268005	N
102727	**4542**	**FRONTIER PRECISION INC**	**2,609.76**			
102729	6097	ODP BUSINESS SOLUTIONS, LLC				
	2023-05-03	01-201-000-0000-6410-000000	51.21	Office Supplies	308141013001	N
	2023-05-03	01-201-000-0000-6410-000000	76.96	Name Badges	309450418001	N
102729	**6097**	**ODP BUSINESS SOLUTIONS, LLC**	**128.17**			
102730	6231	CINTAS CORPORATION NO. 2				
	2023-05-03	01-111-000-0000-6301-000000	2.75	JEAN/CARHARTT CARPENTER/DENIM-03628	4153935284	N
	2023-05-03	01-111-000-0000-6301-000000	2.75	JEAN/CARHARTT CARPENTER/DENIM-03232	4153935284	N
	2023-05-03	01-111-000-0000-6301-000000	2.75	JEAN/CARHARTT CARPENTER/DENIM-03832	4153935284	N
	2023-05-03	01-111-000-0000-6301-000000	2.75	JEAN/CARHARTT CARPENTER/DENIM-04030	4153935284	N
	2023-05-03	01-111-000-0000-6301-000000	2.75	JEAN/CARHARTT CARPENTER/DENIM-04228	4153935284	N
	2023-05-03	01-111-000-0000-6301-000000	4.95	JEAN/FR/CARPNTR/RLX FIT/ DENIM-03432	4153935284	N
	2023-05-03	01-111-000-0000-6301-000000	3.52	UNIF SHRT NY/BL SLATE/LS - SZ PREM-3XLLS	4153935284	N
	2023-05-03	01-111-000-0000-6301-000000	0.85	UNIF SHRT NY/BL SLATE/LS-00LLS	4153935284	N
	2023-05-03	01-111-000-0000-6301-000000	0.85	UNIF SHRT NY/BL SLATE/LS-00MLS	4153935284	N
	2023-05-03	01-111-000-0000-6301-000000	0.85	UNIF SHRT NY/BL SLATE/LS-2XLLS	4153935284	N
	2023-05-03	01-111-000-0000-6301-000000	3.52	UNIF SHRT NY/BL SLATE/SS - SZ PREM-LJ0XL	4153935284	N
	2023-05-03	01-111-000-0000-6301-000000	3.52	UNIF SHRT NY/BL SLATE/SS - SZ PREM-LJ3XL	4153935284	N
	2023-05-03	01-111-000-0000-6301-000000	1.02	UNIF SHRT NY/BL SLATE/SS-RG00L	4153935284	N
	2023-05-03	01-111-000-0000-6301-000000	1.87	UNIF SHRT NY/BL SLATE/SS-RG00L	4153935284	N
	2023-05-03	01-111-000-0000-6301-000000	1.02	UNIF SHRT NY/BL SLATE/SS-RG00M	4153935284	N
	2023-05-03	01-111-000-0000-6301-000000	1.87	UNIF SHRT NY/BL SLATE/SS-RG0XL	4153935284	N
	2023-05-03	01-111-000-0000-6301-000000	1.02	UNIF SHRT NY/BL SLATE/SS-RG2XL	4153935284	N
	2023-05-03	01-111-000-0000-6301-000000	1.87	UNIF SHRT NY/BL SLATE/SS-RG2XL	4153935284	N
	2023-05-03	01-111-000-0000-6301-000000	6.05	FRSHRT/CRHRT5.3INHRNT/GRY/LS-0XLLS	4153935284	N
	2023-05-03	01-111-000-0000-6301-000000	4.40	JEAN/CARHART/RELX FIT/DK DENIM - SZ PREM-03834	4153935284	N
	2023-05-03	01-111-000-0000-6301-000000	4.40	JEAN/CARHART/RELX FIT/DK DENIM - SZ PREM-04630	4153935284	N
	2023-05-03	01-111-000-0000-6301-000000	2.75	JEAN/CARHART/RELX FIT/DK DENIM-03430	4153935284	N
	2023-05-03	01-111-000-0000-6301-000000	2.75	JEAN/CARHART/RELX FIT/DK DENIM-03628	4153935284	N
	2023-05-03	01-111-000-0000-6301-000000	2.75	JEAN/CARHART/RELX FIT/DK DENIM-03632	4153935284	N
	2023-05-03	01-111-000-0000-6301-000000	4.40	JEAN/CARHARTT CARPENTER/DENIM - SZ PREM-03434	4153935284	N
	2023-05-03	01-111-000-0000-6301-000000	4.40	JEAN/CARHARTT CARPENTER/DENIM - SZ PREM-03634	4153935284	N
	2023-05-03	01-111-000-0000-6301-000000	2.75	JEAN/CARHARTT CARPENTER/DENIM-03028	4153935284	N
	2023-05-03	01-111-000-0000-6301-000000	24.75	JEAN/CARHARTT CARPENTER/DENIM-03634	4153935284	N
102730	**6231**	**CINTAS CORPORATION NO. 2**	**99.88**			
102731	7324	CHATHAM TOWNSHIP				
	2023-05-03	20-393-000-0000-6840-000000	1,058.20	Q2 2022 RECYCLING	RCYLQTR22022	N
102731	**7324**	**CHATHAM TOWNSHIP**	**1,058.20**			
102732	7338	GOPHER STATE ONE CALL				
	2023-05-03	03-350-000-0000-6543-000000	211.95	HWY LOCATES APRIL 157 TKTS	3041595	N
102732	**7338**	**GOPHER STATE ONE CALL**	**211.95**			
102736	200080	CENTURY_LINK				
	2023-05-03	01-201-000-0000-6203-000000	4,850.30	ACCT 90879700 DISPATCH PHONE LINES	636521073	N
102736	**200080**	**CENTURY_LINK**	**4,850.30**			
102737	200200	ELISE BROWN				

WRIGHT COUNTY MINNESOTA

Disbursements by Warrant Number Report

Report Date GMT 5/10/23 4:12 PM

Warrant #	Warrant Date	Vendor Name Account Number	Amount	Description	Invoice Number	1099
	2023-05-03	01-025-000-0000-6365-000000	190.00	Daycare 5/1 to 5/5 Natalie Ramey	5253	Y
102737	**200200**	**ELISE BROWN**	**190.00**			
102738	200325	BRANDT & WINKLER, P.A.				
	2023-05-03	01-013-000-0000-6270-000000	140.00	PR 07 1647 ATTORNEY CLAIM	PR 07 1647 29563	N
102738	**200325**	**BRANDT & WINKLER, P.A.**	**140.00**			
102739	46433	MN DEPT OF PUBLIC SAFETY				
	2023-05-04	84-041-000-0000-6820-000000	21,824.18	MNDRIVE	20230504MV	N
102739	**46433**	**MN DEPT OF PUBLIC SAFETY**	**21,824.18**			
102742	929	TW VENDING INC				
	2023-05-04	02-230-000-0000-6458-000000	10,521.00	Wright County Canteen Sales (000 incl.tax and 1585.17 not incl. tax)	10044066	N
	2023-05-04	02-230-000-0000-6411-000000	1,400.00	Inmate Canteen	10044584	N
	2023-05-04	02-230-000-0000-6411-000000	7.60	Indigent Soap Bar .5 oz	616000041715	N
	2023-05-04	02-230-000-0000-6411-000000	9.00	Indigent Shampoo 2oz	616000041715	N
	2023-05-04	02-230-000-0000-6411-000000	1.40	Indigent Comb	616000041715	N
	2023-05-04	02-230-000-0000-6411-000000	6.20	Indigent Toothpaste 0 6oz	616000041715	N
	2023-05-04	02-230-000-0000-6411-000000	3.72	IndigentToothbrush Stubby	616000041715	N
	2023-05-04	02-230-000-0000-6411-000000	47.58	IndigentStamped Envelope	616000041715	N
102742	**929**	**TW VENDING INC**	**11,996.50**			
102743	1203	CATHLEEN GABRIEL				
	2023-05-04	01-013-000-0000-6270-000000	8,240.00	MAY 2023 APPROPRIATION	20230503 MAY	Y
102743	**1203**	**CATHLEEN GABRIEL**	**8,240.00**			
102744	1468	WRIGHT COUNTY DEPUTIES ASSOCIATION				
	2023-05-04	01-201-000-0000-2238-000000	7,450.00	UNION	20230503DED-16	N
102744	**1468**	**WRIGHT COUNTY DEPUTIES ASSOCIATION**	**7,450.00**			
102745	1878	WRIGHT COUNTY - CAFETERIA				
	2023-05-04	01-091-000-0000-2232-000000	4,125.00	VEBA SINGLE/FAMILY	20230503DED-20	N
	2023-05-04	01-005-000-0000-2232-000000	875.00	VEBA SINGLE/FAMILY	20230503DED-20	N
	2023-05-04	01-101-000-0000-2232-000000	1,000.00	VEBA SINGLE/FAMILY	20230503DED-20	N
	2023-05-04	01-031-000-0000-2232-000000	2,375.00	VEBA SINGLE/FAMILY	20230503DED-20	N
	2023-05-04	01-063-000-0000-2232-000000	3,000.00	VEBA SINGLE/FAMILY	20230503DED-20	N
	2023-05-04	01-105-000-0000-2232-000000	3,250.00	VEBA SINGLE/FAMILY	20230503DED-20	N
	2023-05-04	01-025-000-0000-2232-000000	4,125.00	VEBA SINGLE/FAMILY	20230503DED-20	N
	2023-05-04	01-107-000-0000-2232-000000	1,875.00	VEBA SINGLE/FAMILY	20230503DED-20	N
	2023-05-04	01-522-000-0000-2232-000000	375.00	VEBA SINGLE/FAMILY	20230503DED-20	N
	2023-05-04	01-603-000-0000-2232-000000	250.00	VEBA SINGLE/FAMILY	20230503DED-20	N
	2023-05-04	01-121-000-0000-2232-000000	375.00	VEBA SINGLE/FAMILY	20230503DED-20	N
	2023-05-04	01-111-000-0000-2232-000000	1,000.00	VEBA SINGLE/FAMILY	20230503DED-20	N
	2023-05-04	03-330-000-0000-2232-000000	3,250.00	VEBA SINGLE/FAMILY	20230503DED-20	N
	2023-05-04	03-340-000-0000-2232-000000	875.00	VEBA SINGLE/FAMILY	20230503DED-20	N
	2023-05-04	03-310-000-0000-2232-000000	1,250.00	VEBA SINGLE/FAMILY	20230503DED-20	N
	2023-05-04	03-350-000-0000-2232-000000	500.00	VEBA SINGLE/FAMILY	20230503DED-20	N
	2023-05-04	03-320-000-0000-2232-000000	1,000.00	VEBA SINGLE/FAMILY	20230503DED-20	N
	2023-05-04	72-605-000-0000-2232-000000	1,500.00	VEBA SINGLE/FAMILY	20230503DED-20	N
	2023-05-04	11-420-000-0000-2232-000000	6,875.00	VEBA SINGLE/FAMILY	20230503DED-20	N
	2023-05-04	11-430-000-0000-2232-000000	13,125.00	VEBA SINGLE/FAMILY	20230503DED-20	N
	2023-05-04	11-450-000-0000-2232-000000	3,700.00	VEBA SINGLE/FAMILY	20230503DED-20	N
	2023-05-04	01-201-000-0000-2232-000000	26,250.00	VEBA SINGLE/FAMILY	20230503DED-20	N
	2023-05-04	11-480-000-0000-2232-000000	2,500.00	VEBA SINGLE/FAMILY	20230503DED-20	N
	2023-05-04	01-041-000-0000-2232-000000	3,250.00	VEBA SINGLE/FAMILY	20230503DED-20	N
	2023-05-04	01-250-000-0000-2232-000000	7,250.00	VEBA SINGLE/FAMILY	20230503DED-20	N

WRIGHT COUNTY MINNESOTA

Disbursements by Warrant Number Report

Report Date GMT 5/10/23 4:12 PM

Warrant #	Warrant Date	Vendor Name Account Number	Amount	Description	Invoice Number	1099
	2023-05-04	01-103-000-0000-2232-000000	750.00	VEBA SINGLE/FAMILY	20230503DED-20	N
	2023-05-04	01-521-000-0000-2232-000000	2,875.00	VEBA SINGLE/FAMILY	20230503DED-20	N
102745	**1878**	**WRIGHT COUNTY - CAFETERIA**	**97,575.00**			
102746	1979	WRIGHT CO CAFETERIA PLAN				
	2023-05-04	01-521-000-0000-2232-000000	437.50	MEDICAL EXP CAFETERIA	20230503DED-11	N
	2023-05-04	01-103-000-0000-2232-000000	208.33	DAY CARE CAFETERIA	20230503DED-11	N
	2023-05-04	01-101-000-0000-2232-000000	416.68	MEDICAL EXP CAFETERIA	20230503DED-11	N
	2023-05-04	01-031-000-0000-2232-000000	943.76	MEDICAL EXP CAFETERIA	20230503DED-11	N
	2023-05-04	01-063-000-0000-2232-000000	375.00	MEDICAL EXP CAFETERIA	20230503DED-11	N
	2023-05-04	01-105-000-0000-2232-000000	691.68	MEDICAL EXP CAFETERIA	20230503DED-11	N
	2023-05-04	01-025-000-0000-2232-000000	1,373.54	MEDICAL EXP CAFETERIA	20230503DED-11	N
	2023-05-04	01-107-000-0000-2232-000000	381.24	MEDICAL EXP CAFETERIA	20230503DED-11	N
	2023-05-04	01-522-000-0000-2232-000000	12.50	MEDICAL EXP CAFETERIA	20230503DED-11	N
	2023-05-04	01-111-000-0000-2232-000000	349.99	MEDICAL EXP CAFETERIA	20230503DED-11	N
	2023-05-04	71-505-000-0000-2232-000000	83.33	MEDICAL EXP CAFETERIA	20230503DED-11	N
	2023-05-04	72-605-000-0000-2232-000000	937.49	DAY CARE CAFETERIA	20230503DED-11	N
	2023-05-04	72-605-000-0000-2232-000000	645.83	MEDICAL EXP CAFETERIA	20230503DED-11	N
	2023-05-04	11-420-000-0000-2232-000000	166.66	DAY CARE CAFETERIA	20230503DED-11	N
	2023-05-04	11-430-000-0000-2232-000000	2,020.81	DAY CARE CAFETERIA	20230503DED-11	N
	2023-05-04	11-450-000-0000-2232-000000	929.15	DAY CARE CAFETERIA	20230503DED-11	N
	2023-05-04	11-480-000-0000-2232-000000	220.83	DAY CARE CAFETERIA	20230503DED-11	N
	2023-05-04	11-420-000-0000-2232-000000	1,114.01	MEDICAL EXP CAFETERIA	20230503DED-11	N
	2023-05-04	01-091-000-0000-2232-000000	1,736.08	DAY CARE CAFETERIA	20230503DED-11	N
	2023-05-04	01-521-000-0000-2232-000000	208.33	DAY CARE CAFETERIA	20230503DED-11	N
	2023-05-04	01-031-000-0000-2232-000000	520.83	DAY CARE CAFETERIA	20230503DED-11	N
	2023-05-04	01-063-000-0000-2232-000000	208.33	DAY CARE CAFETERIA	20230503DED-11	N
	2023-05-04	01-105-000-0000-2232-000000	208.33	DAY CARE CAFETERIA	20230503DED-11	N
	2023-05-04	01-025-000-0000-2232-000000	1,100.00	DAY CARE CAFETERIA	20230503DED-11	N
	2023-05-04	01-201-000-0000-2232-000000	5,053.01	MEDICAL EXP CAFETERIA	20230503DED-11	N
	2023-05-04	01-041-000-0000-2232-000000	1,010.42	MEDICAL EXP CAFETERIA	20230503DED-11	N
	2023-05-04	01-250-000-0000-2232-000000	1,585.41	MEDICAL EXP CAFETERIA	20230503DED-11	N
	2023-05-04	01-103-000-0000-2232-000000	125.00	MEDICAL EXP CAFETERIA	20230503DED-11	N
	2023-05-04	01-005-000-0000-2232-000000	273.86	MEDICAL EXP CAFETERIA	20230503DED-11	N
	2023-05-04	01-091-000-0000-2232-000000	1,272.91	MEDICAL EXP CAFETERIA	20230503DED-11	N
	2023-05-04	11-430-000-0000-2232-000000	3,555.01	MEDICAL EXP CAFETERIA	20230503DED-11	N
	2023-05-04	11-450-000-0000-2232-000000	728.76	MEDICAL EXP CAFETERIA	20230503DED-11	N
	2023-05-04	11-480-000-0000-2232-000000	497.65	MEDICAL EXP CAFETERIA	20230503DED-11	N
	2023-05-04	03-330-000-0000-2232-000000	208.33	DAY CARE CAFETERIA	20230503DED-11	N
	2023-05-04	03-330-000-0000-2232-000000	428.76	MEDICAL EXP CAFETERIA	20230503DED-11	N
	2023-05-04	03-310-000-0000-2232-000000	329.16	MEDICAL EXP CAFETERIA	20230503DED-11	N
	2023-05-04	03-320-000-0000-2232-000000	41.67	MEDICAL EXP CAFETERIA	20230503DED-11	N
	2023-05-04	01-201-000-0000-2232-000000	2,173.31	DAY CARE CAFETERIA	20230503DED-11	N
	2023-05-04	01-041-000-0000-2232-000000	416.66	DAY CARE CAFETERIA	20230503DED-11	N
	2023-05-04	01-250-000-0000-2232-000000	395.84	DAY CARE CAFETERIA	20230503DED-11	N
	2023-05-04	01-043-000-0000-2232-000000	125.00	MEDICAL EXP CAFETERIA	20230503DED-11	N
102746	**1979**	**WRIGHT CO CAFETERIA PLAN**	**33,510.99**			
102750	6641	THOMSON REUTERS WEST PUBLISHING CORP				
	2023-05-04	01-091-000-0000-6260-000000	1,663.06	MONTHLY WESTLAW FEE, ONLINE/SOFTWARE SUBSCRIPTION CHARGES	848236422	N
102750	**6641**	**THOMSON REUTERS WEST PUBLISHING CORP**	**1,663.06**			
102751	6759	RTVISION INC				

WRIGHT COUNTY MINNESOTA

Disbursements by Warrant Number Report

Report Date GMT 5/10/23 4:12 PM

Warrant #	Warrant Date	Vendor Name Account Number	Amount	Description	Invoice Number	1099
	2023-05-04	03-310-000-0000-6485-000000	2,070.44	ANNUAL TIMECARD PLUS SUPPORT	INV345	N
102751	**6759**	**RTVISION INC**	**2,070.44**			
102752	7059	NATIONWIDE RETIREMENT SOLUTIONS				
	2023-05-04	01-201-000-0000-2232-000000	682.00	DEFERRED COMP	20230503DED-12	Y
	2023-05-04	01-041-000-0000-2232-000000	210.00	DEFERRED COMP	20230503DED-12	Y
	2023-05-04	01-250-000-0000-2232-000000	100.00	DEFERRED COMP	20230503DED-12	Y
	2023-05-04	01-091-000-0000-2232-000000	225.00	DEFERRED COMP	20230503DED-12	Y
	2023-05-04	01-031-000-0000-2232-000000	200.00	DEFERRED COMP	20230503DED-12	Y
	2023-05-04	01-025-000-0000-2232-000000	140.00	DEFERRED COMP	20230503DED-12	Y
	2023-05-04	01-031-000-0000-2239-000000	800.00	ROTH	20230503DED-12	Y
	2023-05-04	11-430-000-0000-2232-000000	10.00	DEFERRED COMP	20230503DED-12	Y
	2023-05-04	03-340-000-0000-2232-000000	923.31	DEFERRED COMP	20230503DED-12	Y
	2023-05-04	01-091-000-0000-2239-000000	500.00	ROTH	20230503DED-12	Y
	2023-05-04	01-521-000-0000-2239-000000	50.00	ROTH	20230503DED-12	Y
	2023-05-04	01-025-000-0000-2239-000000	200.00	ROTH	20230503DED-12	Y
	2023-05-04	01-201-000-0000-2239-000000	300.00	ROTH	20230503DED-12	Y
102752	**7059**	**NATIONWIDE RETIREMENT SOLUTIONS**	**4,340.31**			
102753	7544	CENTRA SOTA COOPERATIVE - BUFFALO				
	2023-05-04	03-340-000-0000-6563-000000	146.30	DEF 55 GAL	6113790	N
102753	**7544**	**CENTRA SOTA COOPERATIVE - BUFFALO**	**146.30**			
102755	19585	ISD 728 - ELK RIVER				
	2023-05-04	78-413-825-7823-6007-000000	24,082.38	LCTS Phase III PMT 96	PMT 96	N
102755	**19585**	**ISD 728 - ELK RIVER**	**24,082.38**			
102756	43808	MCKESSON MEDICAL-SURGICAL				
	2023-05-04	01-250-000-0000-6458-000000	214.46	Inmate Medical Supplies	5007000 4/30/23	Y
102756	**43808**	**MCKESSON MEDICAL-SURGICAL**	**214.46**			
102757	56801	LABORATORY CORP OF AMERICA HOLDINGS				
	2023-05-04	11-420-640-0010-6268-000000	68.00	lab services	76421275	N
	2023-05-04	11-420-640-0010-6268-000000	102.00	lab services	76468905	N
102757	**56801**	**LABORATORY CORP OF AMERICA HOLDINGS**	**170.00**			
102761	46433	MN DEPT OF PUBLIC SAFETY				
	2023-05-05	84-041-000-0000-6820-000000	28,333.05	MNDRIVE	20230505MV	N
102761	**46433**	**MN DEPT OF PUBLIC SAFETY**	**28,333.05**			
102762	200065	ASSISTANT WRIGHT COUNTY ATTORNEY				
	2023-05-05	01-091-000-0000-2238-000000	70.00	UNION DUES	20230503DED-6	N
102762	**200065**	**ASSISTANT WRIGHT COUNTY ATTORNEY**	**70.00**			
102763	266	BNSF RAILWAY COMPANY				
	2023-05-05	01-100-000-0000-6261-000000	2,553.98	CONT # BF10017994	90250935	N
102763	**266**	**BNSF RAILWAY COMPANY**	**2,553.98**			
102764	404	MSRS HEALTH CARE SAVINGS PLAN				
	2023-05-05	01-105-000-0000-2232-000000	52.95	HEALTH SAVINGS	20230503DED-9	N
	2023-05-05	01-025-000-0000-2232-000000	61.81	HEALTH SAVINGS	20230503DED-9	N
	2023-05-05	01-107-000-0000-2232-000000	39.85	HEALTH SAVINGS	20230503DED-9	N
	2023-05-05	11-480-000-0000-2232-000000	58.70	HEALTH SAVINGS	20230503DED-9	N
	2023-05-05	03-310-000-0000-2232-000000	64.36	HEALTH SAVINGS	20230503DED-9	N
	2023-05-05	01-201-000-0000-2232-000000	25.00	HEALTH SAVINGS	20230503DED-9	N
	2023-05-05	01-031-000-0000-2232-000000	220.94	HEALTH SAVINGS	20230503DED-9	N

WRIGHT COUNTY MINNESOTA

Disbursements by Warrant Number Report

Report Date GMT 5/10/23 4:12 PM

Warrant #	Warrant Date	Vendor Name Account Number	Amount	Description	Invoice Number	1099
	2023-05-05	01-103-000-0000-2232-000000	48.75	HEALTH SAVINGS	20230503DED-9	N
	2023-05-05	01-103-000-0000-2232-000000	1,946.40	HEALTH SAVINGS	20230503DED-9	N
	2023-05-05	01-091-000-0000-2232-000000	25.00	HEALTH SAVINGS	20230503DED-9	N
	2023-05-05	01-091-000-0000-2232-000000	28,227.42	HEALTH SAVINGS	20230503DED-9	N
	2023-05-05	01-043-000-0000-2232-000000	53.94	HEALTH SAVINGS	20230503DED-9	N
	2023-05-05	01-101-000-0000-2232-000000	49.30	HEALTH SAVINGS	20230503DED-9	N
	2023-05-05	01-041-000-0000-2232-000000	1,238.70	HEALTH SAVINGS	20230503DED-9	N
102764	**404**	**MSRS HEALTH CARE SAVINGS PLAN**	**32,113.12**			
102765	1048	MARTIN-MCALLISTER CONSULTING				
	2023-05-05	01-201-000-0000-6261-000000	625.00	Public Safety Assessment	15351	N
102765	**1048**	**MARTIN-MCALLISTER CONSULTING**	**625.00**			
102766	1075	BUFFALO/CITY OF				
	2023-05-05	01-099-493-8449-6261-000000	18,910.21	ARP DRINKING WATER TRANSMISSION & DISTRIBUTION	20230413ARP	N
102766	**1075**	**BUFFALO/CITY OF**	**18,910.21**			
102767	1324	MAPLE LAKE TOWNSHIP				
	2023-05-05	20-393-000-0000-6840-000000	620.80	Recycling Q1	5123	N
102767	**1324**	**MAPLE LAKE TOWNSHIP**	**620.80**			
102768	2316	OTSEGO/CITY OF				
	2023-05-05	01-099-493-8466-6261-000000	737,311.00	ARP CITY OF OTSEGO WATER AND SEWER GRANT	2023-1	N
	2023-05-05	01-099-493-8416-6261-000000	-737,311.00	ARP CITY OF OTSEGO WATER AND SEWER GRANT	2023-1	N
	2023-05-05	01-099-493-8416-6261-000000	737,311.00	ARP CITY OF OTSEGO WATER AND SEWER GRANT	2023-1	N
102768	**2316**	**OTSEGO/CITY OF**	**737,311.00**			
102769	2330	AIG RETIREMENT COMPANY				
	2023-05-05	01-201-000-0000-2232-000000	725.00	DEFERRED COMP	20230503DED-3	N
	2023-05-05	03-330-000-0000-2239-000000	100.00	ROTH	20230503DED-3	N
	2023-05-05	01-005-000-0000-2232-000000	50.00	DEFERRED COMP	20230503DED-3	N
	2023-05-05	01-091-000-0000-2232-000000	50.00	DEFERRED COMP	20230503DED-3	N
	2023-05-05	01-521-000-0000-2232-000000	50.00	DEFERRED COMP	20230503DED-3	N
	2023-05-05	01-043-000-0000-2232-000000	100.00	DEFERRED COMP	20230503DED-3	N
	2023-05-05	01-101-000-0000-2232-000000	250.00	DEFERRED COMP	20230503DED-3	N
	2023-05-05	01-031-000-0000-2232-000000	500.00	DEFERRED COMP	20230503DED-3	N
	2023-05-05	01-063-000-0000-2232-000000	1,756.96	DEFERRED COMP	20230503DED-3	N
	2023-05-05	01-105-000-0000-2232-000000	3,108.67	DEFERRED COMP	20230503DED-3	N
	2023-05-05	01-250-000-0000-2239-000000	150.00	ROTH	20230503DED-3	N
	2023-05-05	01-201-000-0000-2239-000000	25.00	ROTH	20230503DED-3	N
	2023-05-05	01-091-000-0000-2239-000000	100.00	ROTH	20230503DED-3	N
	2023-05-05	01-041-000-0000-2239-000000	25.00	ROTH	20230503DED-3	N
	2023-05-05	01-521-000-0000-2239-000000	50.00	ROTH	20230503DED-3	N
	2023-05-05	01-025-000-0000-2239-000000	200.00	ROTH	20230503DED-3	N
	2023-05-05	01-031-000-0000-2239-000000	200.00	ROTH	20230503DED-3	N
	2023-05-05	01-101-000-0000-2239-000000	60.00	ROTH	20230503DED-3	N
	2023-05-05	11-450-000-0000-2239-000000	250.00	ROTH	20230503DED-3	N
	2023-05-05	11-420-000-0000-2232-000000	25.00	DEFERRED COMP	20230503DED-3	N
	2023-05-05	11-430-000-0000-2232-000000	510.00	DEFERRED COMP	20230503DED-3	N
	2023-05-05	11-430-000-0000-2239-000000	225.00	ROTH	20230503DED-3	N
	2023-05-05	03-340-000-0000-2232-000000	60.00	DEFERRED COMP	20230503DED-3	N
	2023-05-05	01-041-000-0000-2232-000000	440.00	DEFERRED COMP	20230503DED-3	N
102769	**2330**	**AIG RETIREMENT COMPANY**	**9,010.63**			
102770	4376	MIDWEST WASH SYSTEMS LLC				
	2023-05-05	01-000-000-0000-2022-000000	0.00	Hotsy Pressure Washer Bought under State Contract #S-1087(5) Contract 203218	16927	N

WRIGHT COUNTY MINNESOTA

Disbursements by Warrant Number Report

Report Date GMT 5/10/23 4:12 PM

Warrant #	Warrant Date	Vendor Name Account Number	Amount	Description	Invoice Number	1099
	2023-05-05	01-521-021-0000-6621-000000	15,386.54	Hotsy Pressure Washer Bought under State Contract #S-1087(5) Contract 203218	16927	N
102770	**4376**	**MIDWEST WASH SYSTEMS LLC**	**15,386.54**			
102771	4702	STERICYCLE INC				
	2023-05-05	01-250-000-0000-6458-000000	127.67	Jail Medical Waste Disposal	4011728165	N
102771	**4702**	**STERICYCLE INC**	**127.67**			
102772	5052	SRF CONSULTING GROUP INC				
	2023-05-05	76-076-000-0000-6261-000000	7,678.65	HWY 55 PROF EXPENSES	05138.02-41	N
	2023-05-05	76-076-000-0000-6261-000000	113.03	HWY 55 REIMB EXPENSES	05138.02-41	N
102772	**5052**	**SRF CONSULTING GROUP INC**	**7,791.68**			
102773	6097	ODP BUSINESS SOLUTIONS, LLC				
	2023-05-05	01-250-000-0000-6410-000000	376.42	CHAIR,9000 SERIES,MIDBK,BLACK 510830 Jail - West Shu	311686553001	N
102773	**6097**	**ODP BUSINESS SOLUTIONS, LLC**	**376.42**			
102774	7062	ING				
	2023-05-05	01-031-000-0000-2232-000000	868.00	DEFERRED COMP	20230503DED-8	Y
	2023-05-05	01-101-000-0000-2232-000000	325.00	DEFERRED COMP	20230503DED-8	Y
	2023-05-05	01-105-000-0000-2232-000000	355.00	DEFERRED COMP	20230503DED-8	Y
	2023-05-05	01-025-000-0000-2232-000000	2,422.50	DEFERRED COMP	20230503DED-8	Y
	2023-05-05	01-107-000-0000-2232-000000	952.00	DEFERRED COMP	20230503DED-8	Y
	2023-05-05	01-100-000-0000-6153-000000	148.76	MSRS COUNT PORTION	20230503DED-8	Y
	2023-05-05	01-100-000-0000-6153-000000	896.35	MSRS COUNT PORTION	20230503DED-8	Y
	2023-05-05	01-100-000-0000-6153-000000	2,070.39	MSRS COUNT PORTION	20230503DED-8	Y
	2023-05-05	01-063-000-0000-2239-000000	226.00	ROTH	20230503DED-8	Y
	2023-05-05	01-250-000-0000-2239-000000	325.00	ROTH	20230503DED-8	Y
	2023-05-05	01-201-000-0000-2239-000000	1,130.00	ROTH	20230503DED-8	Y
	2023-05-05	01-111-000-0000-2238-000000	126.00	ROTH	20230503DED-8	Y
	2023-05-05	01-091-000-0000-2239-000000	1,682.00	ROTH	20230503DED-8	Y
	2023-05-05	01-522-000-0000-2239-000000	210.00	ROTH	20230503DED-8	Y
	2023-05-05	01-107-000-0000-2239-000000	675.00	ROTH	20230503DED-8	Y
	2023-05-05	01-041-000-0000-2239-000000	1,275.00	ROTH	20230503DED-8	Y
	2023-05-05	01-521-000-0000-2239-000000	235.00	ROTH	20230503DED-8	Y
	2023-05-05	03-340-000-0000-2232-000000	100.00	DEFERRED COMP	20230503DED-8	Y
	2023-05-05	11-450-000-0000-2232-000000	1,135.00	DEFERRED COMP	20230503DED-8	Y
	2023-05-05	11-430-000-0000-2232-000000	3,620.00	DEFERRED COMP	20230503DED-8	Y
	2023-05-05	11-420-000-0000-2232-000000	480.00	DEFERRED COMP	20230503DED-8	Y
	2023-05-05	72-605-000-0000-2239-000000	200.00	ROTH	20230503DED-8	Y
	2023-05-05	72-605-000-0000-2232-000000	335.00	DEFERRED COMP	20230503DED-8	Y
	2023-05-05	01-091-000-0000-2232-000000	1,817.00	DEFERRED COMP	20230503DED-8	Y
	2023-05-05	01-005-000-0000-2232-000000	100.00	DEFERRED COMP	20230503DED-8	Y
	2023-05-05	01-103-000-0000-2232-000000	200.00	DEFERRED COMP	20230503DED-8	Y
	2023-05-05	01-250-000-0000-2232-000000	475.00	DEFERRED COMP	20230503DED-8	Y
	2023-05-05	11-480-000-0000-2232-000000	275.00	DEFERRED COMP	20230503DED-8	Y
	2023-05-05	11-420-000-0000-2239-000000	990.00	ROTH	20230503DED-8	Y
	2023-05-05	11-430-000-0000-2239-000000	2,445.00	ROTH	20230503DED-8	Y
	2023-05-05	11-450-000-0000-2239-000000	900.00	ROTH	20230503DED-8	Y
	2023-05-05	11-480-000-0000-2239-000000	125.00	ROTH	20230503DED-8	Y
	2023-05-05	03-310-000-0000-2232-000000	150.00	DEFERRED COMP	20230503DED-8	Y
	2023-05-05	01-041-000-0000-2232-000000	620.00	DEFERRED COMP	20230503DED-8	Y
	2023-05-05	01-105-000-0000-2239-000000	625.00	ROTH	20230503DED-8	Y
	2023-05-05	01-025-000-0000-2239-000000	550.00	ROTH	20230503DED-8	Y
	2023-05-05	01-031-000-0000-2239-000000	525.00	ROTH	20230503DED-8	Y
	2023-05-05	01-101-000-0000-2239-000000	50.00	ROTH	20230503DED-8	Y

WRIGHT COUNTY MINNESOTA

Disbursements by Warrant Number Report

Report Date GMT 5/10/23 4:12 PM

Warrant #	Warrant Date	Vendor Name Account Number	Amount	Description	Invoice Number	1099
	2023-05-05	03-330-000-0000-2232-000000	480.00	DEFERRED COMP	20230503DED-8	Y
	2023-05-05	03-350-000-0000-2232-000000	280.00	DEFERRED COMP	20230503DED-8	Y
	2023-05-05	03-320-000-0000-2232-000000	500.00	DEFERRED COMP	20230503DED-8	Y
	2023-05-05	03-310-000-0000-2238-000000	50.00	ROTH	20230503DED-8	Y
	2023-05-05	03-330-000-0000-2239-000000	145.00	ROTH	20230503DED-8	Y
	2023-05-05	03-320-000-0000-2239-000000	635.00	ROTH	20230503DED-8	Y
	2023-05-05	01-201-000-0000-2232-000000	5,957.00	DEFERRED COMP	20230503DED-8	Y
	2023-05-05	01-521-000-0000-2232-000000	910.00	DEFERRED COMP	20230503DED-8	Y
	2023-05-05	01-063-000-0000-2232-000000	334.00	DEFERRED COMP	20230503DED-8	Y
102774	**7062**	**ING**	**38,930.00**			
102775	7544	CENTRA SOTA COOPERATIVE - BUFFALO				
	2023-05-05	03-340-000-0000-6563-000000	10,014.94	DIESEL FUEL	8106035	N
	2023-05-05	03-340-000-0000-6564-000000	13,720.00	UNLEADED FUEL	8106035	N
102775	**7544**	**CENTRA SOTA COOPERATIVE - BUFFALO**	**23,734.94**			
102776	8732	STELLIS HEALTH PA				
	2023-05-05	11-450-472-0010-6261-000000	389.21	FPSP-Clinic Services-Plan B-N.B.	2023.03-70500087	Y
102776	**8732**	**STELLIS HEALTH PA**	**389.21**			
102777	1436	STREICHERS				
	2023-05-08	01-201-000-0000-6411-000000	519.90	VestCooler	I1630736	N
102777	**1436**	**STREICHERS**	**519.90**			
102778	5748	CORRECTEK, INC.				
	2023-05-08	01-250-000-0000-6260-000000	600.00	Tech Support	6334	N
102778	**5748**	**CORRECTEK, INC.**	**600.00**			
102779	46433	MN DEPT OF PUBLIC SAFETY				
	2023-05-08	84-041-000-0000-6820-000000	32,542.16	MNDRIVE	20230508MV	N
102779	**46433**	**MN DEPT OF PUBLIC SAFETY**	**32,542.16**			
102780	46433	MN DEPT OF PUBLIC SAFETY				
	2023-05-09	84-041-000-0000-6820-000000	20,598.69	MNDRIVE	20230509MV	N
102780	**46433**	**MN DEPT OF PUBLIC SAFETY**	**20,598.69**			
263928	55611	REM SOUTH CENTRAL SERVICES				
	2023-05-04	87-739-000-0000-6884-000000	954.71	R&B MAY/STACY ZWACK	SW 05-04-2023-08	N
263928	**55611**	**REM SOUTH CENTRAL SERVICES**	**954.71**			
263929	200005	MAXWELL GOSEWISCH				
	2023-05-04	87-735-000-0000-6885-000000	111.00	MAY PERSONAL NEEDS	SW 05-04-2023-02	N
263929	**200005**	**MAXWELL GOSEWISCH**	**111.00**			
263930	200007	JAMES W KASPER				
	2023-05-04	87-737-000-0000-6885-000000	111.00	MAY PERSONAL NEEDS	SW 05-04-2023-01	N
263930	**200007**	**JAMES W KASPER**	**111.00**			
263931	200009	STACY ZWACK				
	2023-05-04	87-739-000-0000-6885-000000	331.29	MAY PERSONAL NEEDS	SW 2023-05-04-10	N
263931	**200009**	**STACY ZWACK**	**331.29**			
263932	200023	DEB VARNER				
	2023-05-04	87-737-000-0000-6884-000000	1,165.00	R&B/MAY/JAMES KASPER	SW 05-04-2023-06	Y
263932	**200023**	**DEB VARNER**	**1,165.00**			
263933	200026	WRIGHT COUNTY HHS				
	2023-05-04	87-737-000-0000-6883-000000	48.00	REP PAYEE FEES-MAY JAMES KASPER	SW 05-04-2023-03	N

WRIGHT COUNTY MINNESOTA

Disbursements by Warrant Number Report

Report Date GMT 5/10/23 4:12 PM

Warrant #	Warrant Date	Vendor Name Account Number	Amount	Description	Invoice Number	1099
	2023-05-04	87-735-000-0000-6883-000000	48.00	REP PAYEE FEE-MAY MAXWELL GOSEWISCH	SW 05-04-2023-04	N
	2023-05-04	87-739-000-0000-6883-000000	48.00	REP PAYEE FEE-MAY STACY ZWACK	SW 05-04-2023-05	N
263933	**200026**	**WRIGHT COUNTY HHS**	**144.00**			
263934	200032	ESSENTIAL KARE				
	2023-05-04	87-735-000-0000-6884-000000	644.00	R&B/MAY/MAXWELL GOSEWISCH	SW 05-04-2023-07	N
263934	**200032**	**ESSENTIAL KARE**	**644.00**			
263935	200033	WCHHS				
	2023-05-04	87-731-000-0000-6884-000000	1,315.00	APRIL OHP-DAMON BROWN/868601	SW 2023-05-04-09	N
	2023-05-04	87-732-000-0000-6884-000000	1,315.00	MARCH OHP-DERRICK BROWN/868601	SW 2023-05-04-09	N
	2023-05-04	87-750-000-0000-6884-000000	732.00	MARCH OHP-SOPHIA ANDERSON/146301	SW 2023-05-04-09	N
	2023-05-04	87-749-000-0000-6884-000000	732.00	MARCH OHP-LISA ANDERSON/146301	SW 2023-05-04-09	N
	2023-05-04	87-731-000-0000-6884-000000	1,315.00	MARCH OHP-DAMON BROWN/868601	SW 2023-05-04-09	N
	2023-05-04	87-748-000-0000-6884-000000	1,522.72	MARCH OHP-CHARLIE DENNISON/1534601	SW 2023-05-04-09	N
	2023-05-04	87-732-000-0000-6884-000000	1,315.00	APRIL OHP-DERRICK BROWN/868601	SW 2023-05-04-09	N
263935	**200033**	**WCHHS**	**8,246.72**			
4124	1483	TRUEMAN WELTERS INC.				
	2023-04-26	01-000-000-0000-2022-000000	0.00	NON TAXABLE TECH LABOR	RB80168	N
	2023-04-26	01-000-000-0000-2022-000000	0.00	UNIT 200 ENGINE REPAIR	RB80168	N
	2023-04-26	03-340-000-0000-6575-000000	-17,835.86	NON TAX TECH LABOR	RB80168	N
	2023-04-26	03-340-000-0000-6575-000000	-5,909.34	NON TAX TECH LABOR	RB80168	N
	2023-04-26	03-340-000-0000-6575-000000	5,909.34	NON TAXABLE TECH LABOR	RB80168	N
	2023-04-26	03-340-000-0000-6575-000000	17,835.86	NON TAX TECH LABOR	RB80168	N
	2023-04-26	03-340-000-0000-6575-000000	17,835.86	UNIT 200 ENGINE REPAIR	RB80168	N
	2023-04-26	03-340-000-0000-6575-000000	5,909.34	NON TAX TECH LABOR	RB80168	N
4124	**1483**	**TRUEMAN WELTERS INC.**	**23,745.20**			
4125	2178	BUREAU OF CRIMINAL APPREHENSION				
	2023-04-26	02-211-000-0000-6261-000000	5,640.00	Background Checks	86000076-04012023	N
4125	**2178**	**BUREAU OF CRIMINAL APPREHENSION**	**5,640.00**			
4126	2490	UNITED PARCEL SERVICE				
	2023-04-26	01-250-000-0000-6205-000000	27.03	Shipping	0000R6172Y143	N
4126	**2490**	**UNITED PARCEL SERVICE**	**27.03**			
4127	3162	GRANITE ELECTRONICS				
	2023-04-26	02-226-000-0000-6480-000000	1,470.00	PARTS FOR REMODEL PROJECT Includes all needed cabling, relays, wire, extensions and miscellaneous hardware.	1500122781-04142023	N
	2023-04-26	02-226-000-0000-6480-000000	17,500.00	SERVICES FOR REMODEL PROJECT	1500122781-04142023	N
4127	**3162**	**GRANITE ELECTRONICS**	**18,970.00**			
4128	3844	NET TRANSCRIPTS INC				
	2023-04-26	01-201-000-0000-6261-000000	1,102.46	TRANSCRIPTIONS	NT15151	N
	2023-04-26	01-201-000-0000-6261-000000	35.82	Transcriptions	NT15313-04152023	N
4128	**3844**	**NET TRANSCRIPTS INC**	**1,138.28**			
4129	3852	JACK'S OF COKATO INC				
	2023-04-26	01-201-000-0000-6452-000000	8.10	CAR WASH	71071-03052023	N
4129	**3852**	**JACK'S OF COKATO INC**	**8.10**			
4130	6915	OFFICE OF MN IT SERVICES				
	2023-04-26	01-201-281-0000-6261-000000	71.63	MNITS Voice Service March	W23030516-04132023	N
4130	**6915**	**OFFICE OF MN IT SERVICES**	**71.63**			
4131	8748	BUFFALO HOSPITAL				

WRIGHT COUNTY MINNESOTA

Disbursements by Warrant Number Report

Report Date GMT 5/10/23 4:12 PM

Warrant #	Warrant Date	Vendor Name Account Number	Amount	Description	Invoice Number	1099
	2023-04-26	01-250-000-0000-6458-000000	596.59	Inmate Medical- CO	1002364999-09112022	Y
4131	**8748**	**BUFFALO HOSPITAL**	**596.59**			
4132	45637	METRO LEGAL SERVICES INC				
	2023-04-26	01-091-000-0000-6261-000000	105.00	Nationally Arranged Service-Base Rate-MN Borgert Alijah Rose 02/13 C Winsted [1-1] ATTEMPTED	3431940	N
	2023-04-26	01-091-000-0000-6261-000000	105.00	Nationally Arranged Service-Base Rate-MN Schroeder Tanner Barnes 04/11 C South Haven [2-1] ATTEMPTED	3431940	N
4132	**45637**	**METRO LEGAL SERVICES INC**	**210.00**			
4133		JODI BERGERON AND ANDREW ARMIJO				
	2023-04-27	01-201-000-0000-6858-000000	680.44	EXECUTION CP202300489	202301544	
4133		**JODI BERGERON AND ANDREW ARMIJO**	**680.44**			
4134	253	CENTRACARE CLINIC				
	2023-04-27	01-250-000-0000-6458-000000	84.32	INMATE MEDICAL- TVL	22097026501	Y
4134	**253**	**CENTRACARE CLINIC**	**84.32**			
4135	401	TIRES PLUS				
	2023-04-27	03-340-000-0000-6575-000000	109.99	TIRES PLUS SHER #2860 LABOR	2009292	N
4135	**401**	**TIRES PLUS**	**109.99**			
4136	438	COTTENS INC				
	2023-04-27	03-340-000-0000-6574-000000	104.39	HWY REPAIR PART	857376	N
	2023-04-27	03-340-000-0000-6574-000000	33.03	HWY REPAIR PART	857491	N
	2023-04-27	03-340-000-0000-6574-000000	33.03	HWY REPAIR PART	857613	N
	2023-04-27	03-340-000-0000-6574-000000	37.50	SHOP SUPPLIES	858040	N
	2023-04-27	03-340-000-0000-6411-000000	31.67	SHOP SUPPLIES	858040	N
4136	**438**	**COTTENS INC**	**239.62**			
4137	600	MORRIES PARTS & SERVICE GROUP				
	2023-04-27	03-340-000-0000-6574-000000	40.69	HWY REPAIR PARTS	17204	N
	2023-04-27	03-340-000-0000-6574-000000	19.63	HWY REPAIR PARTS	17207	N
	2023-04-27	03-340-000-0000-6575-000000	247.49	MORRIES SHERIFF SO1847 LABOR	38365	N
4137	**600**	**MORRIES PARTS & SERVICE GROUP**	**307.81**			
4138	1118	CULLIGAN OF BUFFALO				
	2023-04-27	01-111-000-0000-6411-000000	35.75	SOFTENER EXCHANGE RENTAL SERVICE 111-6411 $45.55 Maple Lake HWY DEPT Water Softner	173X03328202	N
	2023-04-27	01-111-000-0000-6411-000000	9.80	BOTTLED WATER EQUIPMENT RENTAL SERVICE	173X03328202	N
4138	**1118**	**CULLIGAN OF BUFFALO**	**45.55**			
4139	1168	ALL STATE COMMUNICATIONS INC				
	2023-04-27	34-150-000-8474-6602-000000	69,885.00	Video surveillance materials for public works project. New Server. 14 cameras and accessories. CIP Project	334374	N
4139	**1168**	**ALL STATE COMMUNICATIONS INC**	**69,885.00**			
4140	1318	GARAGE DOOR STORE				
	2023-04-27	01-111-000-0000-6301-000000	0.00		Z237747	N
	2023-04-27	01-111-000-0000-6301-000000	160.00	LABOR	Z237747	N
4140	**1318**	**GARAGE DOOR STORE**	**160.00**			
4141	1535	WRIGHT HENNEPIN ELECTRIC				
	2023-04-27	01-111-000-0000-6251-000000	27.95	OLD GC FIRE PANEL MONITORING 3/31/23	15016831028	N
	2023-04-27	01-111-000-0000-6251-000000	37.45	CELLAR AND AC-IMPOUND LOT, MAR 23	15016834363	N
	2023-04-27	01-111-000-0000-6251-000000	42.95	FIRE PANEL MONITORING AND TESTING-IMPOND LOT, MAR 23	15016834363	N
	2023-04-27	01-111-000-0000-6251-000000	47.95	ELEVATOR AND FIRE PANEL, MAR 23	15016834363	N

WRIGHT COUNTY MINNESOTA

Disbursements by Warrant Number Report

Report Date GMT 5/10/23 4:12 PM

Warrant #	Warrant Date	Vendor Name Account Number	Amount	Description	Invoice Number	1099
	2023-04-27	01-111-000-0000-6251-000000	1,931.17	TTC ELECTRIC 3/1-4/1/23	35030400273	N
4141	**1535**	**WRIGHT HENNEPIN ELECTRIC**	**2,087.47**			
4142	2001	HILLYARD INC - MINNEAPOLIS				
	2023-04-27	01-111-000-0000-6419-000000	724.88	Janitorial Supplies HWYDEPT	605085832	N
	2023-04-27	01-111-000-0000-6419-000000	55.44	HIL0010604 CREME CLEAN QTS	605087245	N
	2023-04-27	01-111-000-0000-6419-000000	49.20	HIL0010904 THICKENED NON ACID BATHROOM CLEANER QTS	605087245	N
	2023-04-27	01-111-000-0000-6419-000000	93.28	LLI2433100K LINER 12-16GAL 24X33 .98MIL BLK 250CS D	605087245	N
	2023-04-27	01-111-000-0000-6419-000000	161.04	LRI3860150K LINER 60GAL 38X58 1.5MIL BLK 100CS	605087245	N
	2023-04-27	01-111-000-0000-6419-000000	146.65	WIN98406430 BAG FILTER SENSOR 5300 10PKG 25CS	605087245	N
	2023-04-27	01-111-000-0000-6419-000000	709.20	GEO89420 TOWEL ENMOTION HI CAP 8IN WH 700FT 6CS	605087245	N
	2023-04-27	01-111-000-0000-6419-000000	243.80	GEO42714 SOAP FM ENMOTION GENTLE NG FF 1200ML 2CS	605087245	N
	2023-04-27	01-111-000-0000-6419-000000	1,373.76	GEO19378 TISSUE CORELESS COMPACT 2PLY 1500RL 18CS	605087245	N
	2023-04-27	01-111-000-0000-6419-000000	179.44	HIL0081625 ARSENAL 1 RE-JUV-NAL	605087245	N
	2023-04-27	01-111-000-0000-6419-000000	93.46	MIN70071659711 DUSTER EASY TRAP 8X6INX125FT 250SH WH 1C	605087245	N
	2023-04-27	01-111-000-0000-6419-000000	428.10	HIL0036403 SOAP AFFINITY HAIR & BODY 1250ML 4CS	605087246	N
4142	**2001**	**HILLYARD INC - MINNEAPOLIS**	**4,258.25**			
4143	2013	ALLINA HEALTH EMS				
	2023-04-27	01-250-000-0000-6458-000000	507.93	Inmate Medical- ACL	TR01037347C1-01052023	Y
4143	**2013**	**ALLINA HEALTH EMS**	**507.93**			
4144	2068	SAFELITE FULFILLMENT INC				
	2023-04-27	03-340-000-0000-6574-000000	572.70	SAFELITE SHER SO0811 PARTS	05158-280636	N
	2023-04-27	03-340-000-0000-6575-000000	85.00	SAFELITE SHER SO0811 PARTS	05158-280636	N
	2023-04-27	03-340-000-0000-6574-000000	392.48	SAFELITE SHER SO#1862 LABOR	05158-280637	N
	2023-04-27	03-340-000-0000-6575-000000	85.00	SAFELITE SHER SO#1862 LABOR	05158-280637	N
	2023-04-27	03-340-000-0000-6575-000000	85.00	SAFELITE SHER SO#1803 LABOR	05158-280639	N
	2023-04-27	03-340-000-0000-6574-000000	392.48	SAFELITE SHER SO#1803 LABOR	05158-280639	N
4144	**2068**	**SAFELITE FULFILLMENT INC**	**1,612.66**			
4145	2119	ST CLOUD HOSPITAL				
	2023-04-27	01-201-000-0000-6261-000000	548.11	SANE exam	71790991301	Y
4145	**2119**	**ST CLOUD HOSPITAL**	**548.11**			
4146	2206	CK SEPTIC SERVICE & TOILET RENTAL LLC				
	2023-04-27	03-340-000-0000-6597-000000	150.00	BRINE TANK PUMP WAVERLY	8744	N
4146	**2206**	**CK SEPTIC SERVICE & TOILET RENTAL LLC**	**150.00**			
4147	2351	STANDARD SPRING PARTS				
	2023-04-27	03-340-000-0000-6574-000000	1,727.66	HWY REPAIR PARTS	398510	N
4147	**2351**	**STANDARD SPRING PARTS**	**1,727.66**			
4148	2487	WINDSTREAM				
	2023-04-27	03-310-000-0000-6203-000000	119.07	INTERNET TO SHOP 5	APR091562156	N
	2023-04-27	03-310-000-0000-6203-000000	119.08	INTERNET TO SHOP 5	APR091562156	N
4148	**2487**	**WINDSTREAM**	**238.15**			
4149	3089	SCUBA CENTER				
	2023-04-27	01-201-000-0000-6412-000000	4,000.00	OTS Guardian FFM	20862	N
	2023-04-27	01-201-000-0000-6412-000000	72.50	Tank Boot for 80 cu ft Aluminum Cylinder	20862	N
	2023-04-27	01-201-000-0000-6412-000000	795.00	19 cu ft Aluminum Cylinder	20862	N
	2023-04-27	01-201-000-0000-6412-000000	1,100.00	80 cu ft Aluminum Cylinder	20862	N
	2023-04-27	01-201-000-0000-6412-000000	2,350.00	Apeks XTX50 Regulator - Yoke (For Pony Bottles)	20862	N
	2023-04-27	01-201-000-0000-6412-000000	1,645.00	Apeks XTX50 Regulator - Yoke 1st Stage only for FFM	20862	N
	2023-04-27	01-201-000-0000-6412-000000	3,750.00	Aqua Lung BC-1 BCD	20862	N

WRIGHT COUNTY MINNESOTA

Disbursements by Warrant Number Report

Report Date GMT 5/10/23 4:12 PM

Warrant #	Warrant Date	Vendor Name Account Number	Amount	Description	Invoice Number	1099
	2023-04-27	01-201-000-0000-6412-000000	237.50	Aqua Lung EZ-On Dry Gloves	20862	N
	2023-04-27	01-201-000-0000-6412-000000	13,475.00	Aqua Lung Hazmat Public Safety Drysuit. MTO	20862	N
	2023-04-27	01-201-000-0000-6412-000000	600.00	Aqua Lung Rocket Fin II. Super	20862	N
	2023-04-27	01-201-000-0000-6412-000000	2,625.00	Aqua Lung i550 Computer w/Compass	20862	N
	2023-04-27	01-201-000-0000-6412-000000	195.00	Fleece Glove Liners (For EZ-On Dry Gloves)	20862	N
	2023-04-27	01-201-000-0000-6412-000000	425.00	Highland Pony Mount for 4.4 Diameter Cylinder	20862	N
	2023-04-27	01-201-000-0000-6412-000000	160.00	Miniature Pressure Gauge (For Pony Bottles)	20862	N
	2023-04-27	01-201-000-0000-6412-000000	3,195.00	OTS Ear/Mic for Guardian FFM	20862	N
4149	**3089**	**SCUBA CENTER**	**34,625.00**			
4150	4433	XCEL ENERGY				
	2023-04-27	01-111-000-0000-6251-000000	647.17	WAVERLY HWY SHOP GAS MAR 23	51-4998871-0	N
	2023-04-27	01-111-000-0000-6251-000000	291.30	WAVERLY SHOP ELECTRIC SERVICE MAR 23	51-4998871-0	N
	2023-04-27	01-111-000-0000-6251-000000	457.40	COKATO HWY SHOP MAR 23	51-4998871-0	N
	2023-04-27	03-350-000-0000-6543-000000	24.21	STREET LIGHT	MAR11082265-5	N
	2023-04-27	03-350-000-0000-6543-000000	24.21	STREET LIGHT	MAR11082266-6	N
	2023-04-27	03-350-000-0000-6543-000000	24.37	STREET LIGHT	MAR11082267-7	N
	2023-04-27	03-350-000-0000-6543-000000	24.21	STREET LIGHT	MAR11168592-3	N
	2023-04-27	03-350-000-0000-6543-000000	61.10	STREET LIGHT	MAR12246870-7	N
	2023-04-27	03-350-000-0000-6543-000000	22.20	STREET LIGHT	MAR12426162-2	N
4150	**4433**	**XCEL ENERGY**	**1,576.17**			
4151	4858	BUFFALO AUTO VALUE				
	2023-04-27	03-340-000-0000-6574-000000	135.00	HWY REPAIR PARTS RETURN	82241473	N
	2023-04-27	03-340-000-0000-6574-000000	-135.00	HWY REPAIR PARTS RETURN	82241473	N
	2023-04-27	03-340-000-0000-6571-000000	99.99	HWY BATTERIES	82241601	N
	2023-04-27	03-340-000-0000-6574-000000	142.35	HWY REPAIR PARTS	82241762	N
	2023-04-27	03-340-000-0000-6574-000000	65.67	HWY REPAIR PARTS	82241763	N
	2023-04-27	03-340-000-0000-6571-000000	146.99	HWY BATTERIES	82241805	N
	2023-04-27	03-340-000-0000-6574-000000	74.36	HWY REPAIR PARTS	82242052	N
4151	**4858**	**BUFFALO AUTO VALUE**	**529.36**			
4152	5611	REPUBLIC SERVICES 891				
	2023-04-27	01-201-000-0000-6261-000000	179.31	SECURED SHRED	0894-006183788	N
4152	**5611**	**REPUBLIC SERVICES 891**	**179.31**			
4153	5818	MN DEPARTMENT OF LABOR & INDUSTRY				
	2023-04-27	01-111-000-0000-6245-000000	30.00	Staff Boiler License	ABRO301158X	N
	2023-04-27	01-111-000-0000-6245-000000	400.00	Annual Elevator License Renewal; 3650 Braddock	ALR0144172X	N
4153	**5818**	**MN DEPARTMENT OF LABOR & INDUSTRY**	**430.00**			
4154	5974	CENTERPOINT ENERGY				
	2023-04-27	01-111-000-0000-6251-000000	4,206.00	HWY DEPT GAS SERVICE 4/13-5/15	10557862-9	N
	2023-04-27	01-111-000-0000-6251-000000	5,332.16	JC GAS SERVIEC 4/13-5/15	11185827-0 4/17/23	N
	2023-04-27	01-111-000-0000-6251-000000	4,316.69	GAS SERVICE GOVERNMENT CENTER, 3/15-4/13	11335209-0	N
	2023-04-27	01-111-000-0000-6251-000000	435.06	425.68 + 9.38 PAST DUEGAS SERVICE SHERRIFF'S BUILDING 4/13-5/15	7410820-0	N
4154	**5974**	**CENTERPOINT ENERGY**	**14,289.91**			
4155	6148	SANDRA WORTMAN				
	2023-04-27	02-230-000-0000-6261-000000	179.00	Hair Cuts & Beard Trims	42423-04242023	Y
4155	**6148**	**SANDRA WORTMAN**	**179.00**			
4157	10756	CENTRACARE HEALTH MONTICELLO				
	2023-04-27	01-250-000-0000-6458-000000	215.01	INMATE MEDICAL-DM	22094703700 1/27/23	Y
4157	**10756**	**CENTRACARE HEALTH MONTICELLO**	**215.01**			

WRIGHT COUNTY MINNESOTA

Disbursements by Warrant Number Report

Report Date GMT 5/10/23 4:12 PM

Warrant #	Warrant Date	Vendor Name Account Number	Amount	Description	Invoice Number	1099
4159	46450	MN CHILD SUPPORT PAYMENT CENTER				
	2023-04-27	84-420-640-0000-6801-000000	200.00	CHILD SPRT PYMNT-P.ROBERTS	MCI# 0014096242 4/26/23	N
4159	**46450**	**MN CHILD SUPPORT PAYMENT CENTER**	**200.00**			
4160	64031	DHS- SWIFT				
	2023-04-27	11-420-640-0010-6281-000000	2,086.84	03/2023 FEDERAL OFFSET FEES tax refund offset for child support arrears.	A300C309876	N
4160	**64031**	**DHS- SWIFT**	**2,086.84**			
4162	2119	ST CLOUD HOSPITAL				
	2023-04-27	01-201-000-0000-6261-000000	446.83	SANE EXAM	71766063302 3/24/23	Y
4162	**2119**	**ST CLOUD HOSPITAL**	**446.83**			
4163	5596	BOUND TREE MEDICAL LLC				
	2023-04-27	01-250-000-0000-6458-000000	71.60	Inmate Medical Supplies	84919682-04112023	Y
4163	**5596**	**BOUND TREE MEDICAL LLC**	**71.60**			
4164	5792	CORRECTION DENTISTRY LLC				
	2023-04-27	01-250-000-0000-6458-000000	657.00	Inmate Dental- RR	2047-12302022	Y
	2023-04-27	01-250-000-0000-6458-000000	297.00	Inmate Dental- DJ	2197-12302022	Y
	2023-04-27	01-250-000-0000-6458-000000	1,101.00	Inmate Dental- ZF	2198-12302022	Y
	2023-04-27	01-250-000-0000-6458-000000	325.00	Inmate Dental- BG	2307-04082023	Y
4164	**5792**	**CORRECTION DENTISTRY LLC**	**2,380.00**			
4165	6158	ARAMARK SERVICES INC				
	2023-04-27	01-250-000-0000-6459-000000	8,128.85	Inmate Meals	200723300-000839	N
4165	**6158**	**ARAMARK SERVICES INC**	**8,128.85**			
4166	8769	BUFFALO POSTMASTER				
	2023-04-27	11-480-895-0020-6205-000000	200.00	HHS POSTAGE DUE ACCT 236165 REPLENISH.	ACCT236165	N
4166	**8769**	**BUFFALO POSTMASTER**	**200.00**			
4169	45926	MIDWEST SPECIAL INSTRUMENTS				
	2023-04-27	11-450-430-0010-6431-000000	40.00	PH medical supplies	2304216-IN	N
4169	**45926**	**MIDWEST SPECIAL INSTRUMENTS**	**40.00**			
4170	46487	MSSA INC				
	2023-04-27	11-450-472-0010-6338-000000	65.00	2023 ANNUAL TRAINING CINF & EXPO-PF FPSP	2023.086	N
	2023-04-27	11-430-700-0010-6338-000000	390.00	2023 ANNUAL TRAINING CINF & EXPO SS DEPT	2023.086	N
4170	**46487**	**MSSA INC**	**455.00**			
4171	200079	CENTURY-LINK				
	2023-04-27	01-201-000-0000-6203-000000	76.70	PHONE/INTERNET MONTHLY SERVICE 4/4-5/3/23	763 684-0543 030 4/4/23	N
4171	**200079**	**CENTURY-LINK**	**76.70**			
4172	200087	AAA COURIER EXPRESS, LLC				
	2023-04-27	01-250-000-0000-6458-000000	197.42	Inmate Medical (Labs)	524-8237	N
4172	**200087**	**AAA COURIER EXPRESS, LLC**	**197.42**			
4173		JOSEPHINE BARNARD & BENEDICT DOE				
	2023-04-28	11-420-000-0000-6801-000000	1,056.81	OVERPAYMENT REFUND REV RECAP	20230427HS	
4173		**JOSEPHINE BARNARD & BENEDICT DOE**	**1,056.81**			
4174	438	COTTENS INC				
	2023-04-28	01-521-000-0000-6452-000000	49.80	AIR FILTERS	854947	N
	2023-04-28	03-340-000-0000-6574-000000	110.50	HWY REPAIR PART	857354	N
	2023-04-28	03-340-000-0000-6574-000000	49.40	HWY REPAIR PART	857451	N
	2023-04-28	03-340-000-0000-6574-000000	60.24	HWY REPAIR PART	857454	N
	2023-04-28	03-340-000-0000-6571-000000	71.09	HWY BATTERY	857457	N

WRIGHT COUNTY MINNESOTA

Disbursements by Warrant Number Report

Report Date GMT 5/10/23 4:12 PM

Warrant #	Warrant Date	Vendor Name Account Number	Amount	Description	Invoice Number	1099
	2023-04-28	03-340-000-0000-6574-000000	50.39	HWY REPAIR PART	857609	N
	2023-04-28	03-340-000-0000-6574-000000	151.96	HWY REPAIR PART	857655	N
	2023-04-28	03-340-000-0000-6574-000000	210.99	HWY REPAIR PART	857746	N
4174	**438**	**COTTENS INC**	**754.37**			
4175	2487	WINDSTREAM				
	2023-04-28	01-201-000-0000-6203-000000	386.22	INTERNET 320-963-1997	092015059 4/12/23	N
4175	**2487**	**WINDSTREAM**	**386.22**			
4176	3741	WM CORPORATE SERVICES, INC.				
	2023-04-28	20-393-000-0000-6840-000000	205.00	Ticket Total	7769674-1593-1	N
	2023-04-28	20-393-000-0000-6840-000000	253.36	Recyclable Material Offset	7769674-1593-1	N
	2023-04-28	20-393-000-0000-6840-000000	145.32	Prorated charges for New Service - 8 Yard Dumpster Service - Recycle Materials	7769674-1593-1	N
	2023-04-28	20-393-000-0000-6840-000000	138.93	Prorated Recycle Material Offset	7769674-1593-1	N
	2023-04-28	20-393-000-0000-6840-000000	265.00	8 Yard Dumpster Service - Recycle Materials	7769674-1593-1	N
	2023-04-28	20-393-000-0000-6840-000000	1.45	MN STATE SOLID WASTE TAX 17%	7769674-1593-1	N
	2023-04-28	20-393-000-0000-6840-000000	8.50	Administrative Charge	7769674-1593-1	N
	2023-04-28	20-393-000-0000-6840-000000	0.00		7769674-1593-1	N
4176	**3741**	**WM CORPORATE SERVICES, INC.**	**1,017.56**			
4177	4858	BUFFALO AUTO VALUE				
	2023-04-28	03-340-000-0000-6574-000000	98.97	HWY REPAIR PARTS	82241680	N
4177	**4858**	**BUFFALO AUTO VALUE**	**98.97**			
4178	6158	ARAMARK SERVICES INC				
	2023-04-28	01-250-000-0000-6459-000000	120.00	Inmate Meals, David Patterson 763-213-7075, patterson-dave@aramark.com	200723300-000840	N
	2023-04-28	01-250-000-0000-6459-000000	8,157.88	Inmate Meals	200723300-000841	N
4178	**6158**	**ARAMARK SERVICES INC**	**8,277.88**			
4179	6586	TDS METROCOM				
	2023-04-28	01-521-000-0000-6203-000000	107.71	PHONE AT BERTRAM	763-295-0409 4/13/23	N
4179	**6586**	**TDS METROCOM**	**107.71**			
4180	6712	HENNEPIN COUNTY TREASURER				
	2023-04-28	11-420-650-4400-6261-000000	27.15	Medical Transport Fees	1000205589	N
	2023-04-28	11-420-650-4400-6261-000000	583.72	Medical Transport Fees	1000205590	N
	2023-04-28	11-420-650-4400-6261-000000	1,289.63	Medical Transport Fees	1000205591	N
4180	**6712**	**HENNEPIN COUNTY TREASURER**	**1,900.50**			
4181	6915	OFFICE OF MN IT SERVICES				
	2023-04-28	01-250-000-0000-6261-000000	158.55	VOICE SERVICES APRIL	WC23030518	N
4181	**6915**	**OFFICE OF MN IT SERVICES**	**158.55**			
4182	19621	ECM PUBLISHERS INC				
	2023-04-28	01-107-000-0000-6235-000000	126.00	Apr 12 PH Laestadian Lutheran	940137	N
	2023-04-28	01-107-000-0000-6235-000000	126.00	March 2023 public notices for MOAA BROCHURES & PUBLICATIONS, Apr 12 PH-Michael Schneider/ R	940138	N
	2023-04-28	01-107-000-0000-6235-000000	135.00	April 12 Laestadian Luth Churc PO# Variance	940139	N
4182	**19621**	**ECM PUBLISHERS INC**	**387.00**			
4183	46450	MN CHILD SUPPORT PAYMENT CENTER				
	2023-04-28	84-420-640-0000-6801-000000	1,800.00	CHILD SPRT PYMNT-J.GONZALEZ	MCI# 0015720987 4/27/23	N
4183	**46450**	**MN CHILD SUPPORT PAYMENT CENTER**	**1,800.00**			
4184	200320	HORIZON PUBLIC HEALTH				
	2023-04-28	11-450-485-0010-6411-000000	286.30	70 PUBLIC HEALTH CHALLENGE COINS	E38801 4/21/23	N
4184	**200320**	**HORIZON PUBLIC HEALTH**	**286.30**			

WRIGHT COUNTY MINNESOTA

Disbursements by Warrant Number Report

Report Date GMT 5/10/23 4:12 PM

Warrant #	Warrant Date	Vendor Name Account Number	Amount	Description	Invoice Number	1099
4186		SARAH J MORTENSEN				
	2023-05-01	01-201-000-0000-6858-000000	1,877.12	EXECUTION CP202300556	202301818	
4186		**SARAH J MORTENSEN**	**1,877.12**			
4187	849	LIMNOPRO AQUATIC SCIENCE, INC.				
	2023-05-01	73-847-000-0000-6261-000000	5,049.08	WEED SPRAYING MINK SOMERS LID	359	N
4187	**849**	**LIMNOPRO AQUATIC SCIENCE, INC.**	**5,049.08**			
4188	1280	RICHARD HERMES				
	2023-05-01	01-013-000-0000-6261-000000	138.30	PR 23 1506 VISITOR CLAIM 4/13/23	PR 23 1506 4/13/23	Y
	2023-05-01	01-013-000-0000-6261-000000	132.32	PR 23 790 VISITOR CLAIM 4/4/23	PR 23 790 4/4/23	Y
	2023-05-01	01-013-000-0000-6261-000000	126.33	PR 23 809 VISITOR CLAIM 4/4/23	PR 23 809 4/4/23	Y
	2023-05-01	01-013-000-0000-6261-000000	146.28	PR 23 823 VISITOR CLAIM 4/4/23	PR 23 823 4/4/23	Y
4188	**1280**	**RICHARD HERMES**	**543.23**			
4189	1289	STAR TRIBUNE				
	2023-05-01	02-230-000-0000-6411-000000	2,772.54	SUBCRIPTION - May. 13, 2023 - Aug. 12, 2023 (13 Weeks	916432 4/23/23	N
4189	**1289**	**STAR TRIBUNE**	**2,772.54**			
4190	1301	WATSON FURNITURE GROUP				
	2023-05-01	02-226-000-0000-6480-000000	4,600.00	DISPATCH REMODEL FURNITURE (FINAL PAYMENT)	95384	N
4190	**1301**	**WATSON FURNITURE GROUP**	**4,600.00**			
4191	1622	ALLINA HOSPITALS & CLINIC				
	2023-05-01	01-201-000-0000-6411-000000	175.00	HEARTSAFE PACKAGE	C100035098	Y
4191	**1622**	**ALLINA HOSPITALS & CLINIC**	**175.00**			
4192	3451	SAFEGENERATIONS				
	2023-05-01	11-430-710-1586-6338-000000	5,250.00	OPIOID EPIDEMIC RESPONSE GRANT	1955	N
4192	**3451**	**SAFEGENERATIONS**	**5,250.00**			
4193	4131	AMERICAN LEGAL PUBLISHING CORPORATION				
	2023-05-01	01-100-000-0000-6261-000000	279.05	2023 S-8 Folio/Internet Supplement Page	24920	N
4193	**4131**	**AMERICAN LEGAL PUBLISHING CORPORATION**	**279.05**			
4194	4364	MARCO TECHNOLOGIES LLC				
	2023-05-01	02-021-000-0000-6411-000000	85.51	CONTRACT PAYMENT HEWLETT-PACKARD E52545 COPIER SERIAL NUMBER MXMCL6V1FZBW	499397909	N
4194	**4364**	**MARCO TECHNOLOGIES LLC**	**85.51**			
4195	4516	VERIZON WIRELESS VSAT NORTH				
	2023-05-01	01-201-000-0000-6261-000000	50.00	SMS Content [1(Qty):] Target: (XXX) XXX-5957	9022321480	Y
4195	**4516**	**VERIZON WIRELESS VSAT NORTH**	**50.00**			
4196	4817	HERALD JOURNAL PUBLISHING INC				
	2023-05-01	01-100-000-0000-6235-000000	1,987.53	BOARD MINUTES AND WARRENTS FOR PUBLICATION	43023	N
	2023-05-01	01-107-000-0000-6235-000000	129.05	April 2023 public notices for PC/BOA PUBLICATIONS AND BROCHURES	43023-2	N
4196	**4817**	**HERALD JOURNAL PUBLISHING INC**	**2,116.58**			
4197	6076	ABILITY NETWORK, INC				
	2023-05-01	11-450-430-0010-6260-000000	374.92	April-PH Ability RCM Software Support	23M-0059895	N
4197	**6076**	**ABILITY NETWORK, INC**	**374.92**			
4198	6158	ARAMARK SERVICES INC				
	2023-05-01	01-250-000-0000-6459-000000	8,297.83	INMATE MEALS APRIL 20-26	200723300-000843	N
4198	**6158**	**ARAMARK SERVICES INC**	**8,297.83**			

WRIGHT COUNTY MINNESOTA

Disbursements by Warrant Number Report

Report Date GMT 5/10/23 4:12 PM

Warrant #	Warrant Date	Vendor Name Account Number	Amount	Description	Invoice Number	1099
4199	6915	OFFICE OF MN IT SERVICES				
	2023-05-01	01-063-000-0000-6260-000000	3,489.20	Network Charges Internet Access 2023-03	DV23030405	N
4199	**6915**	**OFFICE OF MN IT SERVICES**	**3,489.20**			
4200	45637	METRO LEGAL SERVICES INC				
	2023-05-01	01-091-000-0000-6261-000000	190.00	Process Service 86-CV-22-2952,. Nationally Arranged Service-48 Hour Service-MN Alden Sean Fitzgerald 04/14 C Taylors Falls [1-1]	3433839	N
4200	**45637**	**METRO LEGAL SERVICES INC**	**190.00**			
4201	46450	MN CHILD SUPPORT PAYMENT CENTER				
	2023-05-01	84-420-640-0000-6801-000000	500.00	CHILD SPRT PYMNT-J.LARSON	MCI# 0015536397	N
4201	**46450**	**MN CHILD SUPPORT PAYMENT CENTER**	**500.00**			
4202	61422	SHERBURNE CNTY HEALTH & HUMAN SERV				
	2023-05-01	11-450-474-7101-6261-000000	7,053.00	FIRST STEP COLLABORATIVE-PROGRAM MANGER WAGE (K.BALL)	2023FSC	N
4202	**61422**	**SHERBURNE CNTY HEALTH & HUMAN SERV**	**7,053.00**			
4203	64031	DHS- SWIFT				
	2023-05-01	11-430-720-2110-6030-000000	3,300.00	BSFE COUNTY MATCH - MARCH 2023	A300MC86241I 3/27/23	N
	2023-05-01	11-430-720-0000-6801-000000	1,219.00	MEC2 Acct Rec MAR23	A300MC86241I 3/27/23	N
	2023-05-01	11-420-650-4410-6020-000000	291.55	ICFMR 7105 FC53 DEC22	A3OOMM1K861	N
	2023-05-01	11-420-650-4410-6020-000000	774.01	MA LTC UN FC095 DEC22	A3OOMM1K861	N
	2023-05-01	77-420-650-0000-6801-000000	19,537.94	MA Recoveries	A3OOMM1K861	N
	2023-05-01	11-420-650-4410-6020-000000	11,363.55	MA LTC UN FC095 DEC22	A3OOMM1K861	N
4203	**64031**	**DHS- SWIFT**	**36,486.05**			
4204	200182	RJ KOOL MIDWEST, INC				
	2023-05-01	01-250-000-0000-6301-000000	893.88	Washing Machine Maintenance	SOI0200881	N
4204	**200182**	**RJ KOOL MIDWEST, INC**	**893.88**			
4211	433	MACATFO				
	2023-05-02	01-043-041-0000-6338-000000	30.00	MACATFO 2023 Summer Conference Registration Fee; June 14 – June 16, 2023; Bob Hiivala	MACATFO WC 2023 Summer	N
4211	**433**	**MACATFO**	**30.00**			
4212	438	COTTENS INC				
	2023-05-02	03-340-000-0000-6574-000000	48.58	HWY REPAIR PARTS	856818	N
	2023-05-02	03-340-000-0000-6411-000000	120.22	HWY SUPPLIES	856818	N
4212	**438**	**COTTENS INC**	**168.80**			
4213	4257	CANON FINANCIAL SERVICES, INC				
	2023-05-02	11-480-895-0020-6343-000000	631.90	Canon Printer Contract Charge	30310438	N
	2023-05-02	11-480-895-0020-6343-000000	1,717.13	Canon Printer Contract Charge	30310439	N
	2023-05-02	11-480-895-0020-6343-000000	211.06	Canon Printer Contract Charge	30310440	N
	2023-05-02	11-480-895-0020-6343-000000	154.12	Canon Printer Contract Charge	30310441	N
4213	**4257**	**CANON FINANCIAL SERVICES, INC**	**2,714.21**			
4214	5611	REPUBLIC SERVICES 891				
	2023-05-02	20-393-000-0000-6840-000000	134.15	Recycling Service 05/01-05/31 Tioga Dairy Llc Luthens 3328 County Road 30 SW CSA A228226957 Waverly, MN Recycle Container 8 Cu Yd, 1 Lift Per 8 Weeks Plastics	0891-001261495	N
	2023-05-02	20-393-000-0000-6840-000000	134.15	Recycling Service 05/01-05/31 Scott Youngren 3658 County Road 8 SW CSA A228227040 Waverly, MN 1 Recycle Container 8 Cu Yd, 1 Lift Per 8 Weeks Plastics	0891-001261495	N
	2023-05-02	20-393-000-0000-6840-000000	134.15	Recycling Service 05/01-05/31 Ronnie Grangroth 6497 28th St SW CSA A228226567 Howard Lake, MN 1 Recycle Container 8 Cu Yd, 1 Lift Per 8 Weeks Plastics	0891-001261495	N
	2023-05-02	20-393-000-0000-6840-000000	134.15	Recycling Service 05/01-05/31 Roger Heuer 7954 County Road 6 SW CSA A228226841 Howard Lake, MN 1 Recycle Container 8 Cu Yd, 1 Lift Per 8 Weeks Plastics	0891-001261495	N

WRIGHT COUNTY MINNESOTA

Disbursements by Warrant Number Report

Report Date GMT 5/10/23 4:12 PM

Warrant #	Warrant Date	Vendor Name Account Number	Amount	Description	Invoice Number	1099
	2023-05-02	20-393-000-0000-6840-000000	134.15	Recycling Service 05/01-05/31 Robert Klatt 154 Farmington Ave SE CSA A228227066 Buffalo, MN 1 Recycle Container 8 Cu Yd, 1 Lift Per 8 Weeks Plastics	0891-001261495	N
	2023-05-02	20-393-000-0000-6840-000000	134.15	Recycling Service 05/01-05/31 Pat And Tony Bakeberg 9156 Grover Ave SW CSA A228227004 Waverly, MN 1 Recycle Container 8 Cu Yd, 1 Lift Per 8 Weeks Plastics	0891-001261495	N
	2023-05-02	20-393-000-0000-6840-000000	134.15	Recycling Service 05/01-05/31 Krause Holsteins 451 County Road 8 NW CSA A228226201 Buffalo, MN 1 Recycle Container 8 Cu Yd, 1 Lift Per 8 Weeks Plastics	0891-001261495	N
	2023-05-02	20-393-000-0000-6840-000000	134.15	Recycling Service 05/01-05/31 John Czanstkowski 9657 Darrow Ave SE CSA A228227096 Delano, MN 1 Recycle Container 8 Cu Yd, 1 Lift Per 8 Weeks Plastics	0891-001261495	N
	2023-05-02	20-393-000-0000-6840-000000	134.15	Recycling Service 05/01-05/31 Harlan Poppler 5956 Gowan Ave SW CSA A228226624 Waverly, MN 1 Recycle Container 8 Cu Yd, 1 Lift Per 8 Weeks Plastics	0891-001261495	N
	2023-05-02	20-393-000-0000-6840-000000	134.15	Recycling Service 05/01-05/31 Derek Abel 4307 40th St NE CSA A228226826 Howard Lake, MN 1 Recycle Container 8 Cu Yd, 1 Lift Per 8 Weeks Plastics	0891-001261495	N
	2023-05-02	20-393-000-0000-6840-000000	134.15	Recycling Service 05/01-05/31 David Ransom 8484 State Highway 24 NW CSA A228226594 Annandale, MN 1 Recycle Container 8 Cu Yd, 1 Lift Per 8 Weeks Plastics	0891-001261495	N
	2023-05-02	20-393-000-0000-6840-000000	134.15	Recycling Service 05/01-05/31 David Marketon 6632 40th St SW CSA A228226092 Howard Lake, MN 1 Recycle Container 8 Cu Yd, 1 Lift Per 8 Weeks Plastics	0891-001261495	N
	2023-05-02	20-393-000-0000-6840-000000	134.15	Recycling Service 05/01-05/31 Dan Elsenpeter 2889 30th St NW CSA A228226681 Maple Lake, MN 1 Recycle Container 8 Cu Yd, 1 Lift Per 8 Weeks Plastics	0891-001261495	N
	2023-05-02	20-393-000-0000-6840-000000	134.15	Recycling Service 05/01-05/31 Craig Gruenhagen 5059 County Road 6 SW CSA A228226765 Howard Lake, MN 1 Recycle Container 8 Cu Yd, 1 Lift Per 8 Weeks Plastics	0891-001261495	N
	2023-05-02	20-393-000-0000-6840-000000	134.15	Recycling Service 05/01-05/31 Chan Lore Farms 7751 Norling Ave SW CSA A228226517 Cokato, MN 1 Recycle Container 8 Cu Yd, 1 Lift Per 8 Weeks Plastics	0891-001261495	N
	2023-05-02	20-393-000-0000-6840-000000	134.15	Recycling Service 05/01-05/31 Carl Pribyl 4237 County Road 37 NW CSA A228226988 Maple Lake, MN 1 Recycle Container 8 Cu Yd, 1 Lift Per 8 Weeks Plastics	0891-001261495	N
	2023-05-02	20-393-000-0000-6840-000000	134.15	Recycling Service 05/01-05/31 Tony Bakerberg 8870 Grover Ave SW CSA A228227017 Waverly, MN 1 Recycle Container 8 Cu Yd, 1 Lift Per 8 Weeks Plastics	0891-001261495	N
	2023-05-02	20-393-000-0000-6840-000000	134.15	Recycling Service 05101-05/31 Ted Grangroth 15298 10th St SW CSA A228226973 Cokato, MN	0891-001261495	N
	2023-05-02	20-393-000-0000-6840-000000	134.15	Recycling Service 05/01-05/31 Carl Eickhoff 73 Mitchell Ave NW CSA A228227123 Cokato, MN 1 Recycle Container 8 Cu Yd, 1 Lift Per 8 Weeks Plastics	0891-001261495	N
	2023-05-02	20-393-000-0000-6840-000000	134.15	Recycling Service 05/01-05/31	0891-001261495	N
	2023-05-02	20-393-000-0000-6840-000000	134.15	Recycling Service 05/01-05/31 Adam Goelz 8408 County Road 7 Maple Lake, MN 1 Recycle Container 8 Cu Yd, 1 Lift Per 8 Weeks Plastics	0891-001261495	N
	2023-05-02	20-393-000-0000-6840-000000	134.15	Recycling Service 05/01-05/31 Andy Thorson 5754 County Road 30 SW CSA A228226860 Waverly, MN 1 Recycle Container 8 Cu Yd, 1 Lift Per 8 Weeks Plastics	0891-001261495	N
	2023-05-02	20-393-000-0000-6840-000000	134.15	Recycling Service 05/01-05/31 Bill Utter 5599 20th St SW CSA A228226539 Waverly, MN	0891-001261495	N
	2023-05-02	20-393-000-0000-6840-000000	103.19	Recycling Service 05/01-05/31, Ag Bag Recycling	0894-006201065	N
4214	**5611**	**REPUBLIC SERVICES 891**	**3,188.64**			
4215	7383	MCLEOD COUNTY AUDITOR				
	2023-05-02	41-696-000-0000-6261-000000	20,954.40	JD 111 JOINT DITCH EXPENDITURES	20230308CD	N
	2023-05-02	41-688-000-0000-6261-000000	247.05	JD 11 JOINT DITCH EXPENDITURES	20230308CD	N
	2023-05-02	41-695-000-0000-6261-000000	127.40	JD 35 JOINT DITCH EXPENDITURES	20230308CD	N
	2023-05-02	41-692-000-0000-6261-000000	132.46	JD 15 JOINT DITCH EXPENDITURES	20230308CD	N
	2023-05-02	41-689-000-0000-6261-000000	298.35	JD 14 JOINT DITCH EXPENDITURES	20230308CD	N
	2023-05-02	41-687-000-0000-6261-000000	33.88	JD 04 JOINT DITCH EXPENDITURES	20230308CD	N
	2023-05-02	41-688-000-0000-6261-000000	17,511.74	JD 11 JOINT DITCH EXPENDITURES	20230308CD	N
4215	**7383**	**MCLEOD COUNTY AUDITOR**	**39,305.28**			
4216	10756	CENTRACARE HEALTH MONTICELLO				
	2023-05-02	01-250-000-0000-6458-000000	71.39	Inmate Medical- MS	2500004588-03042023	Y
4216	**10756**	**CENTRACARE HEALTH MONTICELLO**	**71.39**			
4217	200265	JAMES ROBERTS				

WRIGHT COUNTY MINNESOTA

Disbursements by Warrant Number Report

Report Date GMT 5/10/23 4:12 PM

Warrant #	Warrant Date	Vendor Name Account Number	Amount	Description	Invoice Number	1099
	2023-05-02	11-430-000-0000-2239-000000	470.14	GARNISHMENT	20230322DED-23	Y
4217	**200265**	**JAMES ROBERTS**	**470.14**			
4218	200323	DANIELSON REAL ESTATE LLC				
	2023-05-02	02-025-000-0000-6261-000000	1,500.00	Jason Forpahl, first month's rent	20230415CS	N
	2023-05-02	02-025-000-0000-6261-000000	1,500.00	Jason Forpahl, last month's rent	20230415CS	N
4218	**200323**	**DANIELSON REAL ESTATE LLC**	**3,000.00**			
4220	43	FORTE PAYMENT SYSTEMS INC				
	2023-05-03	01-000-000-0000-2022-000000	0.00	Verifone V400C Plus CC Machine To replace vx520 in License Center	1519185	N
	2023-05-03	01-041-043-0000-6480-000000	432.19	Verifone V400C Plus CC Machine To replace vx520 in License Center	1519185	N
4220	**43**	**FORTE PAYMENT SYSTEMS INC**	**432.19**			
4221	438	COTTENS INC				
	2023-05-03	03-340-000-0000-6574-000000	50.76	HWY REPAIR PARTS	858156	N
	2023-05-03	03-340-000-0000-6571-000000	-9.00	HWY REPAIR PARTS	858442	N
	2023-05-03	03-340-000-0000-6574-000000	-9.00	HWY REPAIR PARTS	858442	N
	2023-05-03	03-340-000-0000-6574-000000	9.00	HWY REPAIR PARTS	858442	N
4221	**438**	**COTTENS INC**	**41.76**			
4222	600	MORRIES PARTS & SERVICE GROUP				
	2023-05-03	03-340-000-0000-6574-000000	25.74	HWY REPAIR PARTS	17305	N
	2023-05-03	03-340-000-0000-6574-000000	24.99	HWY REPAIR PARTS	17335	N
4222	**600**	**MORRIES PARTS & SERVICE GROUP**	**50.73**			
4223	613	MINNEAPOLIS RADIOLOGY				
	2023-05-03	01-250-000-0000-6458-000000	47.34	INMATE MEDICAL-TVL	051010532MRA 3/16/23	Y
4223	**613**	**MINNEAPOLIS RADIOLOGY**	**47.34**			
4224	1075	BUFFALO/CITY OF				
	2023-05-03	01-099-493-8433-6020-000000	281.88	ARP ASSISTANCE E ENGBLOOM	04-027110-02	N
4224	**1075**	**BUFFALO/CITY OF**	**281.88**			
4225	1168	ALL STATE COMMUNICATIONS INC				
	2023-05-03	01-111-000-0000-6301-000000	983.65	Dock camera labor and material	334480	N
	2023-05-03	01-111-000-0000-6301-000000	2,735.00	Dock camera labor and material	334481	N
4225	**1168**	**ALL STATE COMMUNICATIONS INC**	**3,718.65**			
4226	1684	GLUNZ CONSTRUCTION LLC				
	2023-05-03	01-111-000-0000-6251-000000	340.00	PUMPING HOLDING TANK AT MAPLE LAKE HWY SHOP MAR & APR 23	752040	N
4226	**1684**	**GLUNZ CONSTRUCTION LLC**	**340.00**			
4227	1817	COMPASS MINERALS AMERICA INC				
	2023-05-03	03-330-000-0000-6533-000000	15,179.48	HWY SALT BUFFALO	1169818	N
	2023-05-03	03-330-000-0000-6533-000000	-15,179.48	HWY SALT BUFFALO	1169818	N
	2023-05-03	01-000-000-0000-2022-000000	0.00	Buffalo Salt	1169818	N
	2023-05-03	03-330-000-0000-6533-000000	15,179.48	Buffalo Salt	1169818	N
	2023-05-03	03-330-000-0000-6533-000000	28,407.81	Buffalo Salt	1170234	N
	2023-05-03	03-330-000-0000-6533-000000	-28,407.81	HWY SALT BUFFALO	1170234	N
	2023-05-03	03-330-000-0000-6533-000000	28,407.81	HWY SALT BUFFALO	1170234	N
	2023-05-03	01-000-000-0000-2022-000000	0.00	Buffalo Salt	1170234	N
	2023-05-03	03-330-000-0000-6533-000000	39,321.99	HWY SALT BUFFALO	1170893	N
	2023-05-03	03-330-000-0000-6533-000000	-39,321.99	HWY SALT BUFFALO	1170893	N
	2023-05-03	03-330-000-0000-6533-000000	39,321.99	Buffalo Salt	1170893	N
	2023-05-03	01-000-000-0000-2022-000000	0.00	Buffalo Salt	1170893	N
	2023-05-03	03-330-000-0000-6533-000000	-17,312.57	HWY SALT BUFFALO	1171331	N
	2023-05-03	03-330-000-0000-6533-000000	17,312.57	Buffalo Salt	1171331	N

WRIGHT COUNTY MINNESOTA

Disbursements by Warrant Number Report

Report Date GMT 5/10/23 4:12 PM

Warrant #	Warrant Date	Vendor Name Account Number	Amount	Description	Invoice Number	1099
	2023-05-03	03-330-000-0000-6533-000000	17,312.57	HWY SALT BUFFALO	1171331	N
	2023-05-03	01-000-000-0000-2022-000000	0.00	Buffalo Salt	1171331	N
	2023-05-03	03-330-000-0000-6533-000000	4,385.71	Buffalo Salt	1171919	N
	2023-05-03	01-000-000-0000-2022-000000	0.00	Buffalo Salt	1171919	N
	2023-05-03	03-330-000-0000-6533-000000	4,385.71	HWY SALT BUFFALO	1171919	N
	2023-05-03	03-330-000-0000-6533-000000	-4,385.71	HWY SALT BUFFALO	1171919	N
	2023-05-03	03-330-000-0000-6533-000000	28,524.70	Buffalo Salt	1172441	N
	2023-05-03	01-000-000-0000-2022-000000	0.00	Buffalo Salt	1172441	N
	2023-05-03	03-330-000-0000-6533-000000	-28,524.70	HWY SALT BUFFALO	1172441	N
	2023-05-03	03-330-000-0000-6533-000000	28,524.70	HWY SALT BUFFALO	1172441	N
	2023-05-03	03-330-000-0000-6533-000000	-17,591.18	HWY SALT BUFFALO	1173055	N
	2023-05-03	03-330-000-0000-6533-000000	17,591.18	Buffalo Salt	1173055	N
	2023-05-03	03-330-000-0000-6533-000000	17,591.18	HWY SALT BUFFALO	1173055	N
	2023-05-03	01-000-000-0000-2022-000000	0.00	Buffalo Salt	1173055	N
4227	**1817**	**COMPASS MINERALS AMERICA INC**	**150,723.44**			
4228	2458	DELANO HERALD JOURNAL				
	2023-05-03	01-201-000-0000-6235-000000	9.23	Subscription	29240	N
4228	**2458**	**DELANO HERALD JOURNAL**	**9.23**			
4229	3817	RUPP,ANDERSON,SQUIRES,WALDSPURGER				
	2023-05-03	01-100-000-0000-6261-000000	5,322.90	Professional SVCS, 1/31/23	17138	N
	2023-05-03	01-724-000-0000-6261-000000	-5,322.90	Professional SVCS, 1/31/23	17138	N
	2023-05-03	01-724-000-0000-6261-000000	41.00	EDA Professional SVCS, 1/31/23	17138	N
	2023-05-03	01-724-000-0000-6261-000000	5,322.90	Professional SVCS, 1/31/23	17138	N
4229	**3817**	**RUPP,ANDERSON,SQUIRES,WALDSPURGER**	**5,363.90**			
4230	4858	BUFFALO AUTO VALUE				
	2023-05-03	03-340-000-0000-6571-000000	1,422.26	HWY BATTERIES	82242437	N
4230	**4858**	**BUFFALO AUTO VALUE**	**1,422.26**			
4231	5974	CENTERPOINT ENERGY				
	2023-05-03	01-111-000-0000-6251-000000	113.68	GAS SERVICE, 03/16/2023 - 04/13/2023 SHERIFF STORAGEAT HWY	8000065366-9 4/21/23	N
	2023-05-03	01-111-000-0000-6251-000000	775.67	GAS SERVICE, 03/16/2023 - 04/13/2023, HSC Com/Ind Firm Rate	8000065366-9 4/21/23	N
	2023-05-03	01-111-000-0000-6251-000000	2,249.70	GAS SERVICE, 03/16/2023 - 04/13/2023 LEC	8000065366-9 4/21/23	N
	2023-05-03	01-111-000-0000-6251-000000	6,485.57	GAS SERVICE, 03/16/2023 - 04/13/2023 OLD GC	8000065366-9 4/21/23	N
4231	**5974**	**CENTERPOINT ENERGY**	**9,624.62**			
4232	6158	ARAMARK SERVICES INC				
	2023-05-03	11-430-710-1980-6030-000000	206.25	CFC resource development training supplies	200723300-000842	N
4232	**6158**	**ARAMARK SERVICES INC**	**206.25**			
4233	10756	CENTRACARE HEALTH MONTICELLO				
	2023-05-03	01-250-000-0000-6458-000000	2,718.05	Inmate Medical (Labs)	2500004687	Y
4233	**10756**	**CENTRACARE HEALTH MONTICELLO**	**2,718.05**			
4234	31299	HOLIDAY COMPANIES CORPORATE OFFICE				
	2023-05-03	01-201-000-0000-6452-000000	896.50	Car Washes	025001052300	N
4234	**31299**	**HOLIDAY COMPANIES CORPORATE OFFICE**	**896.50**			
4235	200087	AAA COURIER EXPRESS, LLC				
	2023-05-03	01-250-000-0000-6458-000000	510.10	Inmate Medical (Labs)	302-1284	N
4235	**200087**	**AAA COURIER EXPRESS, LLC**	**510.10**			
4236	200118	KENT PFEIFER				
	2023-05-03	01-099-493-8433-6020-000000	1,900.00	ARP ASSISTANCE E ENGBLOOM	20230419ARP	N

WRIGHT COUNTY MINNESOTA

Disbursements by Warrant Number Report

Report Date GMT 5/10/23 4:12 PM

Warrant #	Warrant Date	Vendor Name Account Number	Amount	Description	Invoice Number	1099
4236	**200118**	**KENT PFEIFER**	**1,900.00**			
4239	179	CENTURYLINK				
	2023-05-04	03-310-000-0000-6203-000000	107.72	INTERNET SHOP 7	430864594 APR	N
4239	**179**	**CENTURYLINK**	**107.72**			
4240	438	COTTENS INC				
	2023-05-04	03-340-000-0000-6480-000000	178.99	SMALL TOOLS HWY	855771	N
	2023-05-04	03-340-000-0000-6574-000000	29.97	HWY REPAIR PARTS	856710	N
	2023-05-04	03-340-000-0000-6574-000000	122.85	HWY REPAIR PART	857061	N
	2023-05-04	03-340-000-0000-6574-000000	85.92	HWY REPAIR PARTS	858453	N
	2023-05-04	03-340-000-0000-6574-000000	154.80	HWY REPAIR PARTS	858553	N
	2023-05-04	03-340-000-0000-6574-000000	52.38	HWY REPAIR PARTS	858635	N
	2023-05-04	03-340-000-0000-6480-000000	300.00	SMALL TOOLS HWY	858928	N
4240	**438**	**COTTENS INC**	**924.91**			
4241	461	AT&T MOBILITY				
	2023-05-04	01-201-000-0000-6203-000000	1.25	PHONE LINE	287308959123X04252023	Y
4241	**461**	**AT&T MOBILITY**	**1.25**			
4242	600	MORRIES PARTS & SERVICE GROUP				
	2023-05-04	03-340-000-0000-6574-000000	349.61	MORRIES PARTS SO #9886	38730	N
	2023-05-04	03-340-000-0000-6575-000000	1,994.28	MORRIES PARTS SO #9886	38730	N
	2023-05-04	03-340-000-0000-6575-000000	164.99	MORRIES PARTS SO #994	38784	N
	2023-05-04	03-340-000-0000-6574-000000	28.75	MORRIES PARTS SO #994	38784	N
4242	**600**	**MORRIES PARTS & SERVICE GROUP**	**2,537.63**			
4243	1285	PUBLIC EMP RETIREMENT ASSN				
	2023-05-04	01-043-000-0000-2236-000000	404.52	PERA CO SHARE	20230503DED-13	N
	2023-05-04	01-121-000-0000-2236-000000	816.24	PERA CO SHARE	20230503DED-13	N
	2023-05-04	01-103-000-0000-2236-000000	1,672.38	PERA CO SHARE	20230503DED-13	N
	2023-05-04	01-111-000-0000-2236-000000	2,566.86	PERA CO SHARE	20230503DED-13	N
	2023-05-04	01-101-000-0000-2236-000000	2,925.72	PERA CO SHARE	20230503DED-13	N
	2023-05-04	01-521-000-0000-2236-000000	3,117.93	PERA CO SHARE	20230503DED-13	N
	2023-05-04	01-107-000-0000-2236-000000	3,353.20	PERA CO SHARE	20230503DED-13	N
	2023-05-04	01-105-000-0000-2236-000000	5,297.57	PERA CO SHARE	20230503DED-13	N
	2023-05-04	71-505-000-0000-2236-000000	582.93	PERA CO SHARE	20230503DED-13	N
	2023-05-04	71-505-000-0000-2236-000000	505.20	PERA W/H EMPLOYEE	20230503DED-13	N
	2023-05-04	72-605-000-0000-2236-000000	1,277.90	PERA W/H EMPLOYEE	20230503DED-13	N
	2023-05-04	72-605-000-0000-2236-000000	1,474.50	PERA CO SHARE	20230503DED-13	N
	2023-05-04	11-420-000-0000-2236-000000	10,160.10	PERA CO SHARE	20230503DED-13	N
	2023-05-04	11-430-000-0000-2236-000000	26,152.64	PERA CO SHARE	20230503DED-13	N
	2023-05-04	11-450-000-0000-2236-000000	8,853.37	PERA CO SHARE	20230503DED-13	N
	2023-05-04	11-480-000-0000-2236-000000	3,995.71	PERA CO SHARE	20230503DED-13	N
	2023-05-04	11-420-000-0000-2236-000000	8,805.40	PERA W/H EMPLOYEE	20230503DED-13	N
	2023-05-04	11-430-000-0000-2236-000000	22,665.67	PERA W/H EMPLOYEE	20230503DED-13	N
	2023-05-04	11-450-000-0000-2236-000000	7,672.92	PERA W/H EMPLOYEE	20230503DED-13	N
	2023-05-04	11-480-000-0000-2236-000000	3,462.95	PERA W/H EMPLOYEE	20230503DED-13	N
	2023-05-04	02-021-000-0000-2236-000000	211.64	PERA CO SHARE	20230503DED-13	N
	2023-05-04	02-021-000-0000-2236-000000	183.42	PERA W/H EMPLOYEE	20230503DED-13	N
	2023-05-04	03-350-000-0000-2236-000000	871.84	PERA CO SHARE	20230503DED-13	N
	2023-05-04	03-310-000-0000-2236-000000	1,491.89	PERA CO SHARE	20230503DED-13	N
	2023-05-04	03-340-000-0000-2236-000000	1,631.56	PERA CO SHARE	20230503DED-13	N
	2023-05-04	03-320-000-0000-2236-000000	1,714.92	PERA CO SHARE	20230503DED-13	N
	2023-05-04	03-330-000-0000-2236-000000	5,944.26	PERA CO SHARE	20230503DED-13	N

WRIGHT COUNTY MINNESOTA

Disbursements by Warrant Number Report

Report Date GMT 5/10/23 4:12 PM

Warrant #	Warrant Date	Vendor Name Account Number	Amount	Description	Invoice Number	1099
	2023-05-04	03-350-000-0000-2236-000000	755.60	PERA W/H EMPLOYEE	20230503DED-13	N
	2023-05-04	03-310-000-0000-2236-000000	1,292.97	PERA W/H EMPLOYEE	20230503DED-13	N
	2023-05-04	03-340-000-0000-2236-000000	1,414.02	PERA W/H EMPLOYEE	20230503DED-13	N
	2023-05-04	03-320-000-0000-2236-000000	1,486.26	PERA W/H EMPLOYEE	20230503DED-13	N
	2023-05-04	03-330-000-0000-2236-000000	5,151.68	PERA W/H EMPLOYEE	20230503DED-13	N
	2023-05-04	01-031-000-0000-2236-000000	5,055.94	PERA W/H EMPLOYEE	20230503DED-13	N
	2023-05-04	01-091-000-0000-2236-000000	7,309.79	PERA W/H EMPLOYEE	20230503DED-13	N
	2023-05-04	01-025-000-0000-2236-000000	8,407.67	PERA W/H EMPLOYEE	20230503DED-13	N
	2023-05-04	01-250-000-0000-2236-000000	9,959.49	PERA W/H EMPLOYEE	20230503DED-13	N
	2023-05-04	01-201-000-0000-2236-000000	76,805.51	PERA W/H EMPLOYEE	20230503DED-13	N
	2023-05-04	01-005-000-0000-2236-000000	614.40	DEFINED PERA CO SHARE	20230503DED-13	N
	2023-05-04	01-005-000-0000-2236-000000	614.40	DEFINED PERA W/H EMPLOYEE	20230503DED-13	N
	2023-05-04	01-041-000-0000-2236-000000	6,684.58	PERA CO SHARE	20230503DED-13	N
	2023-05-04	01-603-000-0000-2236-000000	179.22	PERA CO SHARE	20230503DED-13	N
	2023-05-04	01-522-000-0000-2236-000000	384.42	PERA CO SHARE	20230503DED-13	N
	2023-05-04	01-063-000-0000-2236-000000	6,478.80	PERA CO SHARE	20230503DED-13	N
	2023-05-04	01-031-000-0000-2236-000000	5,833.78	PERA CO SHARE	20230503DED-13	N
	2023-05-04	01-091-000-0000-2236-000000	8,434.40	PERA CO SHARE	20230503DED-13	N
	2023-05-04	01-025-000-0000-2236-000000	9,701.16	PERA CO SHARE	20230503DED-13	N
	2023-05-04	01-250-000-0000-2236-000000	14,947.76	PERA CO SHARE	20230503DED-13	N
	2023-05-04	01-201-000-0000-2236-000000	112,569.09	PERA CO SHARE	20230503DED-13	N
	2023-05-04	01-041-000-0000-2236-000000	5,793.32	PERA W/H EMPLOYEE	20230503DED-13	N
	2023-05-04	01-603-000-0000-2236-000000	155.32	PERA W/H EMPLOYEE	20230503DED-13	N
	2023-05-04	01-522-000-0000-2236-000000	333.17	PERA W/H EMPLOYEE	20230503DED-13	N
	2023-05-04	01-043-000-0000-2236-000000	350.58	PERA W/H EMPLOYEE	20230503DED-13	N
	2023-05-04	01-121-000-0000-2236-000000	707.41	PERA W/H EMPLOYEE	20230503DED-13	N
	2023-05-04	01-103-000-0000-2236-000000	1,449.38	PERA W/H EMPLOYEE	20230503DED-13	N
	2023-05-04	01-111-000-0000-2236-000000	2,224.62	PERA W/H EMPLOYEE	20230503DED-13	N
	2023-05-04	01-101-000-0000-2236-000000	2,535.61	PERA W/H EMPLOYEE	20230503DED-13	N
	2023-05-04	01-521-000-0000-2236-000000	2,702.21	PERA W/H EMPLOYEE	20230503DED-13	N
	2023-05-04	01-107-000-0000-2236-000000	2,906.10	PERA W/H EMPLOYEE	20230503DED-13	N
	2023-05-04	01-105-000-0000-2236-000000	4,591.22	PERA W/H EMPLOYEE	20230503DED-13	N
	2023-05-04	01-063-000-0000-2236-000000	5,614.98	PERA W/H EMPLOYEE	20230503DED-13	N
4243	**1285**	**PUBLIC EMP RETIREMENT ASSN**	**441,258.10**			
4244	1383	WRIGHT HENNEPIN COOP ELEC ASSN				
	2023-05-04	03-350-000-0000-6543-000000	3,414.45	STREET LIGHTS	35030398023	N
4244	**1383**	**WRIGHT HENNEPIN COOP ELEC ASSN**	**3,414.45**			
4245	1637	ARAMARK UNIFORM & CAREER APPAREL GROUP				
	2023-05-04	03-340-000-0000-6411-000000	68.27	SHOP SUPPLY	2530125734	N
	2023-05-04	03-340-000-0000-6411-000000	68.27	SHOP SUPPLY	2530128468	N
	2023-05-04	03-340-000-0000-6411-000000	50.27	SHOP SUPPLY	2530130697	N
	2023-05-04	03-340-000-0000-6411-000000	65.27	SHOP SUPPLY	2530133303	N
4245	**1637**	**ARAMARK UNIFORM & CAREER APPAREL GROUP**	**252.08**			
4246	1921	LOCAL 320				
	2023-05-04	01-201-000-0000-2238-000000	480.00	320 SHERIFF SUPERVISORS	20230503DED-1	N
	2023-05-04	01-250-000-0000-2238-000000	180.00	320 SHERIFF SUPERVISORS	20230503DED-1	N
4246	**1921**	**LOCAL 320**	**660.00**			
4247	2068	SAFELITE FULFILLMENT INC				
	2023-05-04	03-340-000-0000-6574-000000	85.00	SAFELITE SHERIFF SO0889 LABOR	05158-281306	N
	2023-05-04	03-340-000-0000-6574-000000	-85.00	SAFELITE SHERIFF SO0889 LABOR	05158-281306	N

WRIGHT COUNTY MINNESOTA

Disbursements by Warrant Number Report

Report Date GMT 5/10/23 4:12 PM

Warrant #	Warrant Date	Vendor Name Account Number	Amount	Description	Invoice Number	1099
	2023-05-04	03-340-000-0000-6575-000000	85.00	SAFELITE SHERIFF SO0889 LABOR & PARTS	05158-281306	N
	2023-05-04	03-340-000-0000-6574-000000	392.48	SAFELITE SHERIFF SO0889 PARTS	05158-281306	N
4247	**2068**	**SAFELITE FULFILLMENT INC**	**477.48**			
4248	2078	FIDELITY SECURITY LIFE/EYEMED VISION CA				
	2023-05-04	71-505-000-0000-2232-000000	4.90	VISON CARE	20230503DED-15	N
	2023-05-04	03-330-000-0000-2232-000000	86.78	VISON CARE	20230503DED-15	N
	2023-05-04	11-420-000-0000-2232-000000	170.25	VISON CARE	20230503DED-15	N
	2023-05-04	11-430-000-0000-2232-000000	454.20	VISON CARE	20230503DED-15	N
	2023-05-04	11-450-000-0000-2232-000000	129.46	VISON CARE	20230503DED-15	N
	2023-05-04	11-480-000-0000-2232-000000	55.99	VISON CARE	20230503DED-15	N
	2023-05-04	01-201-000-0000-2232-000000	781.73	VISON CARE	20230503DED-15	N
	2023-05-04	01-041-000-0000-2232-000000	93.52	VISON CARE	20230503DED-15	N
	2023-05-04	01-250-000-0000-2232-000000	203.42	VISON CARE	20230503DED-15	N
	2023-05-04	01-103-000-0000-2232-000000	19.60	VISON CARE	20230503DED-15	N
	2023-05-04	01-005-000-0000-2232-000000	13.60	VISON CARE	20230503DED-15	N
	2023-05-04	01-091-000-0000-2232-000000	56.03	VISON CARE	20230503DED-15	N
	2023-05-04	01-521-000-0000-2232-000000	82.66	VISON CARE	20230503DED-15	N
	2023-05-04	01-101-000-0000-2232-000000	19.03	VISON CARE	20230503DED-15	N
	2023-05-04	01-031-000-0000-2232-000000	64.73	VISON CARE	20230503DED-15	N
	2023-05-04	01-063-000-0000-2232-000000	123.46	VISON CARE	20230503DED-15	N
	2023-05-04	01-105-000-0000-2232-000000	64.73	VISON CARE	20230503DED-15	N
	2023-05-04	01-025-000-0000-2232-000000	116.96	VISON CARE	20230503DED-15	N
	2023-05-04	01-107-000-0000-2232-000000	4.90	VISON CARE	20230503DED-15	N
	2023-05-04	01-522-000-0000-2232-000000	9.23	VISON CARE	20230503DED-15	N
	2023-05-04	01-121-000-0000-2232-000000	19.60	VISON CARE	20230503DED-15	N
	2023-05-04	01-111-000-0000-2232-000000	56.03	VISON CARE	20230503DED-15	N
	2023-05-04	72-605-000-0000-2232-000000	9.23	VISON CARE	20230503DED-15	N
	2023-05-04	03-350-000-0000-2232-000000	2.45	VISON CARE	20230503DED-15	N
	2023-05-04	03-310-000-0000-2232-000000	13.60	VISON CARE	20230503DED-15	N
4248	**2078**	**FIDELITY SECURITY LIFE/EYEMED VISION CA**	**2,656.09**			
4249	2232	AFSCME LOCAL 2685				
	2023-05-04	11-420-000-0000-2238-000000	1,051.84	UNION	20230503DED-2	N
	2023-05-04	11-430-000-0000-2238-000000	2,152.02	UNION	20230503DED-2	N
	2023-05-04	11-450-000-0000-2238-000000	901.23	UNION	20230503DED-2	N
	2023-05-04	11-480-000-0000-2238-000000	237.94	UNION	20230503DED-2	N
4249	**2232**	**AFSCME LOCAL 2685**	**4,343.03**			
4250	2494	HEALTH PARTNERS				
	2023-05-04	01-250-000-0000-2232-000000	3,688.43	HEALTH INS	20230503DED-10	N
	2023-05-04	01-041-000-0000-2232-000000	2,096.27	HEALTH INS	20230503DED-10	N
	2023-05-04	01-201-000-0000-2232-000000	15,164.31	HEALTH INS	20230503DED-10	N
	2023-05-04	01-201-000-0000-2237-000000	151.55	HEALTH INS	20230503DED-10	N
	2023-05-04	11-420-000-0000-2232-000000	4,330.44	HEALTH INS	20230503DED-10	N
	2023-05-04	11-430-000-0000-2232-000000	8,007.06	HEALTH INS	20230503DED-10	N
	2023-05-04	11-450-000-0000-2232-000000	3,265.76	HEALTH INS	20230503DED-10	N
	2023-05-04	01-107-000-0000-2232-000000	1,279.19	HEALTH INS	20230503DED-10	N
	2023-05-04	01-025-000-0000-2232-000000	2,166.85	HEALTH INS	20230503DED-10	N
	2023-05-04	01-105-000-0000-2232-000000	1,356.01	HEALTH INS	20230503DED-10	N
	2023-05-04	01-063-000-0000-2232-000000	1,869.58	HEALTH INS	20230503DED-10	N
	2023-05-04	01-031-000-0000-2232-000000	1,837.65	HEALTH INS	20230503DED-10	N
	2023-05-04	01-101-000-0000-2232-000000	914.65	HEALTH INS	20230503DED-10	N
	2023-05-04	03-320-000-0000-2232-000000	384.86	HEALTH INS	20230503DED-10	N

WRIGHT COUNTY MINNESOTA

Disbursements by Warrant Number Report

Report Date GMT 5/10/23 4:12 PM

Warrant #	Warrant Date	Vendor Name Account Number	Amount	Description	Invoice Number	1099
	2023-05-04	03-350-000-0000-2232-000000	238.30	HEALTH INS	20230503DED-10	N
	2023-05-04	03-310-000-0000-2232-000000	732.80	HEALTH INS	20230503DED-10	N
	2023-05-04	03-340-000-0000-2232-000000	645.21	HEALTH INS	20230503DED-10	N
	2023-05-04	03-330-000-0000-2232-000000	1,983.32	HEALTH INS	20230503DED-10	N
	2023-05-04	72-605-000-0000-2232-000000	879.36	HEALTH INS	20230503DED-10	N
	2023-05-04	71-505-000-0000-2232-000000	659.48	HEALTH INS	20230503DED-10	N
	2023-05-04	01-103-000-0000-2232-000000	173.55	HEALTH INS	20230503DED-10	N
	2023-05-04	01-005-000-0000-2232-000000	629.13	HEALTH INS	20230503DED-10	N
	2023-05-04	11-480-000-0000-2232-000000	1,602.41	HEALTH INS	20230503DED-10	N
	2023-05-04	01-091-000-0000-2232-000000	2,130.72	HEALTH INS	20230503DED-10	N
	2023-05-04	01-521-000-0000-2232-000000	1,617.15	HEALTH INS	20230503DED-10	N
	2023-05-04	01-111-000-0000-2232-000000	1,599.28	HEALTH INS	20230503DED-10	N
	2023-05-04	01-121-000-0000-2232-000000	605.50	HEALTH INS	20230503DED-10	N
	2023-05-04	01-043-000-0000-2232-000000	151.55	HEALTH INS	20230503DED-10	N
	2023-05-04	01-522-000-0000-2232-000000	146.56	HEALTH INS	20230503DED-10	N
	2023-05-04	01-603-000-0000-2232-000000	146.56	HEALTH INS	20230503DED-10	N
4250	**2494**	**HEALTH PARTNERS**	**60,453.49**			
4251	2904	NEXTERA HOLDINGS LLC				
	2023-05-04	03-310-000-0000-6203-000000	102.50	INTERNET SHOP 2	118642 MAY	Y
4251	**2904**	**NEXTERA HOLDINGS LLC**	**102.50**			
4252	3021	MCLEOD COUNTY AUDITOR TREASURER				
	2023-05-04	20-393-000-0000-6840-000000	200.00	Styrofoam	3002841	N
4252	**3021**	**MCLEOD COUNTY AUDITOR TREASURER**	**200.00**			
4253	4433	XCEL ENERGY				
	2023-05-04	03-350-000-0000-6543-000000	50.06	STREET LIGHT	MAR12358871-5	N
4253	**4433**	**XCEL ENERGY**	**50.06**			
4255	4817	HERALD JOURNAL PUBLISHING INC				
	2023-05-04	03-310-000-0000-6235-000000	43.65	AD FOR BIDS CSAH 35 RECONST	4/30/23	N
4255	**4817**	**HERALD JOURNAL PUBLISHING INC**	**43.65**			
4256	4858	BUFFALO AUTO VALUE				
	2023-05-04	03-340-000-0000-6574-000000	114.99	HWY REPAIR PARTS	82241956	N
4256	**4858**	**BUFFALO AUTO VALUE**	**114.99**			
4257	5637	NOKOMIS SHOE SHOP INC				
	2023-05-04	03-330-000-0000-6842-000000	5,300.00	SAFETY SHOES POLICY 902	INV1724	N
	2023-05-04	01-105-000-0000-6842-000000	1,104.75	SAFETY SHOES POLICY 902	INV1724	N
4257	**5637**	**NOKOMIS SHOE SHOP INC**	**6,404.75**			
4258	5649	HEALTH PARTNERS - DENTAL				
	2023-05-04	01-105-000-0000-2232-000000	385.41	BUY UP DENTAL	20230503DED-17	N
	2023-05-04	03-310-000-0000-2232-000000	115.61	BUY UP DENTAL	20230503DED-17	N
	2023-05-04	01-005-000-0000-2232-000000	115.61	BUY UP DENTAL	20230503DED-17	N
	2023-05-04	01-091-000-0000-2232-000000	231.35	BUY UP DENTAL	20230503DED-17	N
	2023-05-04	01-521-000-0000-2232-000000	231.22	BUY UP DENTAL	20230503DED-17	N
	2023-05-04	01-101-000-0000-2232-000000	192.77	BUY UP DENTAL	20230503DED-17	N
	2023-05-04	01-031-000-0000-2232-000000	346.96	BUY UP DENTAL	20230503DED-17	N
	2023-05-04	01-063-000-0000-2232-000000	963.46	BUY UP DENTAL	20230503DED-17	N
	2023-05-04	03-350-000-0000-2232-000000	19.29	BUY UP DENTAL	20230503DED-17	N
	2023-05-04	01-025-000-0000-2232-000000	694.05	BUY UP DENTAL	20230503DED-17	N
	2023-05-04	11-420-000-0000-2232-000000	1,580.35	BUY UP DENTAL	20230503DED-17	N
	2023-05-04	11-430-000-0000-2232-000000	2,659.81	BUY UP DENTAL	20230503DED-17	N

WRIGHT COUNTY MINNESOTA

Disbursements by Warrant Number Report

Report Date GMT 5/10/23 4:12 PM

Warrant #	Warrant Date	Vendor Name Account Number	Amount	Description	Invoice Number	1099
	2023-05-04	11-450-000-0000-2232-000000	385.54	BUY UP DENTAL	20230503DED-17	N
	2023-05-04	11-480-000-0000-2232-000000	337.09	BUY UP DENTAL	20230503DED-17	N
	2023-05-04	72-605-000-0000-2232-000000	115.61	BUY UP DENTAL	20230503DED-17	N
	2023-05-04	01-201-000-0000-2232-000000	4,703.25	BUY UP DENTAL	20230503DED-17	N
	2023-05-04	01-041-000-0000-2232-000000	154.19	BUY UP DENTAL	20230503DED-17	N
	2023-05-04	01-250-000-0000-2232-000000	963.85	BUY UP DENTAL	20230503DED-17	N
	2023-05-04	01-107-000-0000-2232-000000	154.19	BUY UP DENTAL	20230503DED-17	N
	2023-05-04	01-121-000-0000-2232-000000	38.58	BUY UP DENTAL	20230503DED-17	N
	2023-05-04	01-111-000-0000-2232-000000	346.96	BUY UP DENTAL	20230503DED-17	N
	2023-05-04	03-330-000-0000-2232-000000	173.48	BUY UP DENTAL	20230503DED-17	N
4258	**5649**	**HEALTH PARTNERS - DENTAL**	**14,908.63**			
4259	5707	MESSERLI & KRAMER P.A.				
	2023-05-04	01-250-000-0000-2239-000000	428.24	GARNISHMENT	20230503DED-21	N
4259	**5707**	**MESSERLI & KRAMER P.A.**	**428.24**			
4260	5863	T&M GAGNON PROPERTIES LLC				
	2023-05-04	01-025-000-0000-6365-000000	875.00	1. rent May rent	1020	N
4260	**5863**	**T&M GAGNON PROPERTIES LLC**	**875.00**			
4261	5871	LIFE INSURANCE COMPANY OF NORTH AMERICA				
	2023-05-04	01-521-000-0000-2237-000000	26.65	ACCIDENT DET	20230503DED-18	N
	2023-05-04	01-025-000-0000-2237-000000	115.30	ACCIDENT DET	20230503DED-18	N
	2023-05-04	01-201-000-0000-2237-000000	726.95	ACCIDENT DET	20230503DED-18	N
	2023-05-04	01-522-000-0000-2237-000000	9.70	ACCIDENT DET	20230503DED-18	N
	2023-05-04	01-005-000-0000-2237-000000	22.80	ACCIDENT DET	20230503DED-18	N
	2023-05-04	01-111-000-0000-2237-000000	26.65	ACCIDENT DET	20230503DED-18	N
	2023-05-04	01-107-000-0000-2237-000000	9.70	ACCIDENT DET	20230503DED-18	N
	2023-05-04	01-063-000-0000-2237-000000	22.80	ACCIDENT DET	20230503DED-18	N
	2023-05-04	01-101-000-0000-2237-000000	48.15	ACCIDENT DET	20230503DED-18	N
	2023-05-04	01-031-000-0000-2237-000000	22.80	ACCIDENT DET	20230503DED-18	N
	2023-05-04	01-250-000-0000-2237-000000	71.80	CRITICAL CARE	20230503DED-18	N
	2023-05-04	01-025-000-0000-2237-000000	44.60	CRITICAL CARE	20230503DED-18	N
	2023-05-04	01-201-000-0000-2237-000000	436.22	CRITICAL CARE	20230503DED-18	N
	2023-05-04	01-522-000-0000-2237-000000	14.30	CRITICAL CARE	20230503DED-18	N
	2023-05-04	01-105-000-0000-2237-000000	29.87	CRITICAL CARE	20230503DED-18	N
	2023-05-04	01-063-000-0000-2237-000000	14.68	CRITICAL CARE	20230503DED-18	N
	2023-05-04	01-031-000-0000-2237-000000	51.06	CRITICAL CARE	20230503DED-18	N
	2023-05-04	01-091-000-0000-2237-000000	48.73	CRITICAL CARE	20230503DED-18	N
	2023-05-04	01-250-000-0000-2237-000000	172.12	HOSPITAL DET	20230503DED-18	N
	2023-05-04	01-025-000-0000-2237-000000	40.87	HOSPITAL DET	20230503DED-18	N
	2023-05-04	01-201-000-0000-2237-000000	416.03	HOSPITAL DET	20230503DED-18	N
	2023-05-04	01-063-000-0000-2237-000000	19.78	HOSPITAL DET	20230503DED-18	N
	2023-05-04	01-091-000-0000-2237-000000	19.78	HOSPITAL DET	20230503DED-18	N
	2023-05-04	03-330-000-0000-2237-000000	19.40	ACCIDENT DET	20230503DED-18	N
	2023-05-04	11-430-000-0000-2237-000000	237.40	ACCIDENT DET	20230503DED-18	N
	2023-05-04	11-420-000-0000-2237-000000	65.29	ACCIDENT DET	20230503DED-18	N
	2023-05-04	03-350-000-0000-2237-000000	28.75	ACCIDENT DET	20230503DED-18	N
	2023-05-04	11-450-000-0000-2237-000000	72.25	ACCIDENT DET	20230503DED-18	N
	2023-05-04	11-480-000-0000-2237-000000	28.91	ACCIDENT DET	20230503DED-18	N
	2023-05-04	11-420-000-0000-2237-000000	14.30	CRITICAL CARE	20230503DED-18	N
	2023-05-04	11-430-000-0000-2237-000000	123.64	CRITICAL CARE	20230503DED-18	N
	2023-05-04	11-450-000-0000-2237-000000	71.46	CRITICAL CARE	20230503DED-18	N
	2023-05-04	11-480-000-0000-2237-000000	67.48	CRITICAL CARE	20230503DED-18	N

WRIGHT COUNTY MINNESOTA

Disbursements by Warrant Number Report

Report Date GMT 5/10/23 4:12 PM

Warrant #	Warrant Date	Vendor Name Account Number	Amount	Description	Invoice Number	1099
	2023-05-04	11-430-000-0000-2237-000000	306.32	HOSPITAL DET	20230503DED-18	N
	2023-05-04	11-450-000-0000-2237-000000	56.39	HOSPITAL DET	20230503DED-18	N
	2023-05-04	71-505-000-0000-2237-000000	9.70	ACCIDENT DET	20230503DED-18	N
	2023-05-04	72-605-000-0000-2237-000000	45.60	ACCIDENT DET	20230503DED-18	N
	2023-05-04	01-041-000-0000-2237-000000	22.80	ACCIDENT DET	20230503DED-18	N
	2023-05-04	01-250-000-0000-2237-000000	216.15	ACCIDENT DET	20230503DED-18	N
4261	**5871**	**LIFE INSURANCE COMPANY OF NORTH AMERICA**	**3,797.18**			
4262	5912	BONITA BRYANT				
	2023-05-04	11-450-430-0010-6336-000000	50.00	PH Task Force Meeting	2023.04.10	Y
4262	**5912**	**BONITA BRYANT**	**50.00**			
4263	6224	MSC INDUSTRIAL SUPPLY CO				
	2023-05-04	03-340-000-0000-6411-000000	382.11	SHOP SUPPLIES	6123825001	N
4263	**6224**	**MSC INDUSTRIAL SUPPLY CO**	**382.11**			
4264	6934	RELIANCE TELEPHONE SYSTEMS INC				
	2023-05-04	02-230-000-0000-6203-000000	119.25	Booking Phone Account 888-773-6408, County Funded General Booking Account Usage	12239	N
4264	**6934**	**RELIANCE TELEPHONE SYSTEMS INC**	**119.25**			
4265	7060	MINNESOTA CHILD SUPPORT PAYMENT CENTER				
	2023-05-04	03-330-000-0000-2239-000000	751.50	CHILD SUPPORT	20230503DED-14	Y
	2023-05-04	01-063-000-0000-2239-000000	469.00	CHILD SUPPORT	20230503DED-14	Y
	2023-05-04	01-250-000-0000-2239-000000	1,423.10	CHILD SUPPORT	20230503DED-14	Y
	2023-05-04	03-340-000-0000-2239-000000	276.50	CHILD SUPPORT	20230503DED-14	Y
	2023-05-04	01-201-000-0000-2239-000000	977.40	CHILD SUPPORT	20230503DED-14	Y
4265	**7060**	**MINNESOTA CHILD SUPPORT PAYMENT CENTER**	**3,897.50**			
4266	45637	METRO LEGAL SERVICES INC				
	2023-05-04	11-420-640-0010-6268-000000	63.00	legal process service	3431640	N
	2023-05-04	11-420-640-0010-6267-000000	218.00	legal process service	3432365	N
	2023-05-04	11-420-600-0010-6266-000000	178.00	legal process service	3433570	N
4266	**45637**	**METRO LEGAL SERVICES INC**	**459.00**			
4269	200299	GRUENHAGEN BROS LLC				
	2023-05-04	41-658-000-0000-6261-000000	219.00	Construction Damages CD 10, 4/14/23 DAVID GREUNHAGEN BROS, LLC	CD10-13	N
4269	**200299**	**GRUENHAGEN BROS LLC**	**219.00**			
4270	200300	SEAN GROOS				
	2023-05-04	41-658-000-0000-6261-000000	174.00	Construction Damages CD 10, 4/14/23 SEAN GROOS	CD10-8	N
4270	**200300**	**SEAN GROOS**	**174.00**			
4271	200301	DENNIS MAHLSTEDT				
	2023-05-04	41-658-000-0000-6261-000000	150.00	Construction Damages CD 10, 4/14/23 DENNIS MAHLSTEDT	CD10-12	N
4271	**200301**	**DENNIS MAHLSTEDT**	**150.00**			
4272	200302	TERRY LORENTZ				
	2023-05-04	41-658-000-0000-6261-000000	195.00	Construction Damages CD 10, 4/14/23 TERRY LORENZ	CD10-11	N
4272	**200302**	**TERRY LORENTZ**	**195.00**			
4273	200312	CRAIG BROSE				
	2023-05-04	41-658-000-0000-6261-000000	231.00	Construction Damages CD 10, 4/20/23 CRAIG BROSE	CD10-15	Y
4273	**200312**	**CRAIG BROSE**	**231.00**			

WRIGHT COUNTY MINNESOTA

Disbursements by Warrant Number Report

Report Date GMT 5/10/23 4:12 PM

Warrant #	Warrant Date	Vendor Name Account Number	Amount	Description	Invoice Number	1099
4274	200313	BROSE LAND LLP				
	2023-05-04	41-658-000-0000-6261-000000	2,223.00	Construction Damages CD 10, /20/23 BROSE LAND LLP	CD10-14	Y
4274	**200313**	**BROSE LAND LLP**	**2,223.00**			
4275	200316	WILLIAM BESONEN				
	2023-05-04	11-450-475-0010-6338-000000	100.14	MEADA Coalition Member Conference Meal Reimbursement	2023.01-2023.02	Y
4275	**200316**	**WILLIAM BESONEN**	**100.14**			
4277	200326	CHANCY HOLTY				
	2023-05-04	41-658-000-0000-6261-000000	48.00	CONSTRUCTION DAMAGES CD 10, 4/28/2023 Chancy Holty	CD10-7	N
4277	**200326**	**CHANCY HOLTY**	**48.00**			
4278	200332	ROGER HEUER				
	2023-05-04	41-658-000-0000-6261-000000	297.00	Damages CD 10, 4/18/23 ROGER HEUER	CD10-9	N
4278	**200332**	**ROGER HEUER**	**297.00**			
4279	200336	SCHMITZ EXCAVATING				
	2023-05-04	01-100-493-8401-6261-000000	620.00	WORK ON COUNTY DITCH 33 PROJECT	2024	N
4279	**200336**	**SCHMITZ EXCAVATING**	**620.00**			
4280	31299	HOLIDAY COMPANIES CORPORATE OFFICE				
	2023-05-04	11-420-000-0000-1461-000000	2,100.00	FUEL ONLY CLIENT GAS CARDS	20230502CARDS	N
4280	**31299**	**HOLIDAY COMPANIES CORPORATE OFFICE**	**2,100.00**			
4281	1126	SCHULTZ SOFT WATER INC				
	2023-05-05	01-521-021-0000-6301-000000	6,495.00	Replacement Water Softener at Schroeder Campground. Work to be completed by preferred vendor.	105318	N
	2023-05-05	01-000-000-0000-2022-000000	0.00	Replacement Water Softener at Schroeder Campground. Work to be completed by preferred vendor.	105318	N
4281	**1126**	**SCHULTZ SOFT WATER INC**	**6,495.00**			
4282	1919	MG TRUST COMPANY				
	2023-05-05	01-201-000-0000-2232-000000	250.00	DEFERRED COMP	20230503DED-5	N
	2023-05-05	11-430-000-0000-2232-000000	615.00	DEFERRED COMP	20230503DED-5	N
	2023-05-05	01-091-000-0000-2239-000000	15.00	ROTH	20230503DED-5	N
	2023-05-05	03-330-000-0000-2232-000000	75.00	DEFERRED COMP	20230503DED-5	N
	2023-05-05	03-330-000-0000-2239-000000	25.00	ROTH	20230503DED-5	N
	2023-05-05	01-005-000-0000-2239-000000	125.00	ROTH	20230503DED-5	N
	2023-05-05	01-025-000-0000-2232-000000	850.00	DEFERRED COMP	20230503DED-5	N
	2023-05-05	01-201-000-0000-2239-000000	750.00	ROTH	20230503DED-5	N
	2023-05-05	01-250-000-0000-2239-000000	100.00	ROTH	20230503DED-5	N
4282	**1919**	**MG TRUST COMPANY**	**2,805.00**			
4283	3089	SCUBA CENTER				
	2023-05-05	01-201-000-0000-6412-000000	2,395.90	Diving Gear	27872	N
4283	**3089**	**SCUBA CENTER**	**2,395.90**			
4284	4881	CARLSON CHAPTER 13 BANKRUPTCY OFFICE				
	2023-05-05	11-420-000-0000-2239-000000	70.00	GARNISHMENT	20230503DED-7	N
4284	**4881**	**CARLSON CHAPTER 13 BANKRUPTCY OFFICE**	**70.00**			
4285	7058	AMERITAS VARIABLE LIFE INSURANCE CO				
	2023-05-05	01-201-000-0000-2232-000000	125.00	DEFERRED COMP	20230503DED-4	Y
	2023-05-05	11-430-000-0000-2232-000000	700.00	DEFERRED COMP	20230503DED-4	Y
4285	**7058**	**AMERITAS VARIABLE LIFE INSURANCE CO**	**825.00**			

WRIGHT COUNTY MINNESOTA

Disbursements by Warrant Number Report

Report Date GMT 5/10/23 4:12 PM

Warrant #	Warrant Date	Vendor Name Account Number	Amount	Description	Invoice Number	1099
4286	8748	BUFFALO HOSPITAL				
	2023-05-05	01-250-000-0000-6458-000000	615.58	Inmate Medical- DBB	1011888389	Y
4286	**8748**	**BUFFALO HOSPITAL**	**615.58**			
4288	46487	MSSA INC				
	2023-05-05	11-450-472-0010-6338-000000	65.00	2023 membership	April 2023	N
	2023-05-05	11-430-700-0010-6338-000000	390.00	2023 membership	April 2023	N
4288	**46487**	**MSSA INC**	**455.00**			
4289	69616	WALGREENS				
	2023-05-05	11-450-472-0010-6035-000000	39.99	FPSP - Medication Plan B-N.B.	2023.04.22	N
4289	**69616**	**WALGREENS**	**39.99**			
4290	69620	WALGREENS COMPANY				
	2023-05-05	11-450-472-0010-6035-000000	1,400.62	March 2023 Client Medications	500087548	N
4290	**69620**	**WALGREENS COMPANY**	**1,400.62**			
4291	200122	WRIGHT COUNTY 4-H				
	2023-05-05	01-099-493-8416-6814-000000	2,891.05	ARP 4-H	20230502ARP	N
4291	**200122**	**WRIGHT COUNTY 4-H**	**2,891.05**			
4293	2615	PETERSON'S TOWING & RECOVERY				
	2023-05-08	01-201-000-0000-6261-000000	204.00	Towing, PROFESSSIONAL SERVICES	230101997	Y
4293	**2615**	**PETERSON'S TOWING & RECOVERY**	**204.00**			
4294	6964	HOBART SERVICES				
	2023-05-08	01-250-000-0000-6301-000000	161.00	Warewasher Repair, Minneapolis M-F 8-5 Labor Charge	35694042	Y
	2023-05-08	01-250-000-0000-6301-000000	205.00	TRAVEL CHARGE	35694042	Y
4294	**6964**	**HOBART SERVICES**	**366.00**			
4297	45637	METRO LEGAL SERVICES INC				
	2023-05-08	11-430-700-0010-6266-000000	58.00	Legal Process Service	3433070	N
	2023-05-08	11-430-700-0010-6266-000000	156.00	Legal process services	3433072	N
	2023-05-08	11-430-700-0010-6266-000000	150.00	Nationally Arranged Service Base Rate MN	3433838	N
	2023-05-08	11-430-700-0010-6266-000000	125.00	Nationally Arranged Service Base Rate MN	3433840	N
4297	**45637**	**METRO LEGAL SERVICES INC**	**489.00**			
4298	200075	VERIZON CONNECT FLEET USA LLC				
	2023-05-08	01-201-000-0000-6204-000000	994.65	Vehicle Tracking Data Cards8, 00-906-9545	616000041715	N
4298	**200075**	**VERIZON CONNECT FLEET USA LLC**	**994.65**			
4299	200308	THOMAS HORSTMANN				
	2023-05-08	41-658-000-0000-6261-000000	15.00	Construction Damages CD 10, 4/18/23 THOMAS HORSTMANN	CD10/21	Y
4299	**200308**	**THOMAS HORSTMANN**	**15.00**			
4300	200309	DENNIS GLESSING				
	2023-05-08	41-658-000-0000-6261-000000	1,575.00	Construction Damages CD 10, 4/18/23 DENNIS & VICKY GLESSING	CD10-19	Y
4300	**200309**	**DENNIS GLESSING**	**1,575.00**			
4301	200310	ALLEN RASMUSSEN				
	2023-05-08	41-658-000-0000-6261-000000	63.00	CONSTRUCTION DAMAGES CD 10, 4/18/2023 ALLEN RASMUSSEN	CD10-17	Y
4301	**200310**	**ALLEN RASMUSSEN**	**63.00**			
4302	200311	MARTIN LATZIG				
	2023-05-08	41-658-000-0000-6261-000000	210.00	Construction Damages CD 10, 4/18/23 MARTIN LATZIG	CD10-20	Y
4302	**200311**	**MARTIN LATZIG**	**210.00**			
4303	200327	GLESSING CHARITABLE REMAINDER				

WRIGHT COUNTY MINNESOTA

Disbursements by Warrant Number Report

Report Date GMT 5/10/23 4:12 PM

Warrant #	Warrant Date	Vendor Name Account Number	Amount	Description	Invoice Number	1099
		UNITRUST				
	2023-05-08	41-658-000-0000-6261-000000	918.00	CONSTRUCTION DAMAGES CD10	CD10-16	N
4303	**200327**	**GLESSING CHARITABLE REMAINDER UNITRUST**	**918.00**			
4304	200337	DAVID HOOVER				
	2023-05-08	41-658-000-0000-6261-000000	9.00	Construction Damages CD 10, 5/4/23 DAVID HOOVER	CD10-18	N
4304	**200337**	**DAVID HOOVER**	**9.00**			
4305	200340	JT & COMPANY, INC				
	2023-05-08	01-201-000-0000-6261-000000	3,950.00	Humvee Transportation (1649 miles	21931	N
4305	**200340**	**JT & COMPANY, INC**	**3,950.00**			
4310	5863	T&M GAGNON PROPERTIES LLC				
	2023-05-09	01-025-000-0000-6365-000000	112.70	RAMEY RENTAL FEES AND UTILITIES	60LW 5/4/23	N
4310	**5863**	**T&M GAGNON PROPERTIES LLC**	**112.70**			
4312	5952	TRAKA USA, LLC				
	2023-05-09	01-201-000-0000-6260-000000	616.00	Traka cabinet licensing (7 cabinets split between 3 depts.)	2031676	N
	2023-05-09	01-250-000-0000-6260-000000	616.00	Traka cabinet licensing (7 cabinets split between 3 depts.)	2031676	N
	2023-05-09	01-000-000-0000-2022-000000	0.00	Traka cabinet licensing (7 cabinets split between 3 depts.)	2031676	N
	2023-05-09	01-111-000-0000-6260-000000	924.00	Traka cabinet licensing (7 cabinets split between 3 depts.)	2031676	N
4312	**5952**	**TRAKA USA, LLC**	**2,156.00**			
4314	6027	ENVIROTECH SERVICES INC				
	2023-05-09	03-330-000-0000-6533-000000	7,304.38	APEX C MELTDOWN	202310884	N
	2023-05-09	01-000-000-0000-2022-000000	0.00	Apex C	202310884	N
	2023-05-09	03-330-000-0000-6533-000000	7,304.38	Apex C	202310884	N
	2023-05-09	03-330-000-0000-6533-000000	-7,304.38	APEX C MELTDOWN	202310884	N
4314	**6027**	**ENVIROTECH SERVICES INC**	**7,304.38**			
4327	45637	METRO LEGAL SERVICES INC				
	2023-05-09	11-430-700-0010-6266-000000	105.00	nationally arranged service base rate	3434712	N
4327	**45637**	**METRO LEGAL SERVICES INC**	**105.00**			
4339	506	KONE INC				
	2023-05-09	01-111-000-0000-6301-000000	4,827.00	Parts and Labor forelevator repair in JC	1158512651	N
4339	**506**	**KONE INC**	**4,827.00**			
8000033		Jacqueline ROSE O'Dowd				
	2023-04-28	01-201-268-0000-6411-000000	79.20	handgun boxes	EX000013172696	
	2023-04-28	01-000-000-0000-6801-000000	-79.20	Corporate card transaction reversal.	EX000013172696	
	2023-04-28	01-000-000-0000-6801-000000	-264.30	Corporate card transaction reversal.	EX000013172707	
	2023-04-28	01-201-268-0000-6411-000000	264.30	15 rolls of evidence tape	EX000013172707	
8000033		**Jacqueline ROSE O'Dowd**	**0.00**			
8000034		Richelle HELAYNE Kramer				
	2023-04-28	11-430-760-6040-6338-000000	749.00	Kramer PCard3569 April 2023Conference Registration. Boston MA. 08/28-8/31/2023	EX000013037605	
	2023-04-28	01-000-000-0000-6801-000000	-749.00	Corporate card transaction reversal.	EX000013037605	
	2023-04-28	01-000-000-0000-6801-000000	-100.00	Corporate card transaction reversal.	EX000013177354	
	2023-04-28	11-430-760-6040-6338-000000	100.00	NAPSA annual membership for supervisors	EX000013177354	
8000034		**Richelle HELAYNE Kramer**	**0.00**			
8000035		Elizabeth MARIE Hammer				
	2023-04-28	01-000-000-0000-6801-000000	-50.00	Corporate card transaction reversal.	EX000012944588	
	2023-04-28	11-430-760-6040-6338-000000	50.00	NAPSA Annual Membership Fee	EX000012944588	
8000035		**Elizabeth MARIE Hammer**	**0.00**			

WRIGHT COUNTY MINNESOTA

Disbursements by Warrant Number Report

Report Date GMT 5/10/23 4:12 PM

Warrant #	Warrant Date	Vendor Name Account Number	Amount	Description	Invoice Number	1099
8000036		Robin Lynn Dorf				
	2023-04-28	11-430-760-6980-6030-000000	137.50	Foster Care Appreciation Month Postcards	EX000013145317	
	2023-04-28	01-000-000-0000-6801-000000	-137.50	Corporate card transaction reversal.	EX000013145317	
8000036		**Robin Lynn Dorf**	**0.00**			
8000037		Anthony Paul Rasmuson				
	2023-04-28	01-105-027-0000-6260-000000	149.00	Pdf splitting software purchased for valuation notices	EX000013109137	
	2023-04-28	01-000-000-0000-6801-000000	-149.00	Corporate card transaction reversal.	EX000013109137	
	2023-04-28	01-000-000-0000-6801-000000	-389.43	Corporate card transaction reversal.	EX000013195837	
	2023-04-28	01-105-027-0000-6801-000000	225.39	Laser measuring device for new appraiser	EX000013195837	
	2023-04-28	01-105-027-0000-6801-000000	81.91	Notebooks; badge holders	EX000013195837	
	2023-04-28	01-105-027-0000-6801-000000	82.13	Camera batteries; Magnifier	EX000013195837	
8000037		**Anthony Paul Rasmuson**	**0.00**			
8000038		Patsy Michele Waytashek				
	2023-04-28	03-310-000-0000-6338-000000	288.67	2023 MCHAA CONF PW	EX000013196758	
	2023-04-28	01-000-000-0000-6801-000000	-291.89	Corporate card transaction reversal.	EX000013196758	
	2023-04-28	03-310-000-0000-6410-000000	3.22	Office Supply	EX000013196758	
8000038		**Patsy Michele Waytashek**	**0.00**			
8000039		Sara Lynn Brown				
	2023-04-28	01-000-000-0000-6801-000000	-145.95	Corporate card transaction reversal.	EX000013176785	
	2023-04-28	11-430-740-4890-6030-000000	145.95	Client FD. Paying for summer soccer club through the respite grant.	EX000013176785	
8000039		**Sara Lynn Brown**	**0.00**			
8000040		Joshua Tyson Hinton				
	2023-04-28	01-000-000-0000-6801-000000	-117.91	Corporate card transaction reversal.	EX000013094514	
	2023-04-28	01-201-000-0000-6411-000000	117.91	operating supplies for permit to carry class	EX000013094514	
	2023-04-28	01-000-000-0000-6801-000000	-795.00	Corporate card transaction reversal.	EX000013177104	
	2023-04-28	01-201-000-0000-6338-000000	795.00	schaap LEEDA	EX000013177104	
	2023-04-28	01-000-000-0000-6801-000000	-200.00	Corporate card transaction reversal.	EX000013197148	
	2023-04-28	01-201-000-0000-6338-000000	50.00	mnjis receipt	EX000013197148	
8000040		**Joshua Tyson Hinton**	**-150.00**			
8000041		Brandi JO Kirkpatrick				
	2023-04-28	11-430-710-1960-6030-000000	25.00	Father Adoption Registry Search for adoption client (DC)	EX000012984679	
	2023-04-28	11-430-710-1960-6030-000000	25.00	father adoption registry search for adoption client (RP)	EX000012984679	
	2023-04-28	11-430-710-1960-6030-000000	25.00	Father adoption registry search for adoption client (MS)	EX000012984679	
	2023-04-28	11-430-710-1960-6030-000000	25.00	Father adoption registry search for CP client (CC)	EX000012984679	
	2023-04-28	11-430-710-1960-6030-000000	25.00	father adoption registry search for CP client (KC)	EX000012984679	
	2023-04-28	11-430-700-0010-6333-000000	52.21	Gas for county car while on home visit (RP)	EX000012984679	
	2023-04-28	01-000-000-0000-6801-000000	-177.21	Corporate card transaction reversal.	EX000012984679	
8000041		**Brandi JO Kirkpatrick**	**0.00**			
8000042		John Michale Pregler				
	2023-04-28	01-111-012-0000-6301-000000	38.21	repair electrical penetrations at Howard Lake cell cite.	EX000013108593	
	2023-04-28	01-111-012-0000-6301-000000	36.00	permit for Waverly HWY Shop	EX000013108593	
	2023-04-28	01-000-000-0000-6801-000000	-689.50	Corporate card transaction reversal.	EX000013108593	
	2023-04-28	01-111-012-0000-6301-000000	36.00	Inspection on ups in jail	EX000013108593	
	2023-04-28	01-111-012-0000-6301-000000	13.17	Ups in Jail.	EX000013108593	
	2023-04-28	01-111-012-0000-6301-000000	179.52	material needed for getting rid of extension cord Waverly hwy shop.	EX000013108593	
	2023-04-28	01-111-012-0000-6301-000000	185.74	materials for temping old ups in LEC	EX000013108593	
	2023-04-28	01-111-012-0000-6301-000000	200.86	new wire for UPS in LEC	EX000013108593	
	2023-04-28	01-000-000-0000-6801-000000	-655.52	Corporate card transaction reversal.	EX000013110907	
	2023-04-28	01-521-000-0000-6411-000000	655.52	NYE Park bulb replacement.	EX000013110907	

WRIGHT COUNTY MINNESOTA

Disbursements by Warrant Number Report

Report Date GMT 5/10/23 4:12 PM

Warrant #	Warrant Date	Vendor Name Account Number	Amount	Description	Invoice Number	1099
8000042		**John Michale Pregler**	**0.00**			
8000043		Shannon Carol Tucker				
	2023-04-28	01-000-000-0000-6801-000000	-50.00	Corporate card transaction reversal.	EX000012954650	
	2023-04-28	11-430-760-6040-6338-000000	50.00	NAPSA Annual Membership fee	EX000012954650	
	2023-04-28	01-000-000-0000-6801-000000	-749.00	Corporate card transaction reversal.	EX000013005489	
	2023-04-28	11-430-760-6040-6338-000000	749.00	National Adult Protective Services Association 4 day conference	EX000013005489	
8000043		**Shannon Carol Tucker**	**0.00**			
8000044		Ross Eliot Demant				
	2023-04-28	01-000-000-0000-6801-000000	-897.00	Corporate card transaction reversal.	EX000013173213	
	2023-04-28	01-521-021-0000-6338-000000	897.00	Professional Development Training	EX000013173213	
8000044		**Ross Eliot Demant**	**0.00**			
8000045		Drew J Scherber				
	2023-04-28	01-000-000-0000-6801-000000	-3.99	Corporate card transaction reversal.	EX000013197426	
	2023-04-28	01-201-000-0000-6452-000000	3.99	battery for key fab for taho	EX000013197426	
8000045		**Drew J Scherber**	**0.00**			
8000046		Ashlee Marie Weiers				
	2023-04-28	01-201-000-0000-6410-000000	434.97	Laptop Docs	EX000013094302	
	2023-04-28	01-000-000-0000-6801-000000	-2,190.06	Corporate card transaction reversal.	EX000013094302	
	2023-04-28	01-201-000-0000-6480-000000	288.95	Pelican Case - Forensics	EX000013094302	
	2023-04-28	01-201-000-0000-6410-000000	25.54	Plates & Forks	EX000013094302	
	2023-04-28	01-201-000-0000-6410-000000	25.99	Patrol Sgt Office Toner	EX000013094302	
	2023-04-28	01-201-000-0000-6480-000000	1,322.78	Forensics Order	EX000013094302	
	2023-04-28	01-201-000-0000-6412-000000	91.83	Dive Team Bouy's	EX000013094302	
8000046		**Ashlee Marie Weiers**	**0.00**			
8000047		Joshua William Wilson				
	2023-04-28	01-521-523-0000-6301-000000	87.58	American Flags and Volleyballs - Order# 114-6259647-7181817	EX000012300652	
	2023-04-28	01-521-523-0000-6480-000000	289.00	Transfer Pump - Order# WE17827791	EX000012300652	
	2023-04-28	01-521-523-0000-6411-000000	133.83	Dog Waste Bags - Order# 114-6101612-0031437	EX000012300652	
	2023-04-28	01-521-523-0000-6301-000000	25.59	Door opener PWB - Order# 114-6969391-8925805	EX000012300652	
	2023-04-28	01-521-523-0000-6301-000000	119.90	Door openers PWB - Order number 114-0624253-1813013	EX000012300652	
	2023-04-28	01-521-523-0000-6301-000000	104.78	Door openers PWB - Order# 246040	EX000012300652	
	2023-04-28	01-521-523-0000-6301-000000	9.90	Fasteners - Mixing Valves Plumbing - Order# 114-5439490-5864233	EX000012300652	
	2023-04-28	01-521-523-0000-6411-000000	26.53	Office Supplies - Pens and Paper Pads - Order # 114-1172466-2580205	EX000012300652	
	2023-04-28	01-521-523-0000-6411-000000	14.04	Office Supply - Hanging Tabs - Order# 114-1172466-2580205	EX000012300652	
	2023-04-28	01-521-523-0000-6333-000000	3.25	Parking - Auth ID 826597070	EX000012300652	
	2023-04-28	01-521-523-0000-6301-000000	14.02	Plumbing - Valve fittings - Order# 15065174	EX000012300652	
	2023-04-28	01-521-523-0000-6480-000000	20.19	Pump Hose - Order# WE17827791	EX000012300652	
	2023-04-28	01-521-523-0000-6801-000000	-25.33	Refund - Door Opener PWB - for Order# 114-3407810-5181854	EX000012300652	
	2023-04-28	01-521-523-0000-6301-000000	110.00	Sand Bags - Order# 114-7718292-0533835	EX000012300652	
	2023-04-28	01-000-000-0000-6801-000000	-933.28	Corporate card transaction reversal.	EX000012300652	
8000047		**Joshua William Wilson**	**0.00**			
8000048		Donald Maxwell Baron				
	2023-04-28	01-000-000-0000-6801-000000	-57.00	Corporate card transaction reversal.	EX000013159688	
	2023-04-28	01-031-021-0000-6245-000000	57.00	Crow River News Subscription	EX000013159688	
	2023-04-28	01-000-000-0000-6801-000000	-27.56	Corporate card transaction reversal.	EX000013159696	
	2023-04-28	01-031-021-0000-6410-000000	27.56	Manila Folders for Admin Office Use	EX000013159696	
	2023-04-28	01-063-021-0000-6480-000000	39.94	Logitech Wireless Combo Keyboard and Mouse for IT use.	EX000013159702	
	2023-04-28	01-000-000-0000-6801-000000	-39.94	Corporate card transaction reversal.	EX000013159702	
	2023-04-28	01-000-000-0000-6801-000000	-39.99	Corporate card transaction reversal.	EX000013159711	
	2023-04-28	01-063-021-0000-6480-000000	39.99	65FT 4K HDMI Cable for IT Use	EX000013159711	

WRIGHT COUNTY MINNESOTA

Disbursements by Warrant Number Report

Report Date GMT 5/10/23 4:12 PM

Warrant #	Warrant Date	Vendor Name Account Number	Amount	Description	Invoice Number	1099
	2023-04-28	01-031-021-0000-6245-000000	12.00	SC Times Subscription for the Admin Department-January	EX000013159863	
	2023-04-28	01-000-000-0000-6801-000000	-12.00	Corporate card transaction reversal.	EX000013159863	
	2023-04-28	01-000-000-0000-6801-000000	-21.99	Corporate card transaction reversal.	EX000013159873	
	2023-04-28	01-031-021-0000-6411-000000	21.99	Please Ring Bell For Service Sign for Admin front Counter	EX000013159873	
8000048		**Donald Maxwell Baron**	**0.00**			
8000049		Virgil Glen Hawkins				
	2023-04-28	03-310-000-0000-6338-000000	427.14	NACE Conference Lodging	EX000013109269	
	2023-04-28	01-000-000-0000-6801-000000	-427.14	Corporate card transaction reversal.	EX000013109269	
8000049		**Virgil Glen Hawkins**	**0.00**			
8000050		Trinity Nicole Nathe				
	2023-04-28	01-000-000-0000-6801-000000	-76.76	Corporate card transaction reversal.	EX000013092734	
	2023-04-28	01-101-044-0000-6410-000000	56.06	Office Supplies	EX000013092734	
	2023-04-28	01-101-044-0000-6410-000000	12.21	Office Supplies	EX000013092734	
	2023-04-28	01-101-044-0000-6410-000000	8.49	Office Supplies	EX000013092734	
8000050		**Trinity Nicole Nathe**	**0.00**			
8000051		Max Christopher Welter				
	2023-04-28	01-521-523-0000-6452-000000	6.38	722 repair hardware 088339	EX000012655047	
	2023-04-28	01-000-000-0000-6801-000000	-234.26	Corporate card transaction reversal.	EX000012655047	
	2023-04-28	01-521-523-0000-6452-000000	127.68	Ranger bushings/nuts 118306	EX000012655047	
	2023-04-28	01-521-523-0000-6452-000000	22.22	O-rings for trailers 114-0355552-5728222	EX000012655047	
	2023-04-28	01-521-523-0000-6452-000000	77.98	Lock Washers for trailers 114-0414960-9873062	EX000012655047	
8000051		**Max Christopher Welter**	**0.00**			
				1,417	**Warrants Printed**	
			5,392,623.02	**Final Total**		